
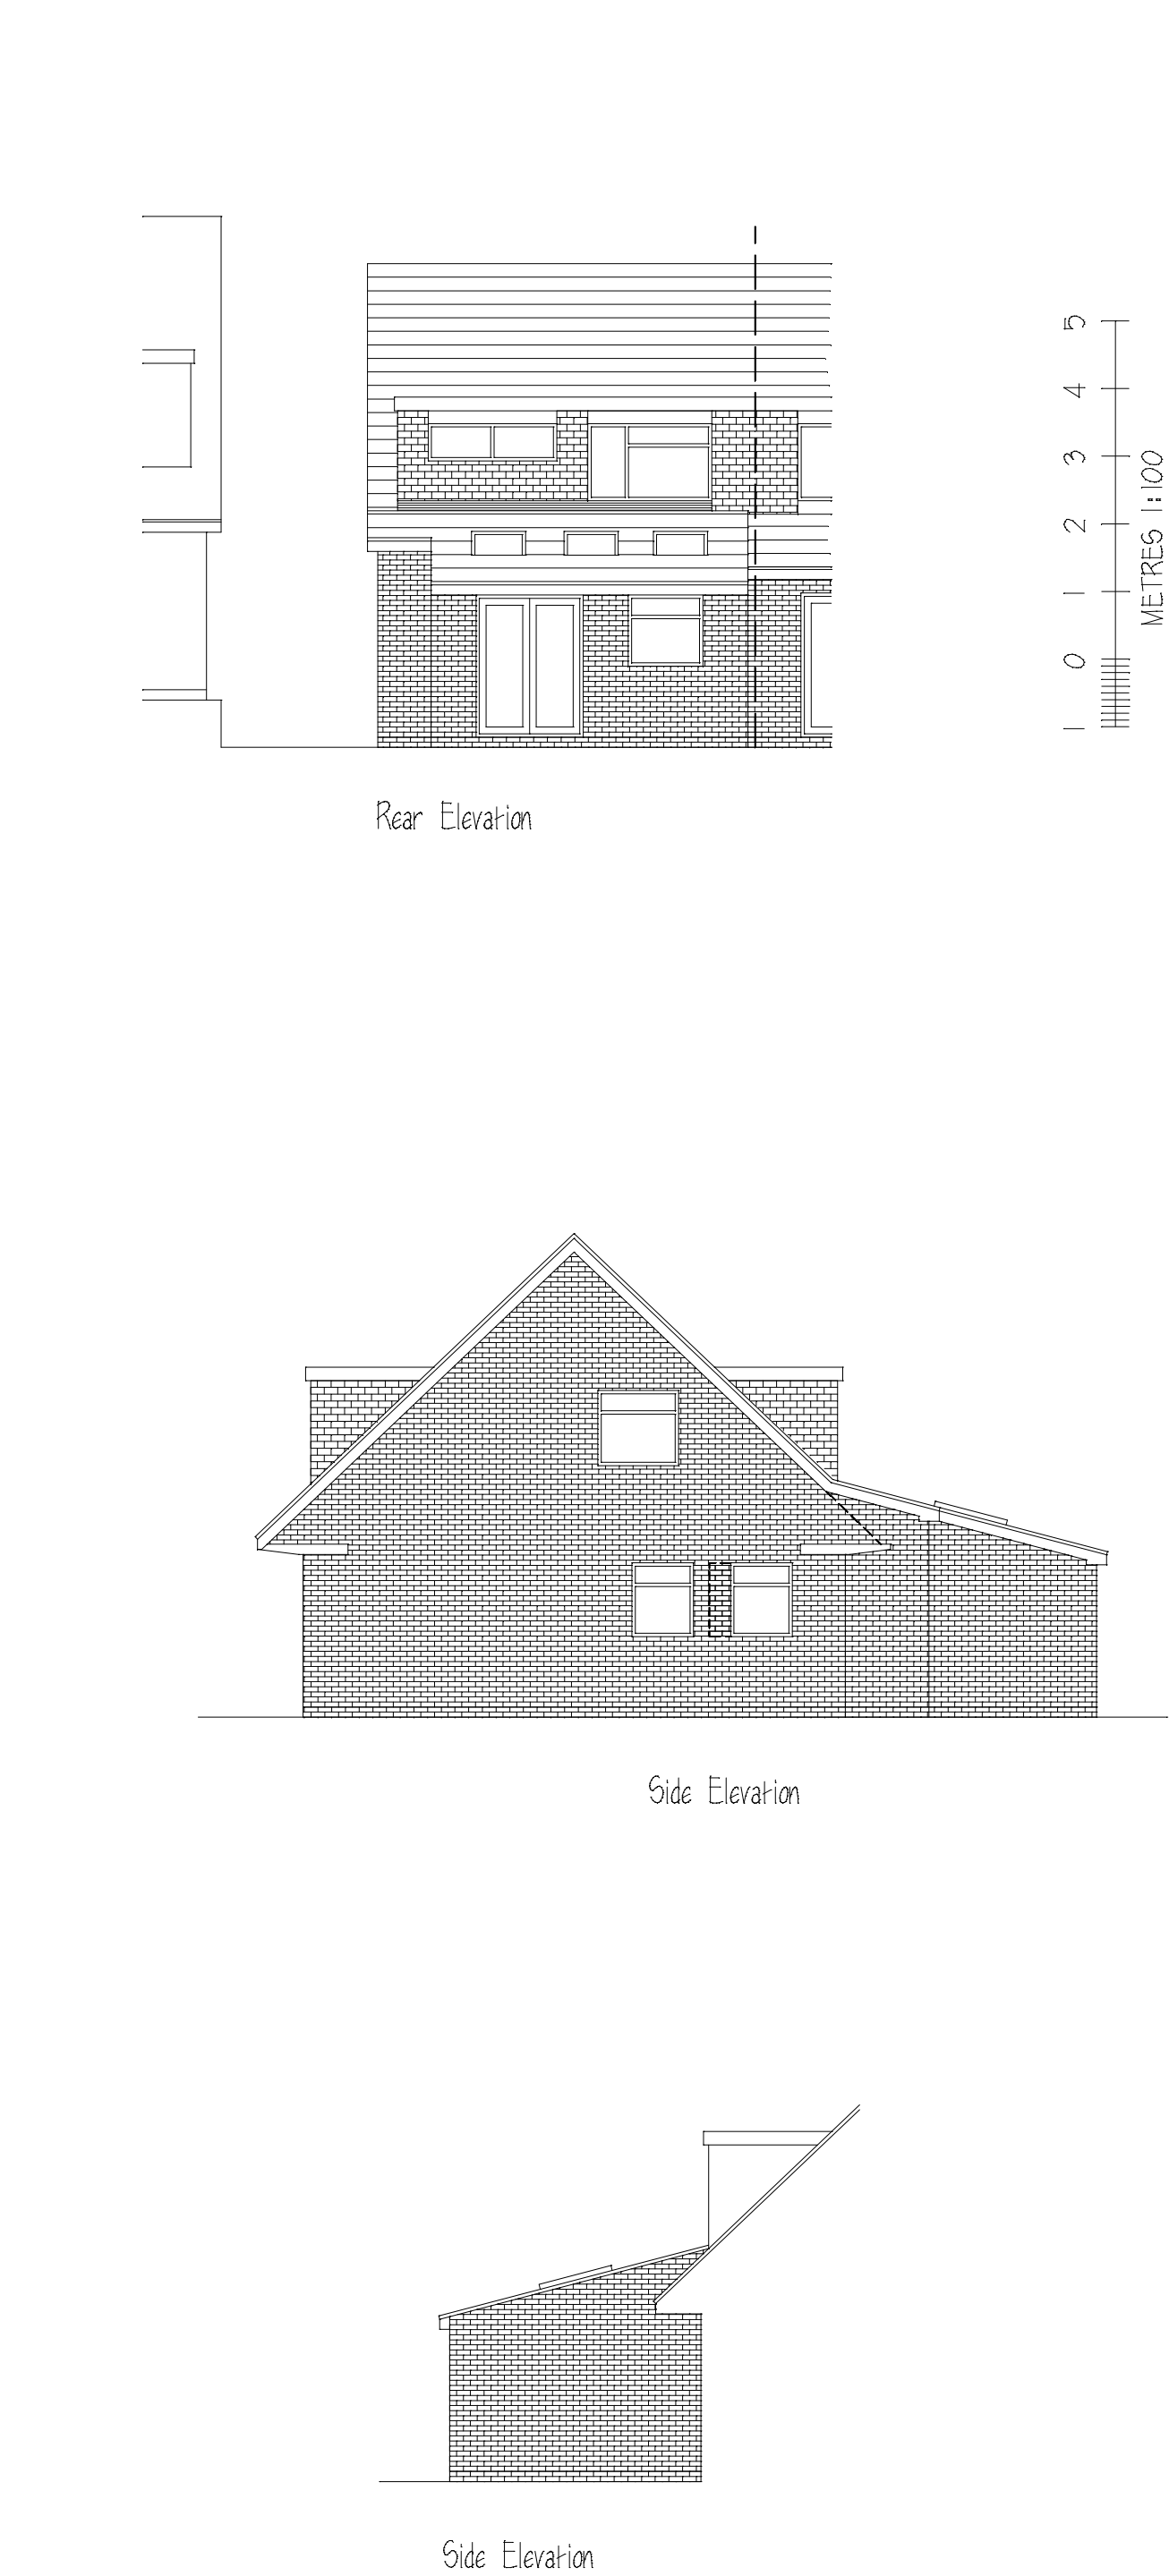
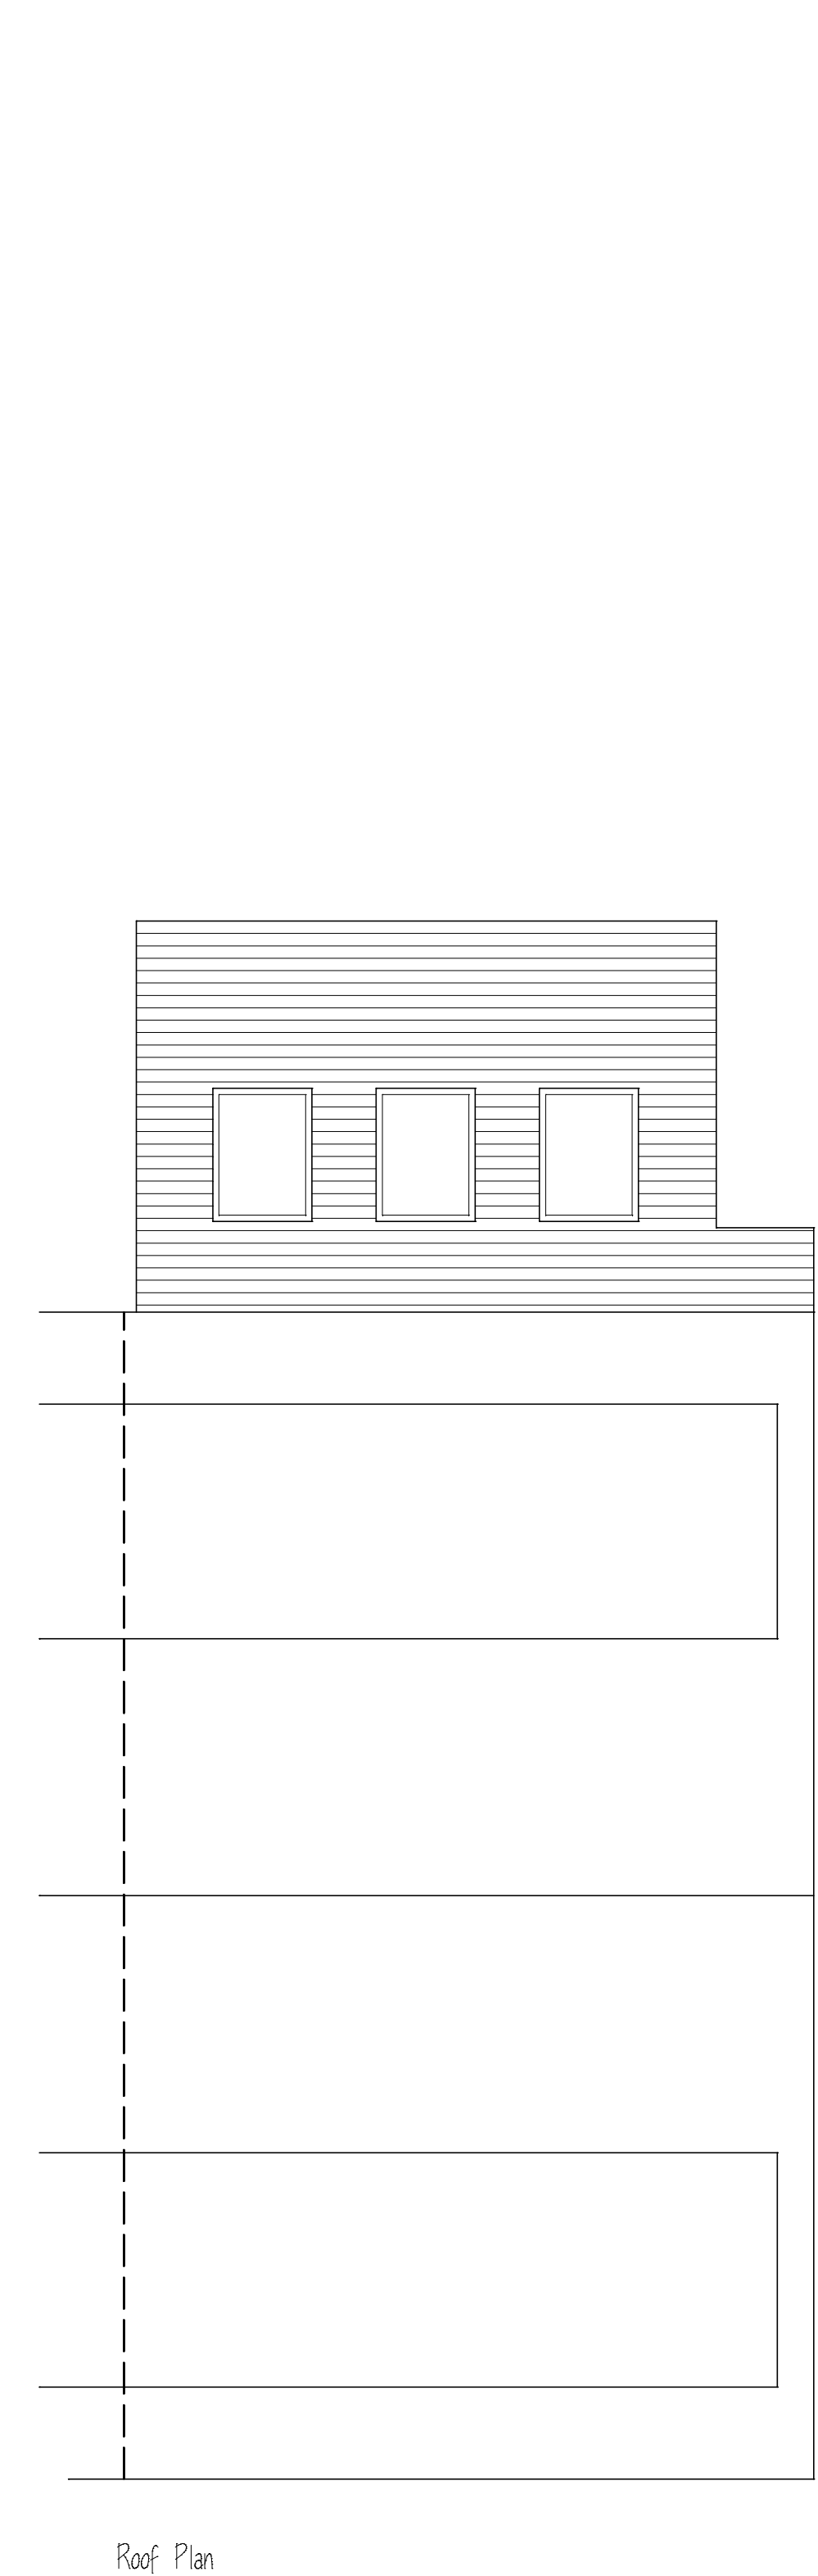
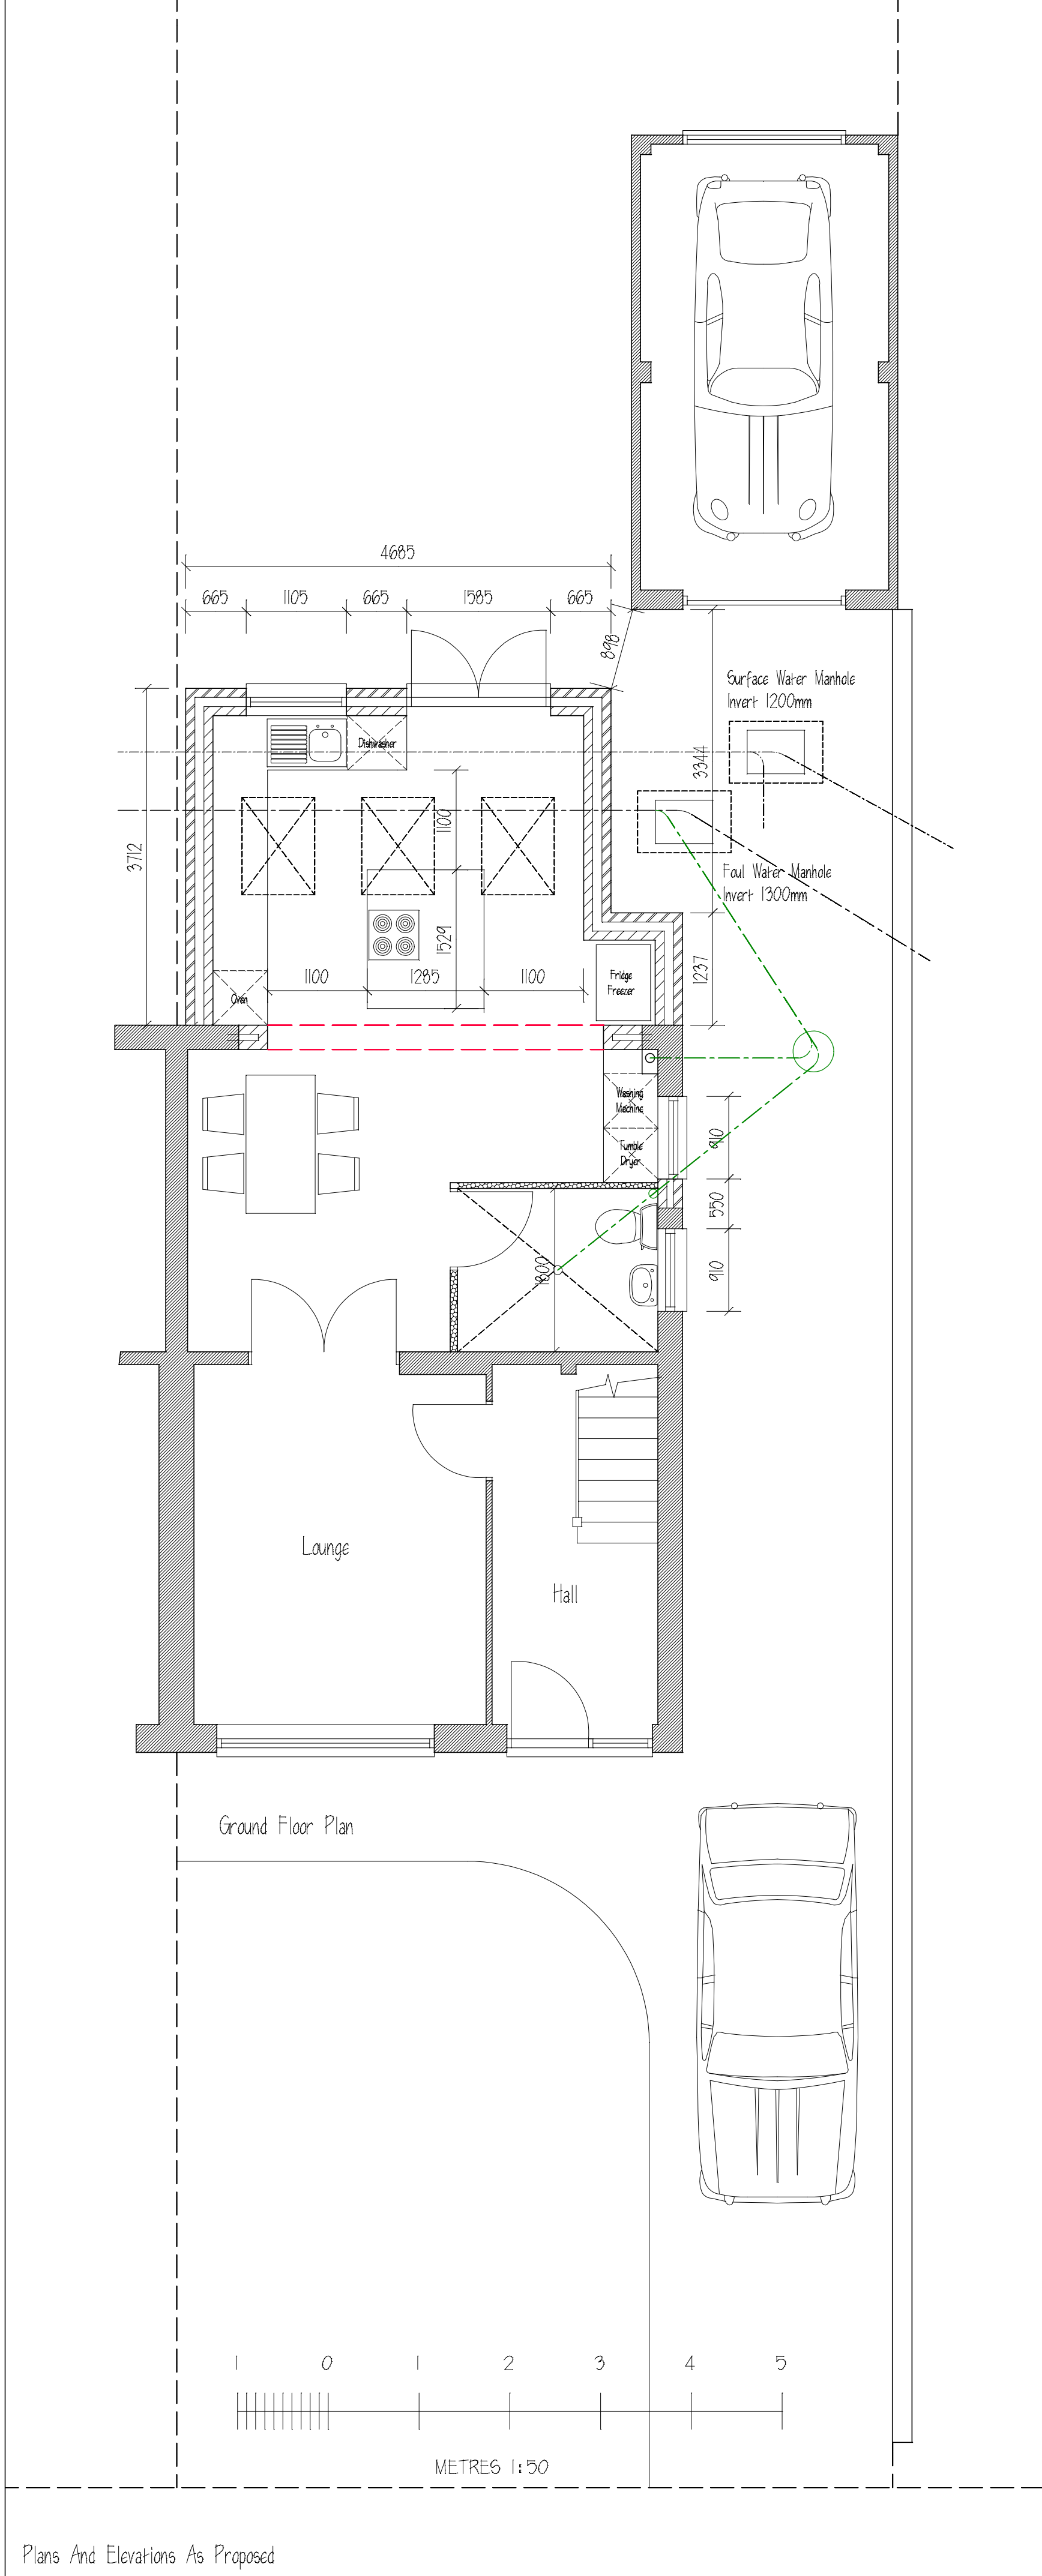


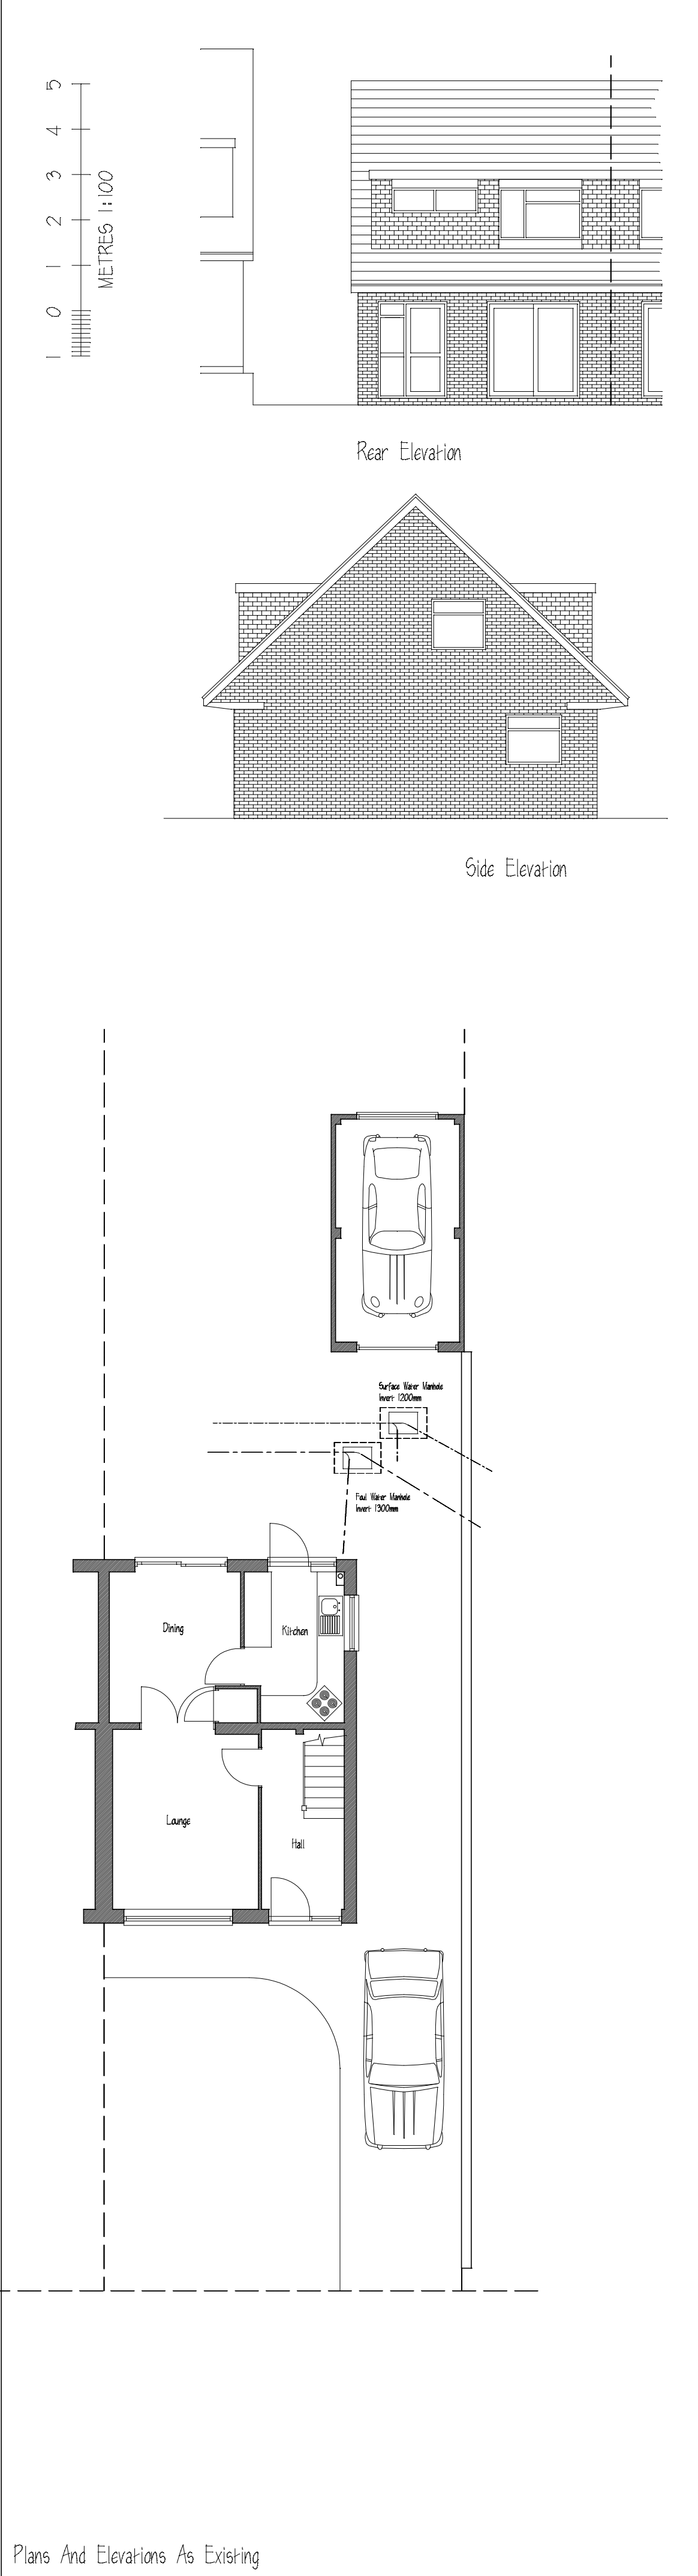

ALL DIMENSIONS & INFORMATION FOUND ON THESE DRAWINGS ARE TO BE CHECKED BY THE CONTRACTOR PRIOR TO COMMENCEMENT OF ANY WORKS ON SITE. ANY DISCREPANCIES FOUND ARE TO BE DISCUSSED WITH 'ARIA DESIGN'. IF IN DOUBT - 'ASK'

REVISIONS:-

NOTES:- Location Plan 1:1250 Ordnance Survey Licence No 499464

PROJECT:-
9 Milton View
Hitchin
Herts

TITLE:-
Plans and Elevations
as Existing and Proposed

SCALE:- 1:50, 1:100 (A1) **JOB/DRG. No:-** 1573:01B

DATE:- May 2025

Aria Design
ARCHITECTURAL DESIGNS AND SURVEYS
90 Chertsey Rise
Stevenage
Hertfordshire SG2 9JL
Tel (01438) 231641 Mob 07780 928317