


COPYRIGHT AND OWNERSHIP OF THIS DRAWING IS VESTED IN JAMES A. KEANEY ASSOCIATES WHOSE PRIOR WRITTEN CONSENT IS REQUIRED FOR ITS REPRODUCTION/PUBLICATION IN ANY FORM. ANY UNAUTHORIZED REPRODUCTION OR PUBLICATION OF THIS DRAWING WITHOUT THE WRITTEN CONSENT OF JAMES A. KEANEY ASSOCIATES DO NOT SCALE EXCEPT FOR THE PURPOSES OF PLANNING.

THRESHING BARN

UNIT 3

UNIT 4

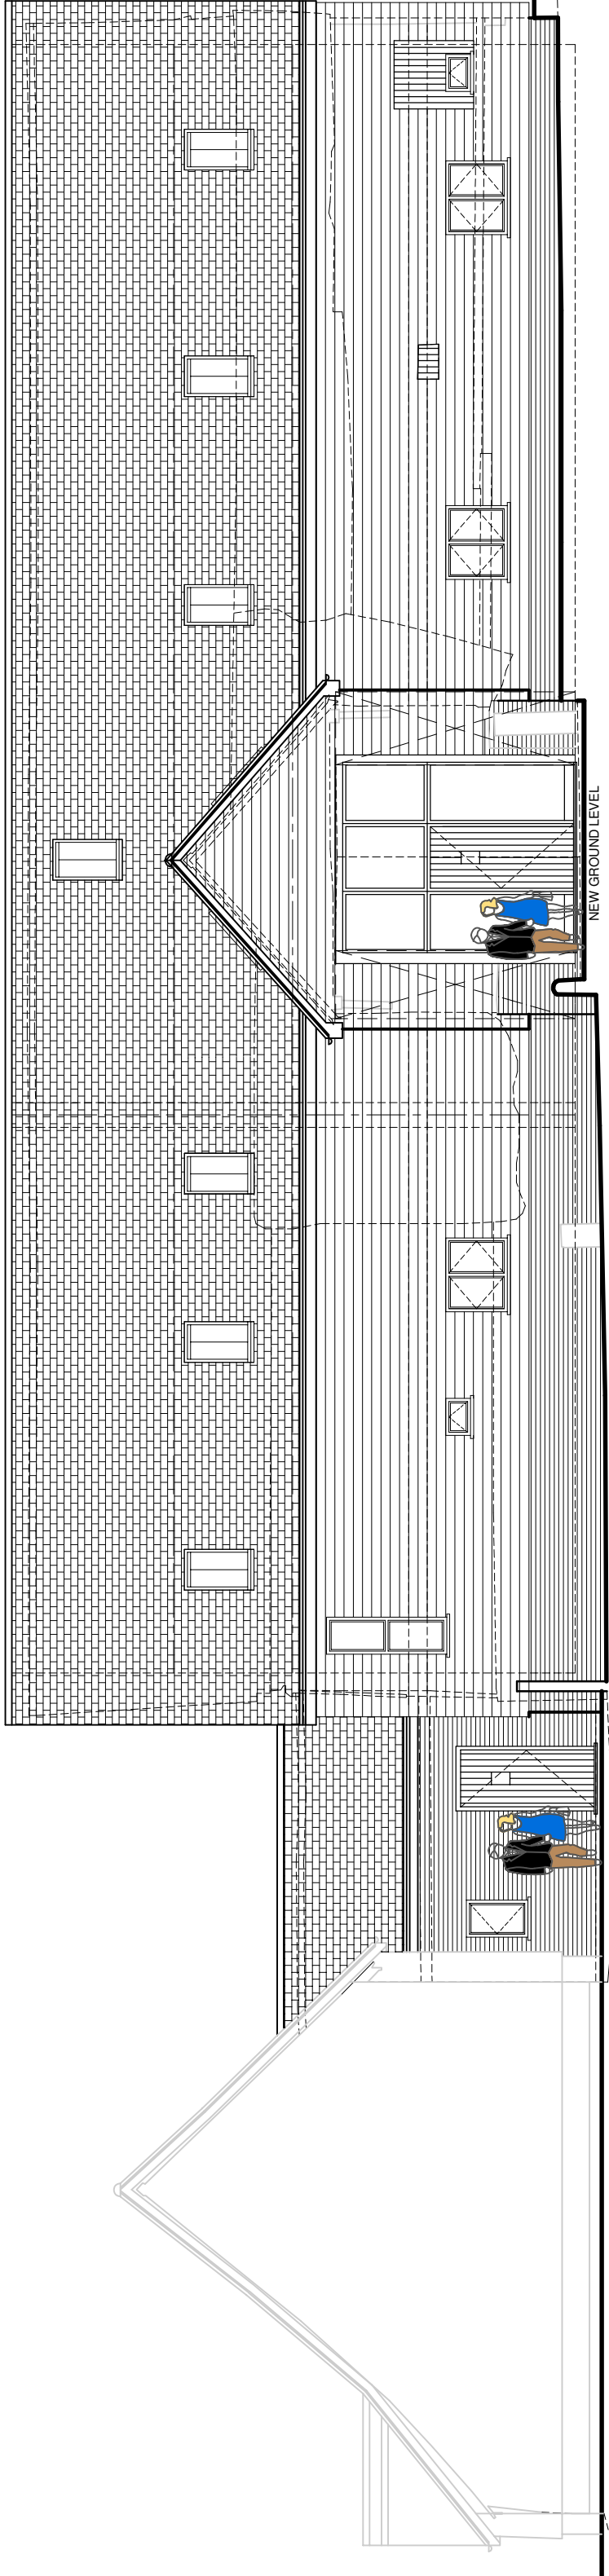


66m 72.00m
ELEVATION 9

66m 72.00m
ELEVATION 10

THRESHING BARN

UNIT 4


UNIT 3

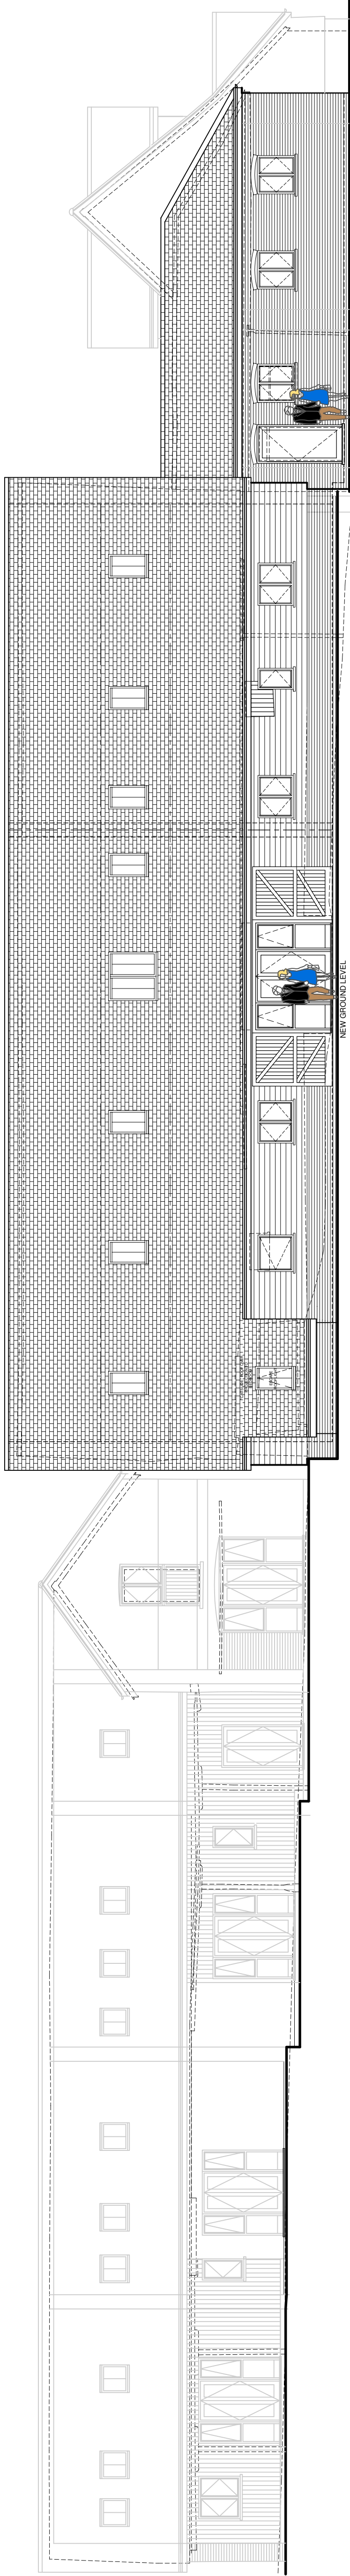

66m 72.00m
ELEVATION 12


66m 72.00m
ELEVATION 5

THRESHING BARN

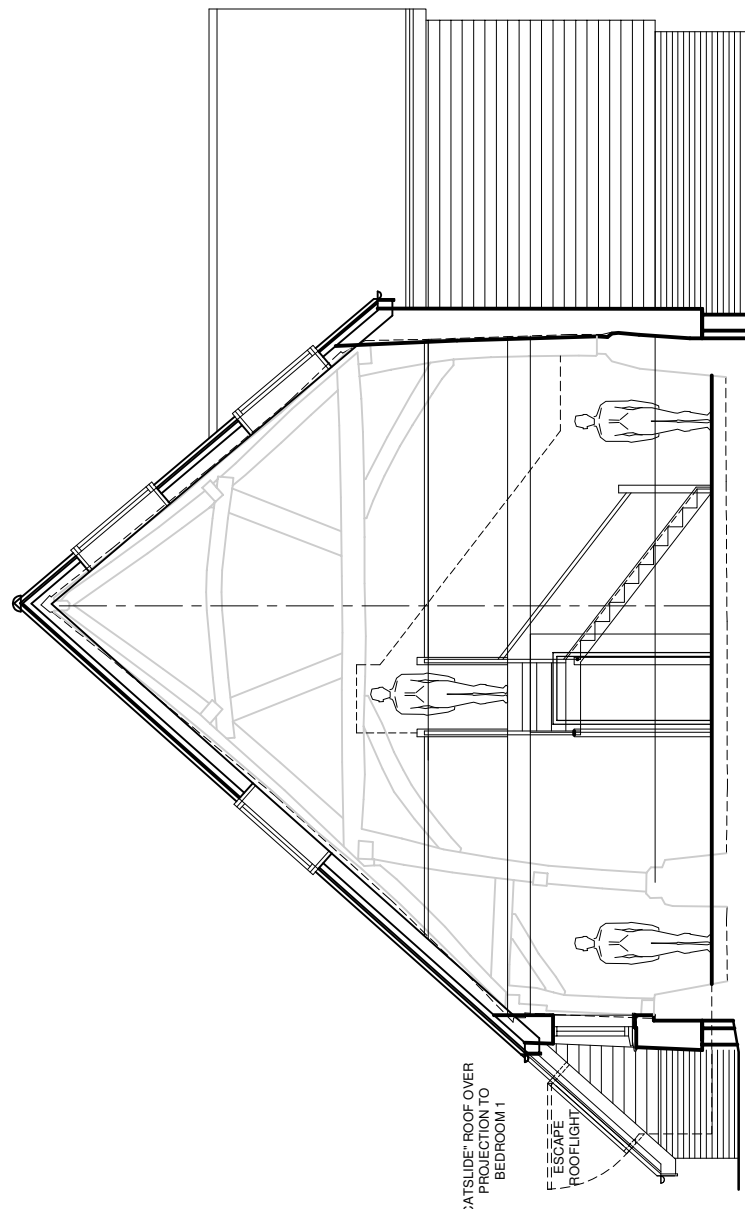


66m 72.00m
TYPICAL SECTION D-D

KEY TO ELEVATIONS:

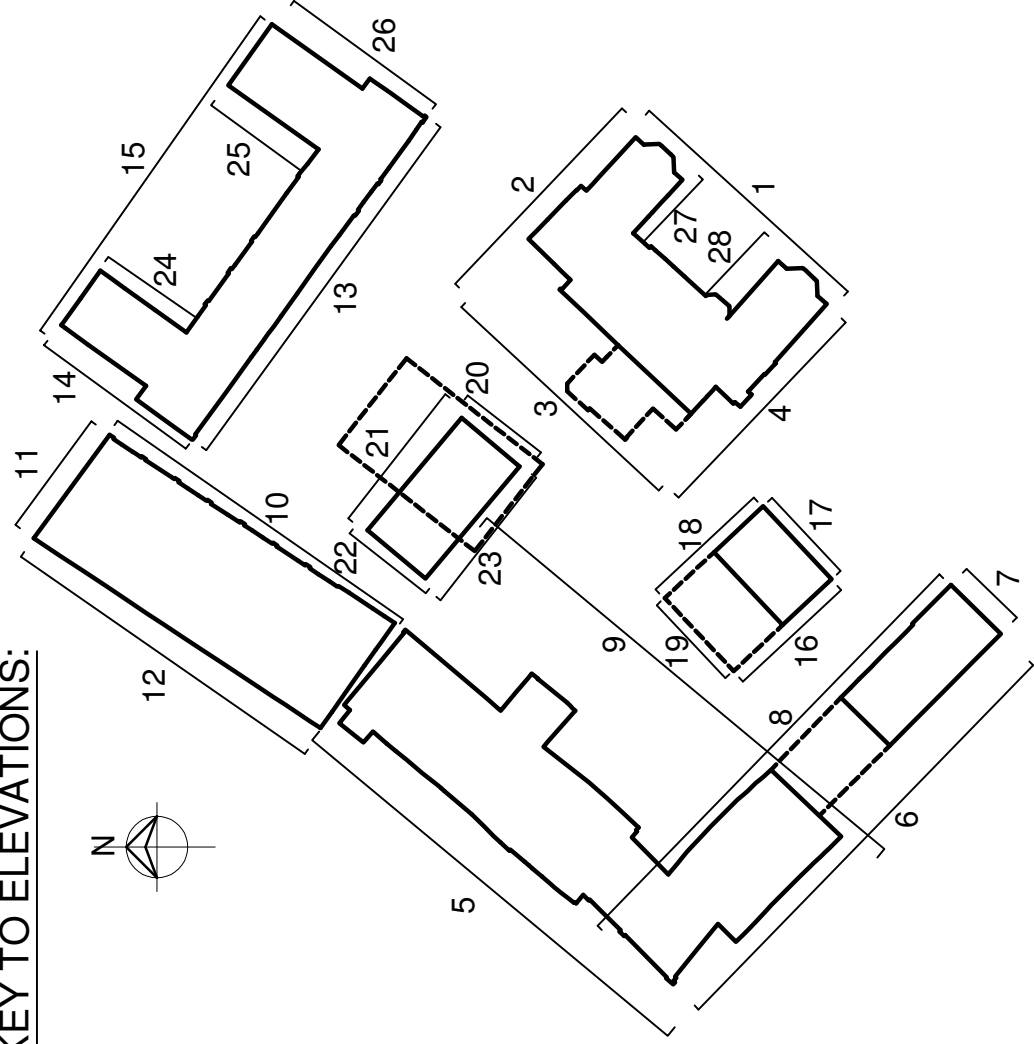

A. 07.08.25 AMENDED IN ACCORDANCE WITH FURTHER NORTH HERTS COUNCIL COMMUNICATIONS.

PROJECT	SCALE		
PROPOSED DEVELOPMENT.	1:100@A1.		
LOCATION	DRWNN		
HIGHOVER FARM, HIGHOVER WAY, HITCHIN, HERTS, SG4 0RG.	J.A. KEANEY.		
CLIENT	DATE		
GILL HUDSON HOMES LTD.	MAY 2025.		
TITLE	PURPOSE		
PROPOSED THRESHING BARN ELES-UNITS 3&4.	LBCA.		
	DRAWING NUMBER		2208.LBC.08A

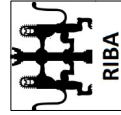

LISTED BUILDING
CONSENT APPLICATION