





EXISTING FRONT ELEVATION
1:100 @ A1

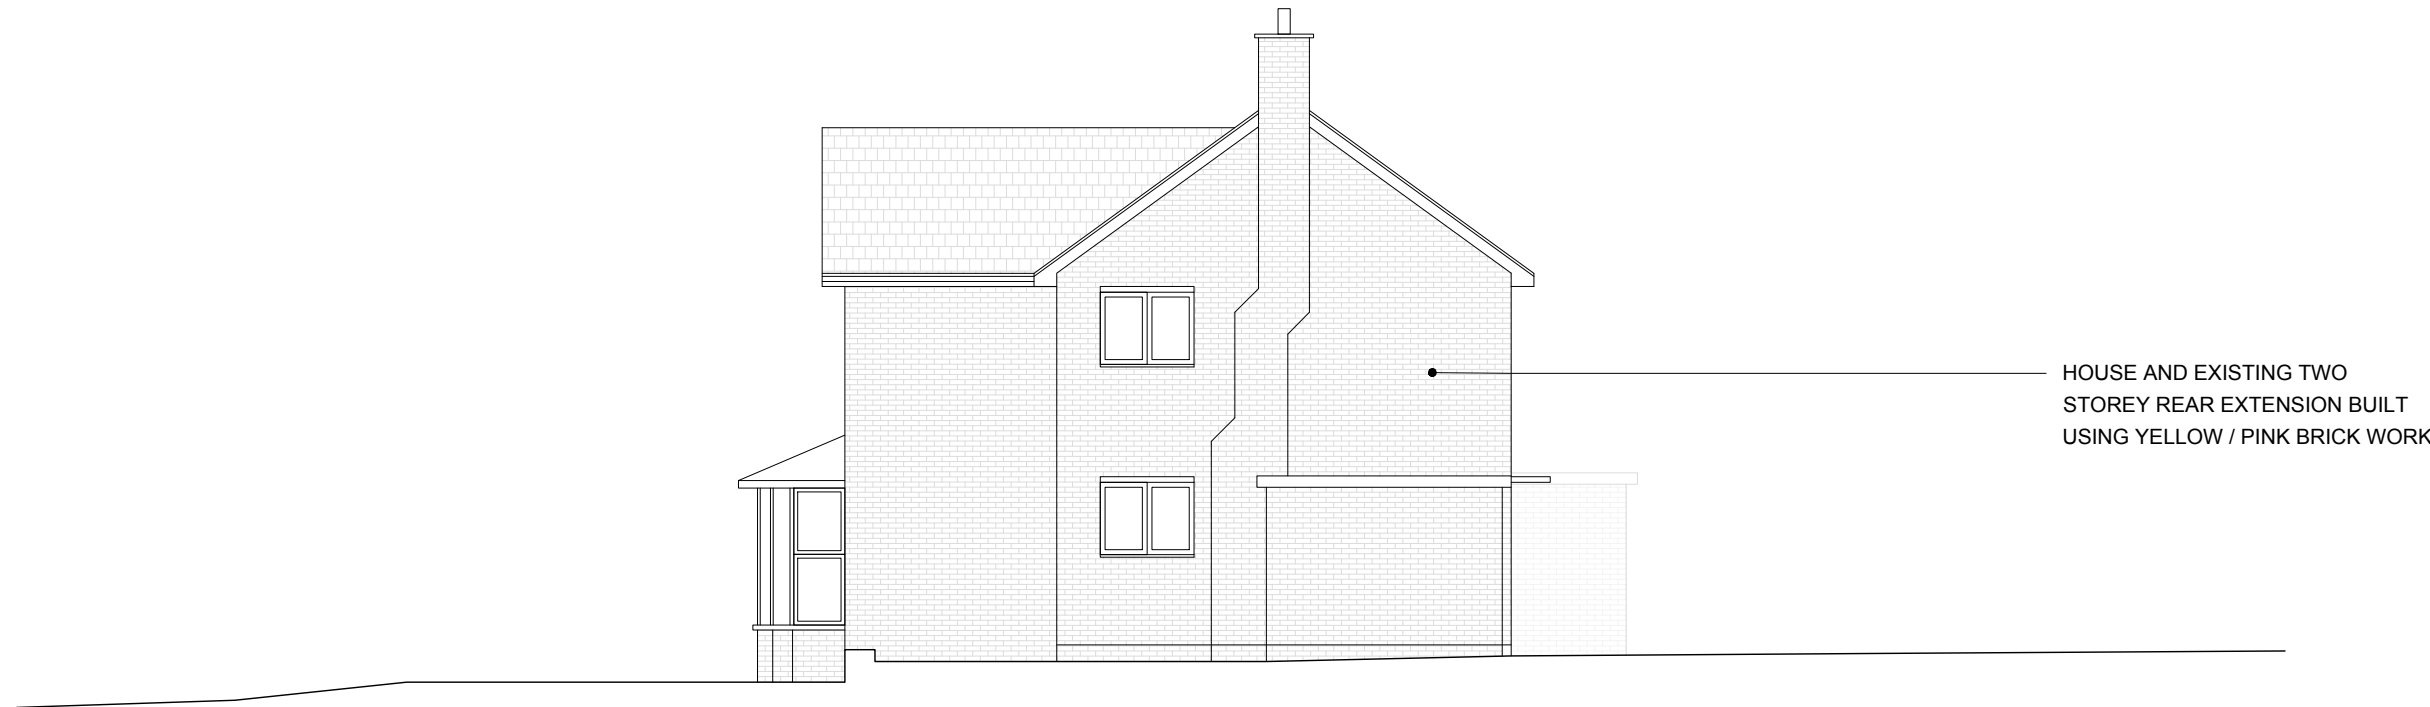


EXISTING SIDE ELEVATION (NORTH -EAST)
1:100 @ A1



EXISTING REAR ELEVATION
1:100 @ A1

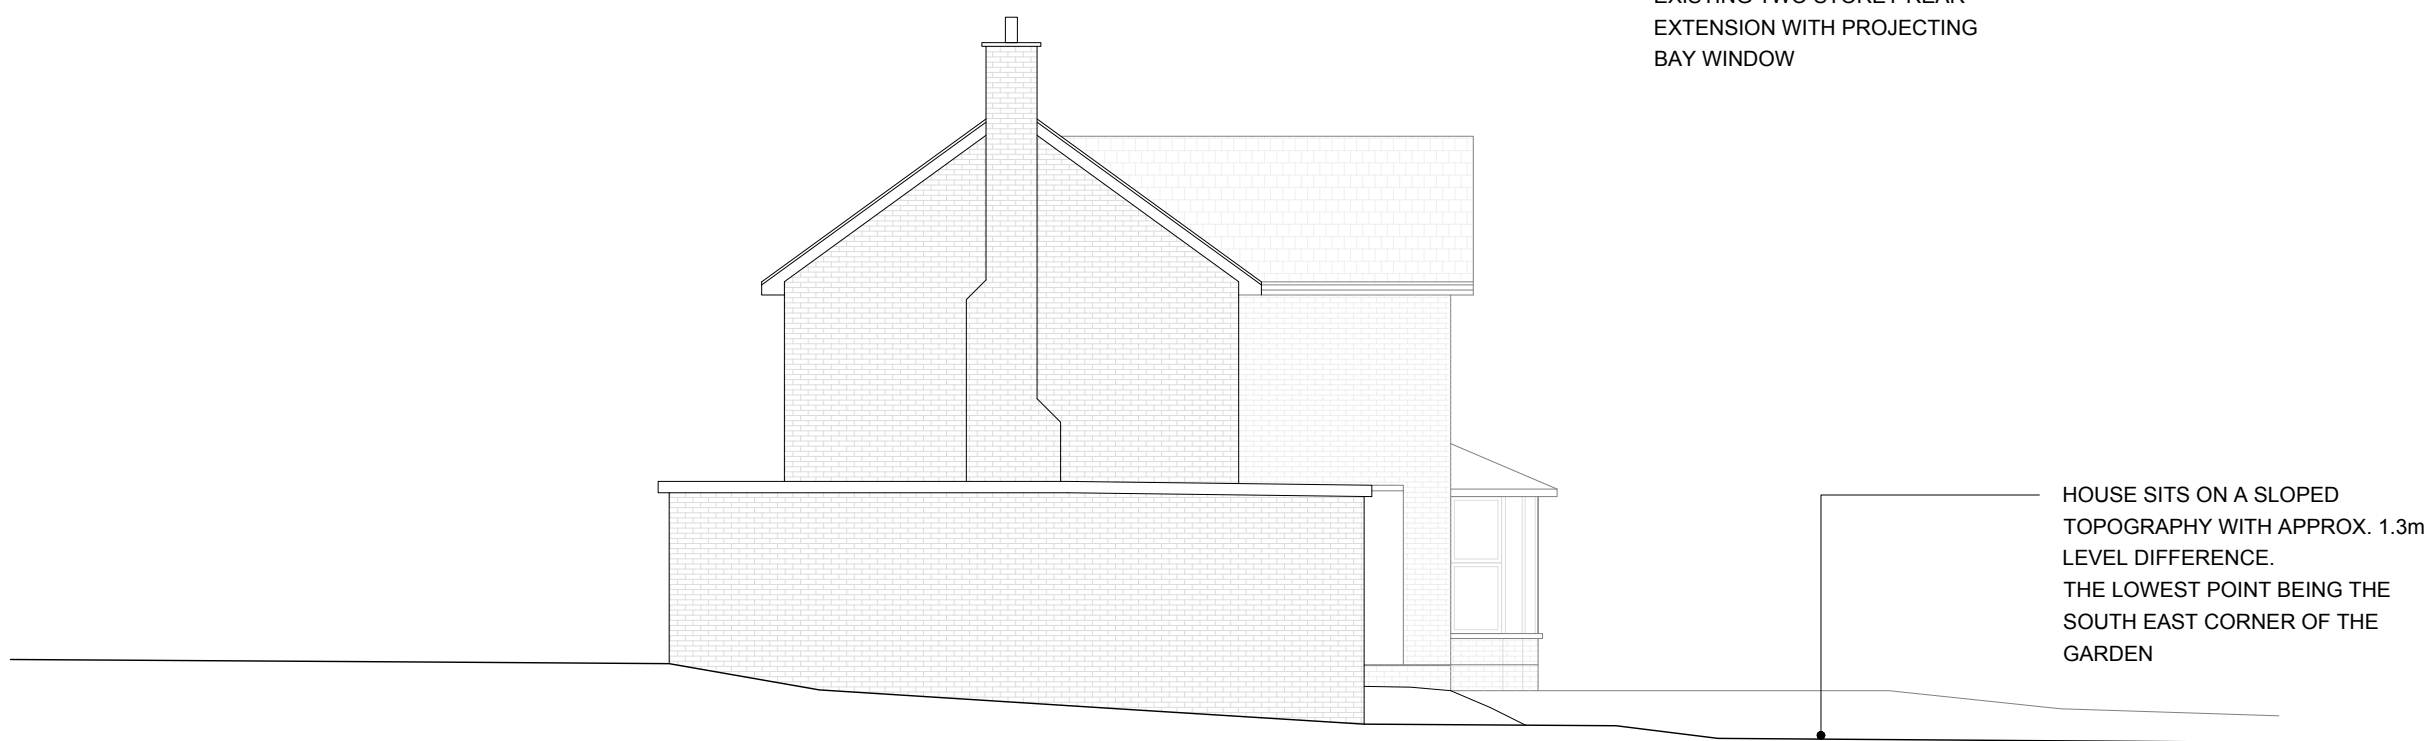

EXISTING SIDE ELEVATION (SOUTH-WEST)
1:100 @ A1

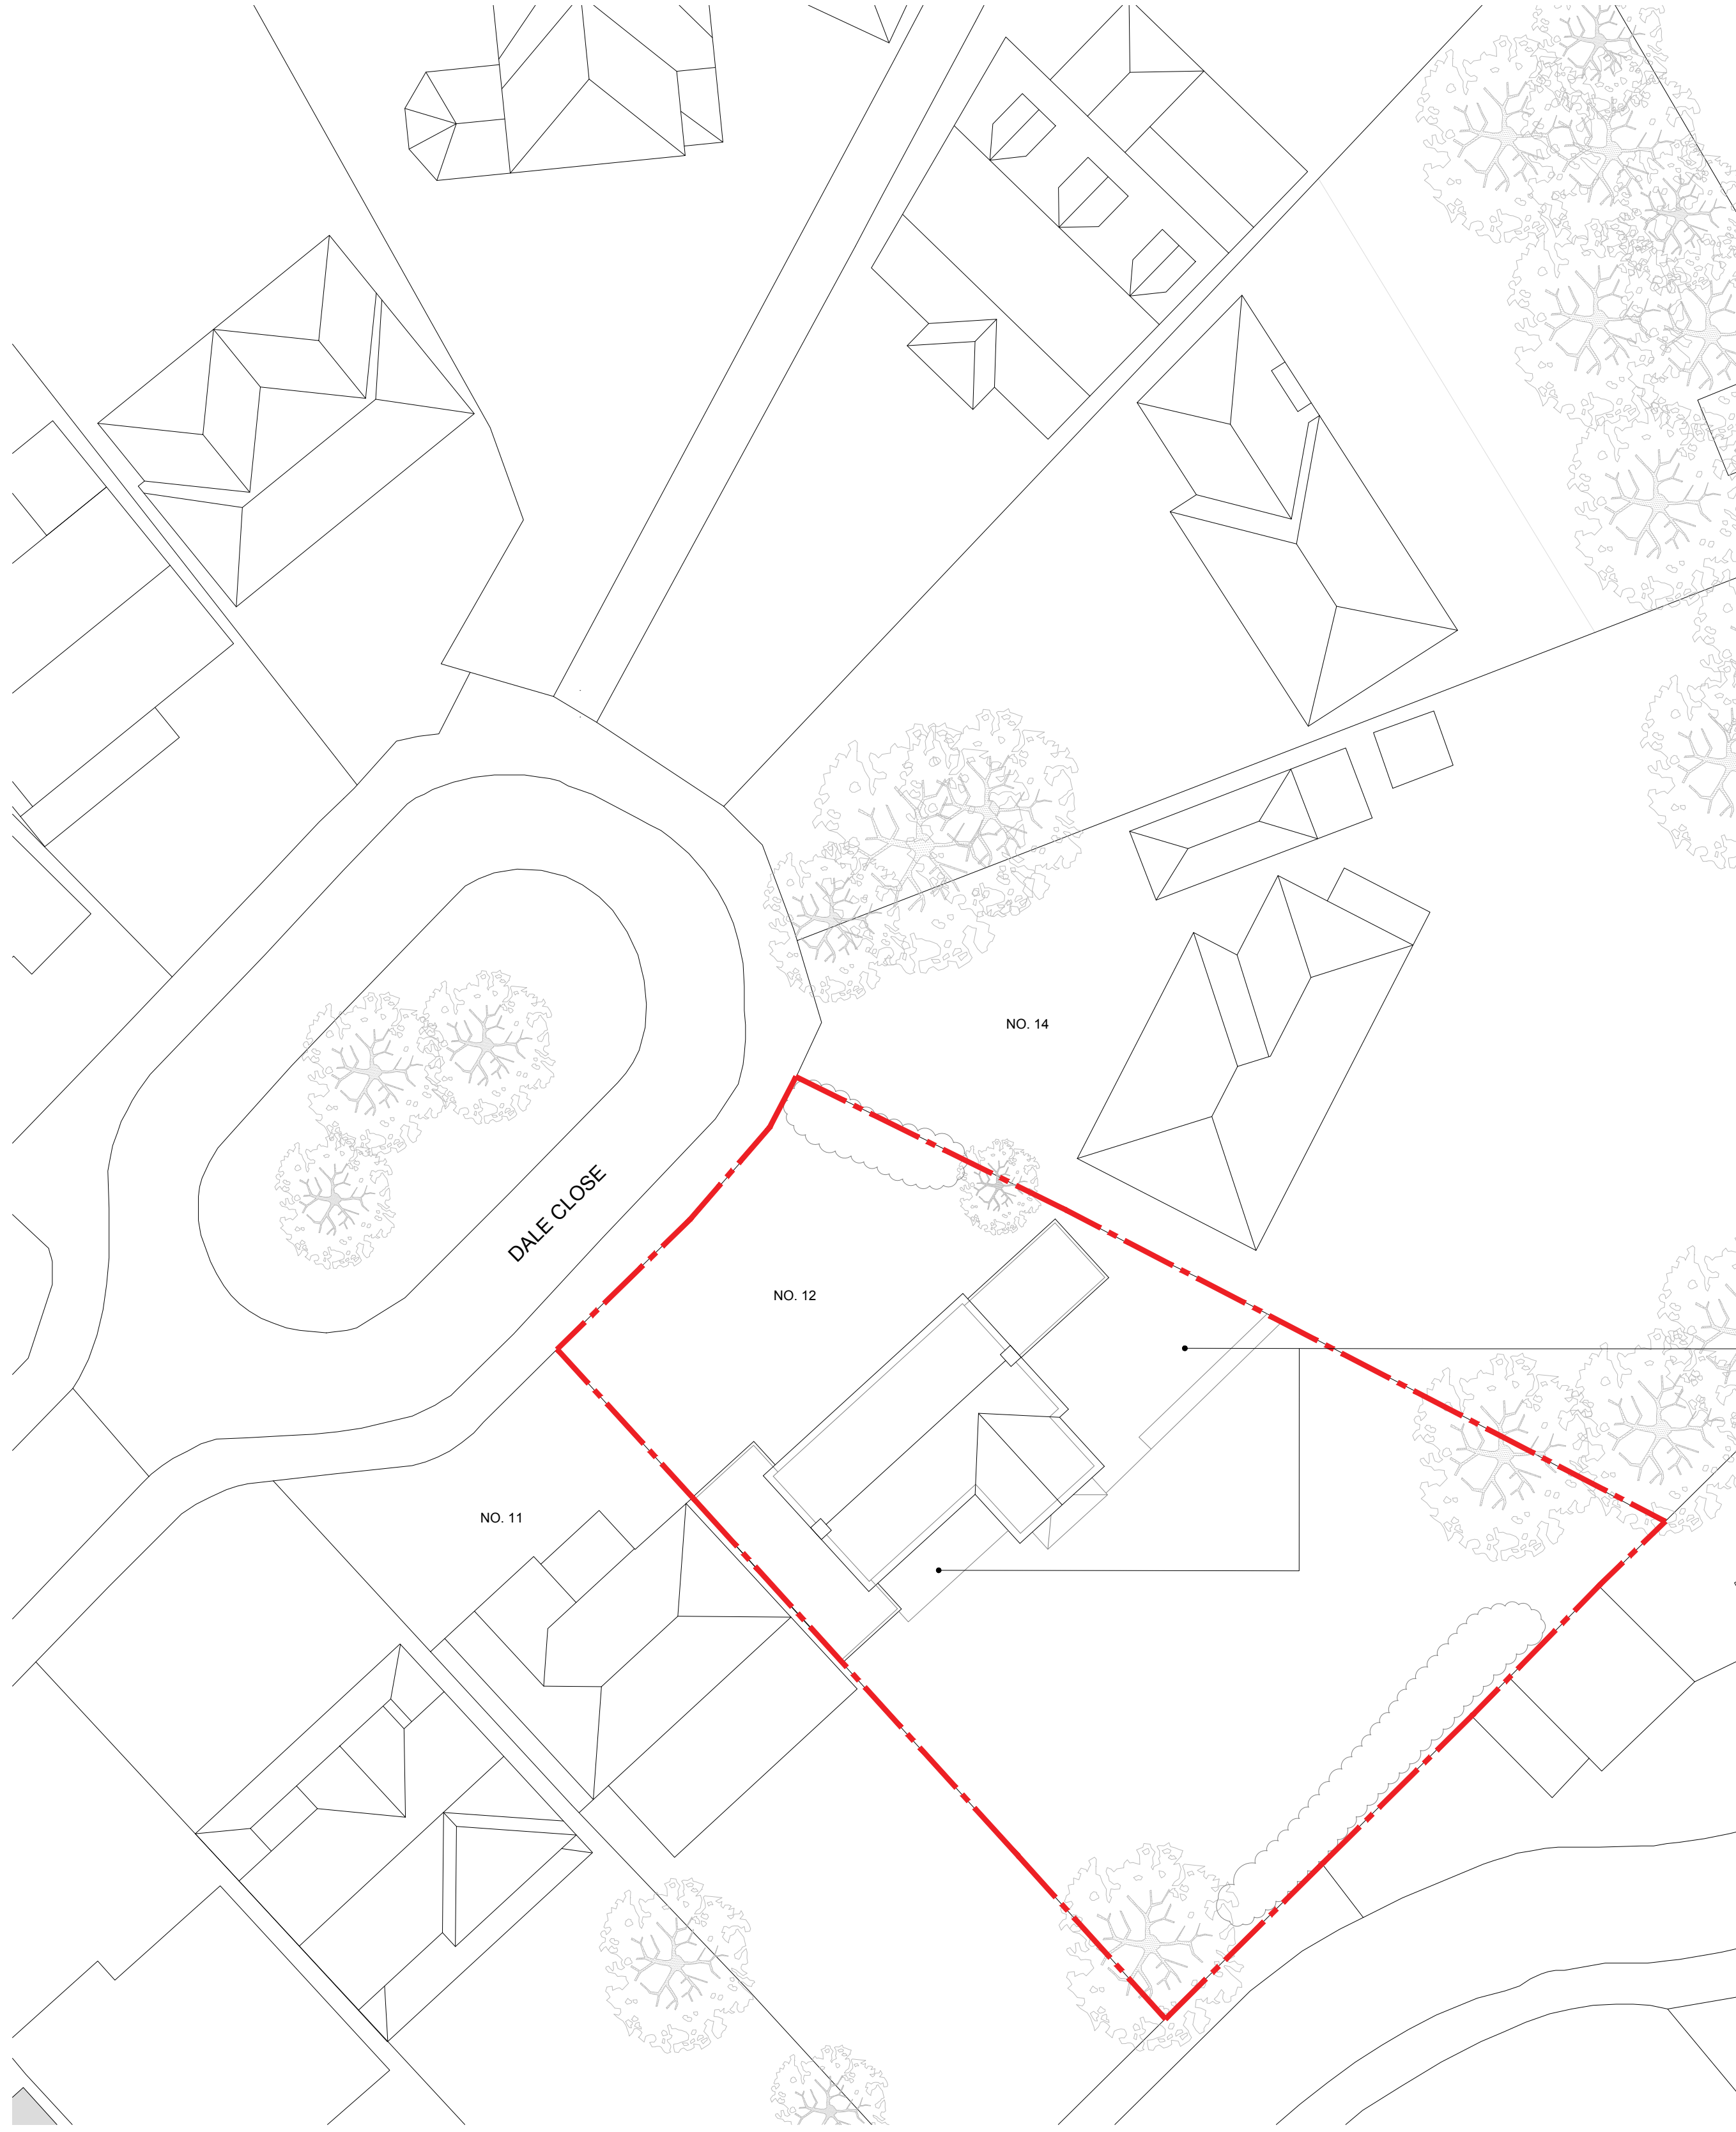

EXISTING SITE PLAN
1:200 @ A1

