


5 Armour Rise Pedestrian / Cycle Access

DO NOT SCALE

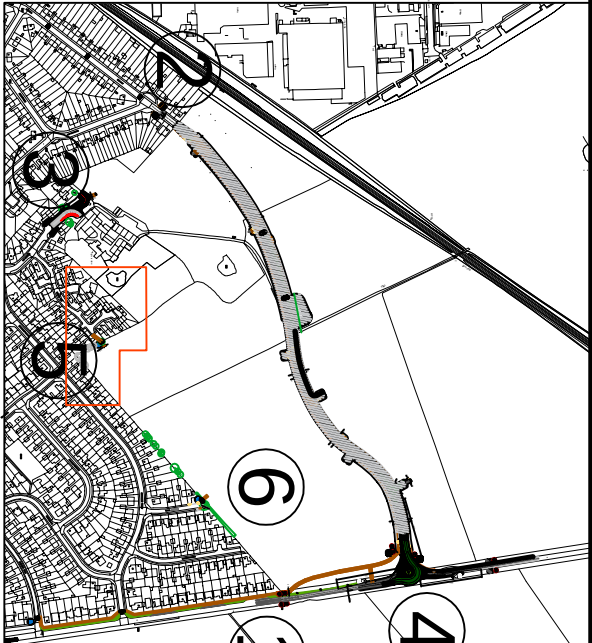


Pond

Cycle transition to Armour Rise
carriageway to be provided.
Detailed kerb, bollard, parking deterrent
and landscaping measures to be agreed
through detailed design / technical
approval.

Bollards to restrict motorised
vehicles - pedestrian and cycle
access permitted.

Tree to be removed

3.5m

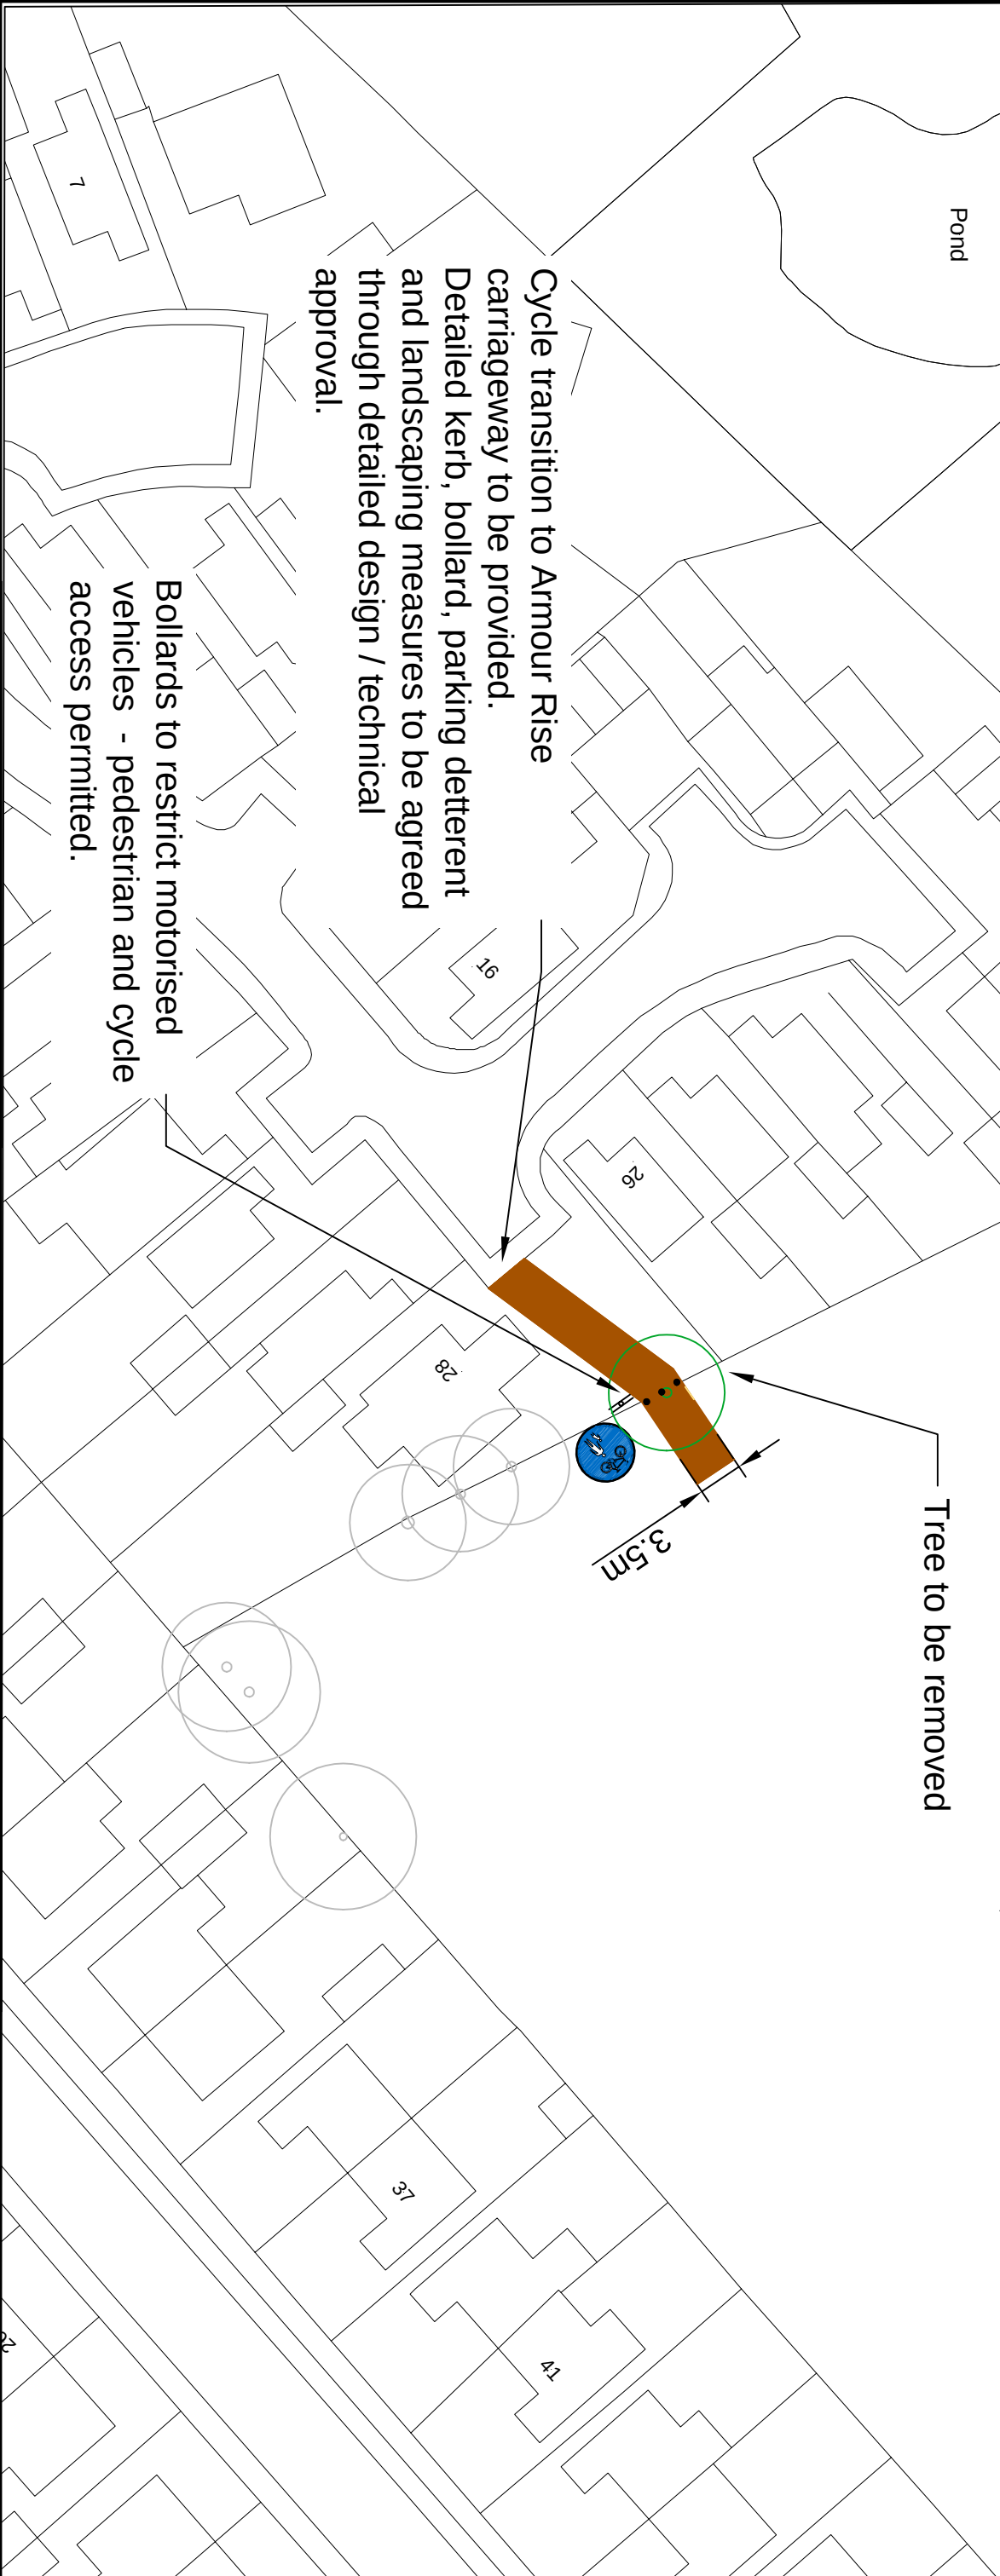

CLIENT:

Barratt David Wilson Homes

PROJECT:

Land at Hitchin

SCALE @ A3:

1:500

CHECKED:

MP

APPROVED:

TP

PROJECT NO:

62240435

DESIGNED:

OF

TP

DATE:

April 2026

DRAWING NO:

62240435-TAA-DP-100-006

REV:

P12

DRAWING STATUS:

S2 - FOR INFORMATION



Export House
Cawsey Way
Woking
GU21 6DX, UK

T + 44 (0) 148 373 1000
wsp.com

© WSP UK Ltd