File name \\UK.WSPGROUP.COM\CENTRAL DATA\PROJECTS\70098XXX\70098227 - HIGHOVER FARM, HITCHIN - DETAILED DESIGN\03 WIP\TP TRANSPORT PLANNING\03 DRAWINGS\PLANNING\2026-09-17 HITCHIN TP-P23.DWG, printed on 18 September 2026 19:34:50, by Parker, Tim

③ Highover Way Pedestrian / Cycle Access

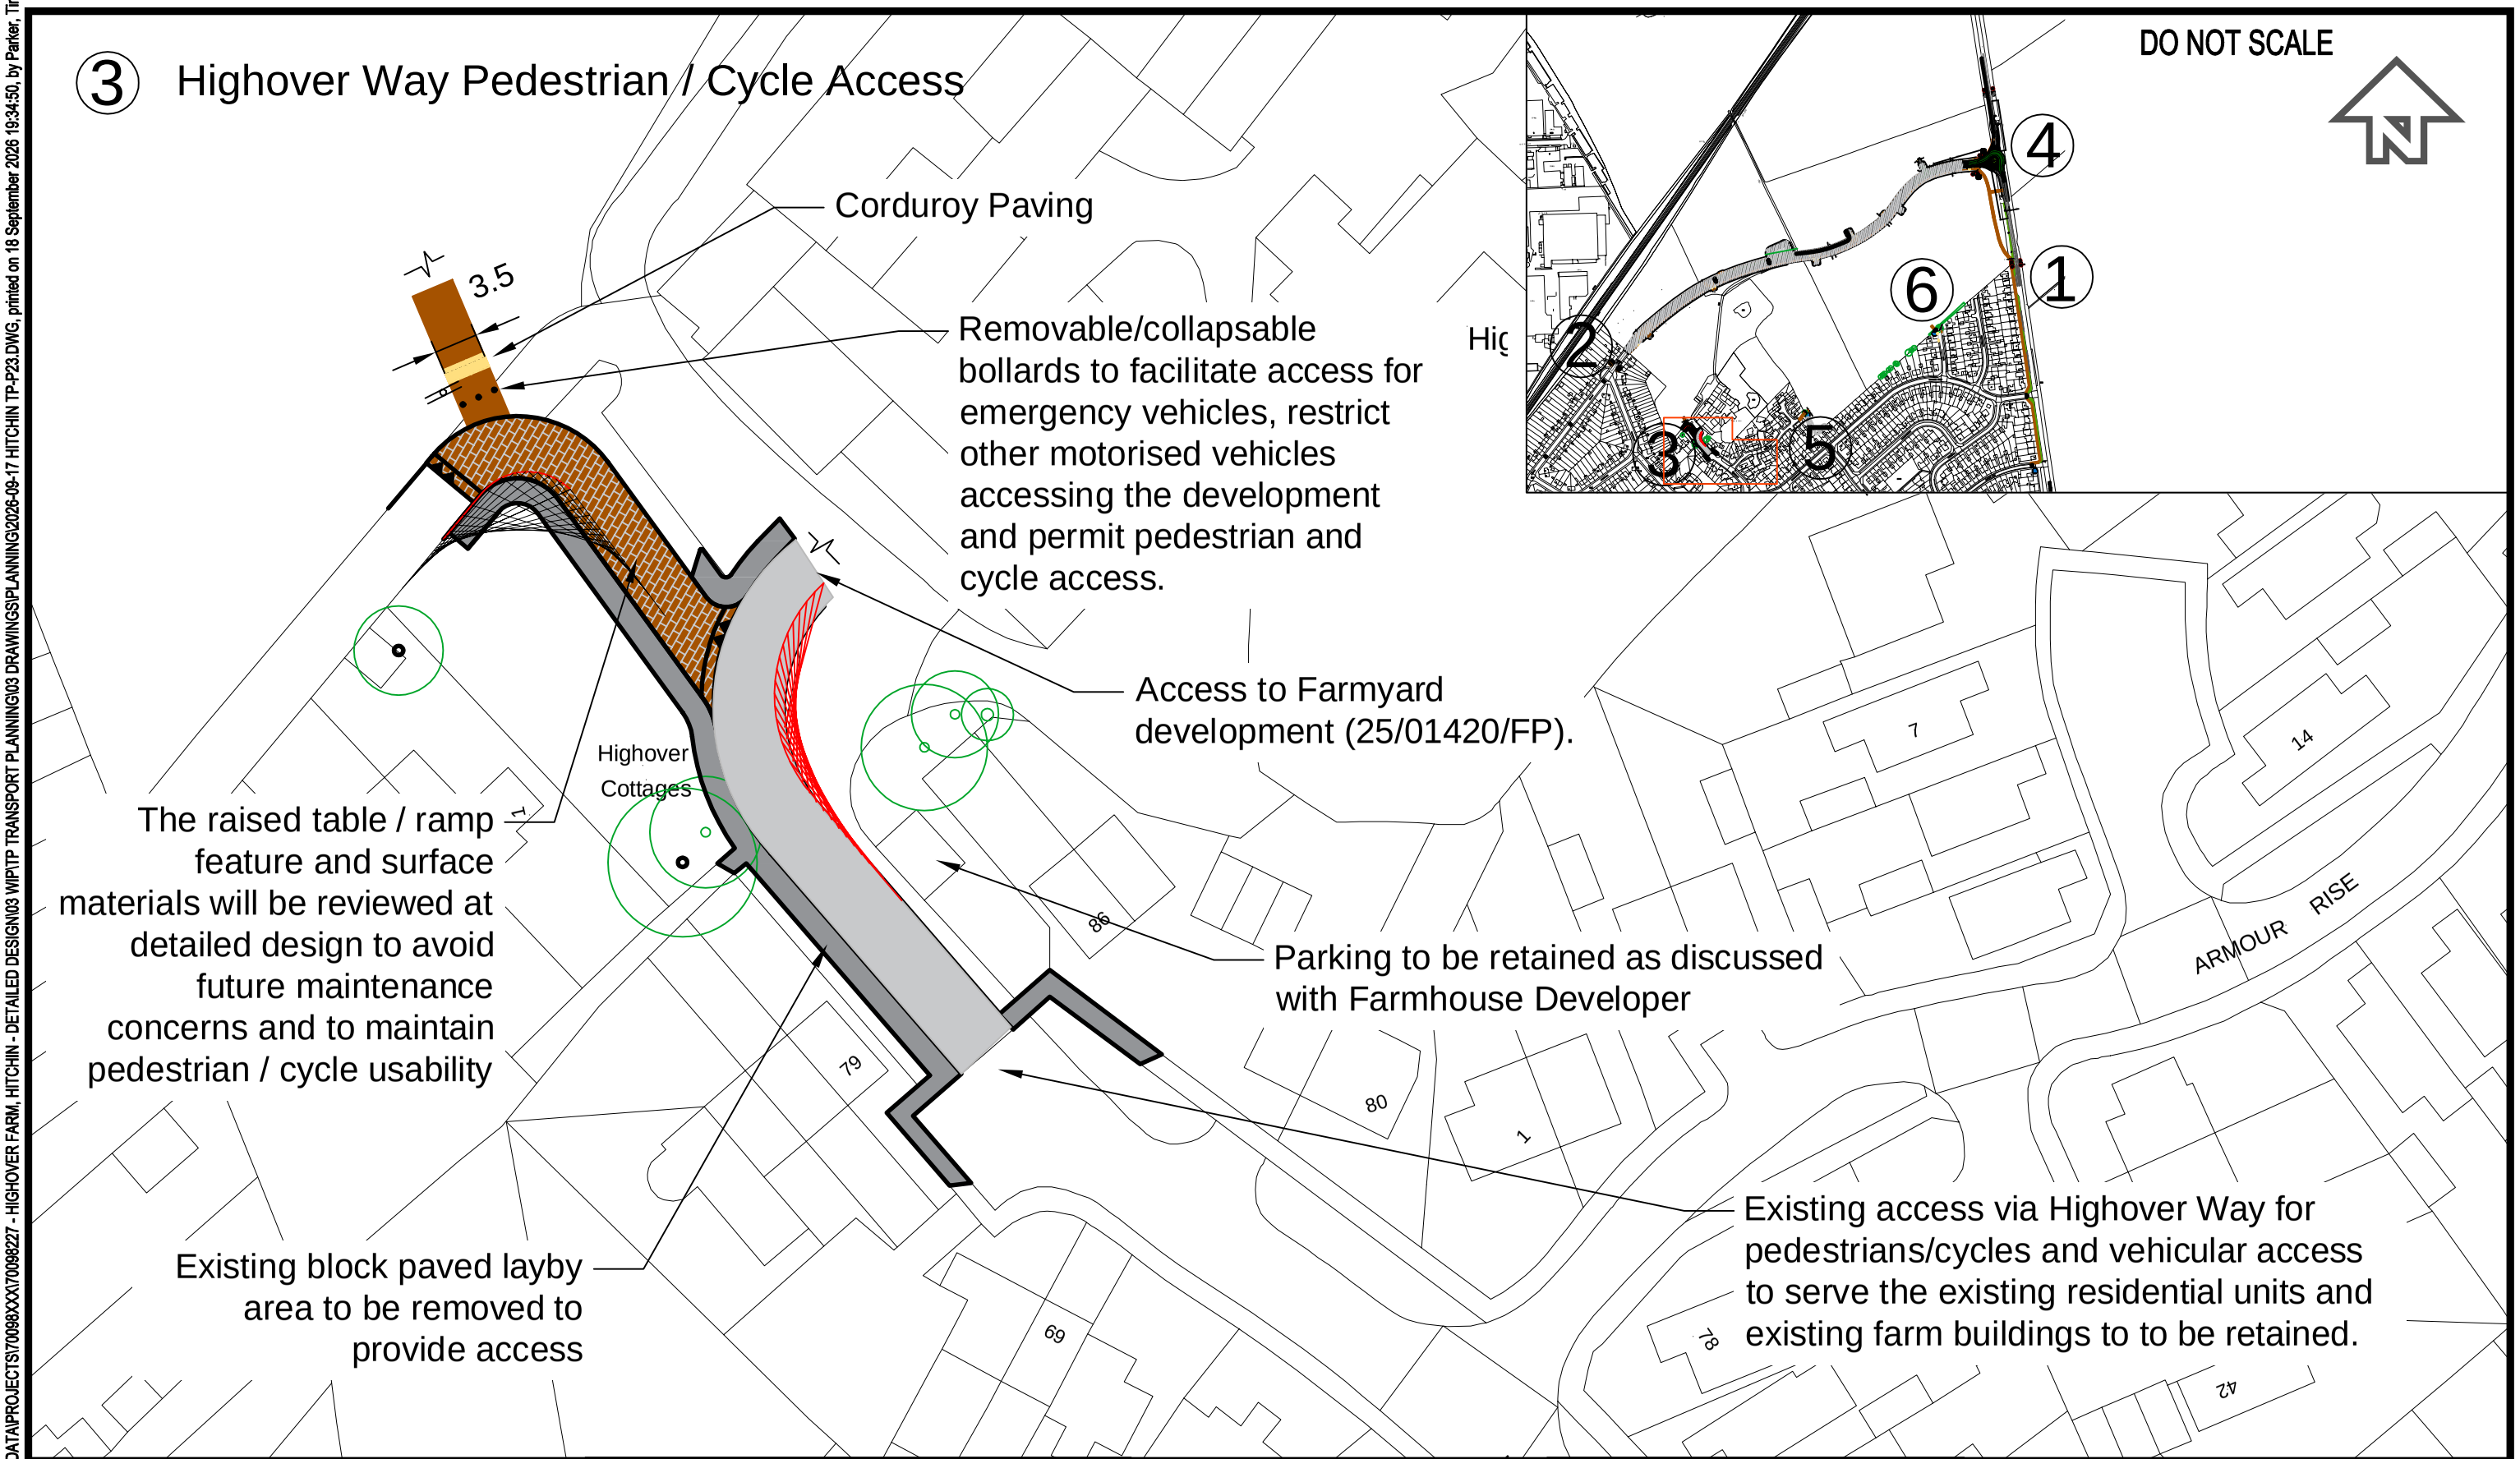

DRAWING STATUS: S2 - FOR INFORMATION

wsp
Export House
Cawsey Way
Woking
GU21 6QX, UK
T+ 44 (0) 148 373 1000
wsp.com

CLIENT: Barratt David Wilson Homes	PROJECT: Land at Hitchin	SCALE @ A3: 1:500	CHECKED: MP		APPROVED: TP
		PROJECT No: 62240435	DESIGNED: OF	DRAWN: TP	DATE: April 2026
ARCHITECT:	TITLE: Highover Farm, Hitchin Site Access Point 3	DRAWING No: 62240435-TAA-DP-100-004			REV: P13

© WSP UK Ltd