



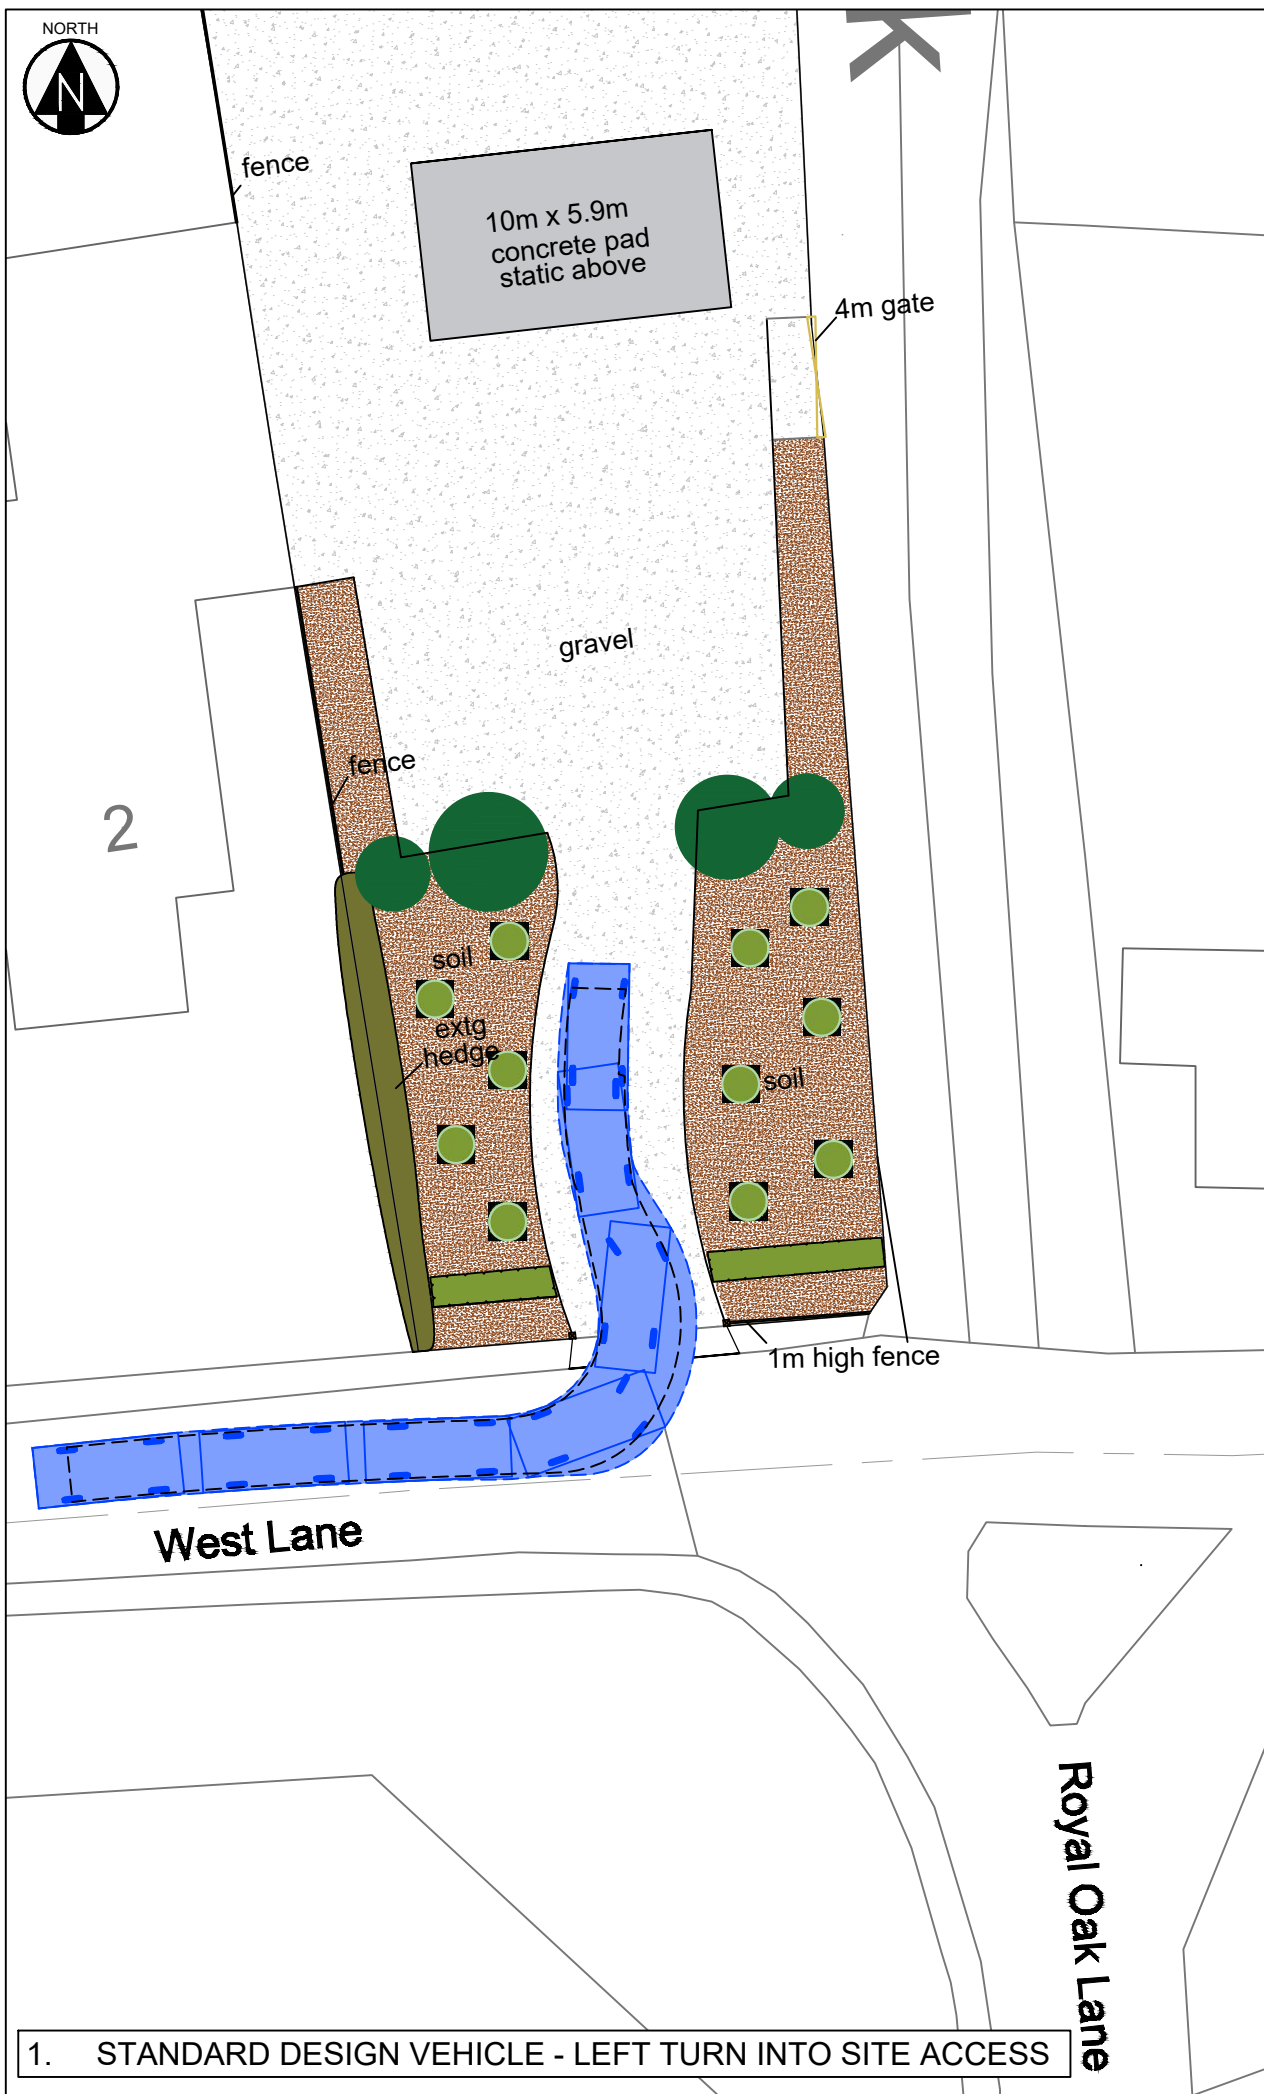

DO NOT SCALE.

VEHICLE: STANDARD DESIGN VEHICLE

	FORWARD		REVERSE
---	---------	---	---------

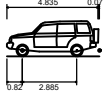

Overall Length	4.905m
Overall Width	2.009m
Overall Body Height	1.873m
Min Body Ground Clearance	0.267m
Max Track Width	1.817m
Lock to lock time	4.00s
Kerb to Kerb Turning Radius	5.725m

Standard Design Vehicle (SDV)

NOTES:



2m 0m 10m

SCALE - 1:250

P02	09.12.25	Layout updated	RS
P01	02.12.25	First issue	RS
Rev.	Date	Revision details	By



JOHN RUSSELL
TRANSPORT
PLANNING

Client

Project

STATIC CARAVAN SITE,
LAND ADJACENT TO 1 WEST LANE,
WEST LANE,
PIRTON,
HERTFORDSHIRE,
SG5 3RA

Drawing title

Proposed Arrangement
Vehicle Swept Path Analysis

Drawing no.	Revision
PIR - SPA-01	P02

Status	Date	Issue Date
INFORMATION	02.12.25	02.12.25
Scale	Drawn by	Checked by
1:250 @ A3	RS	JR