

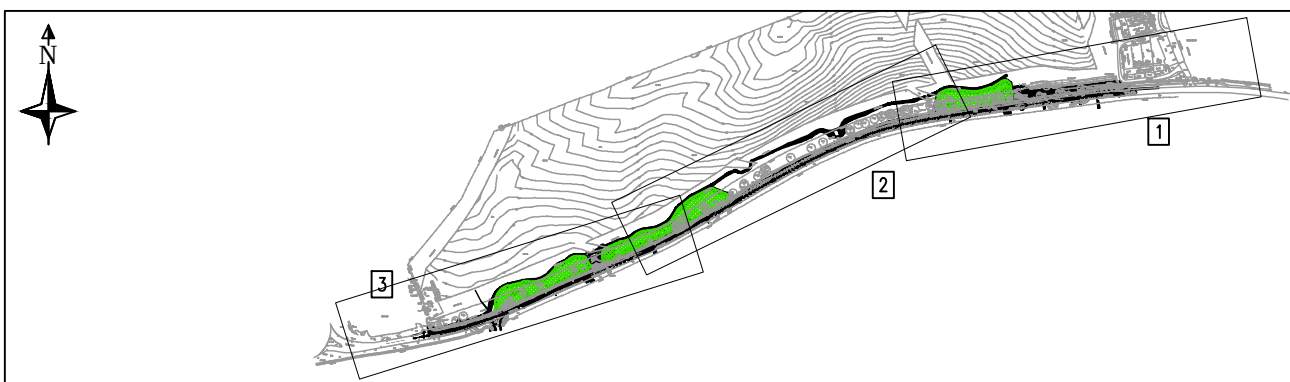
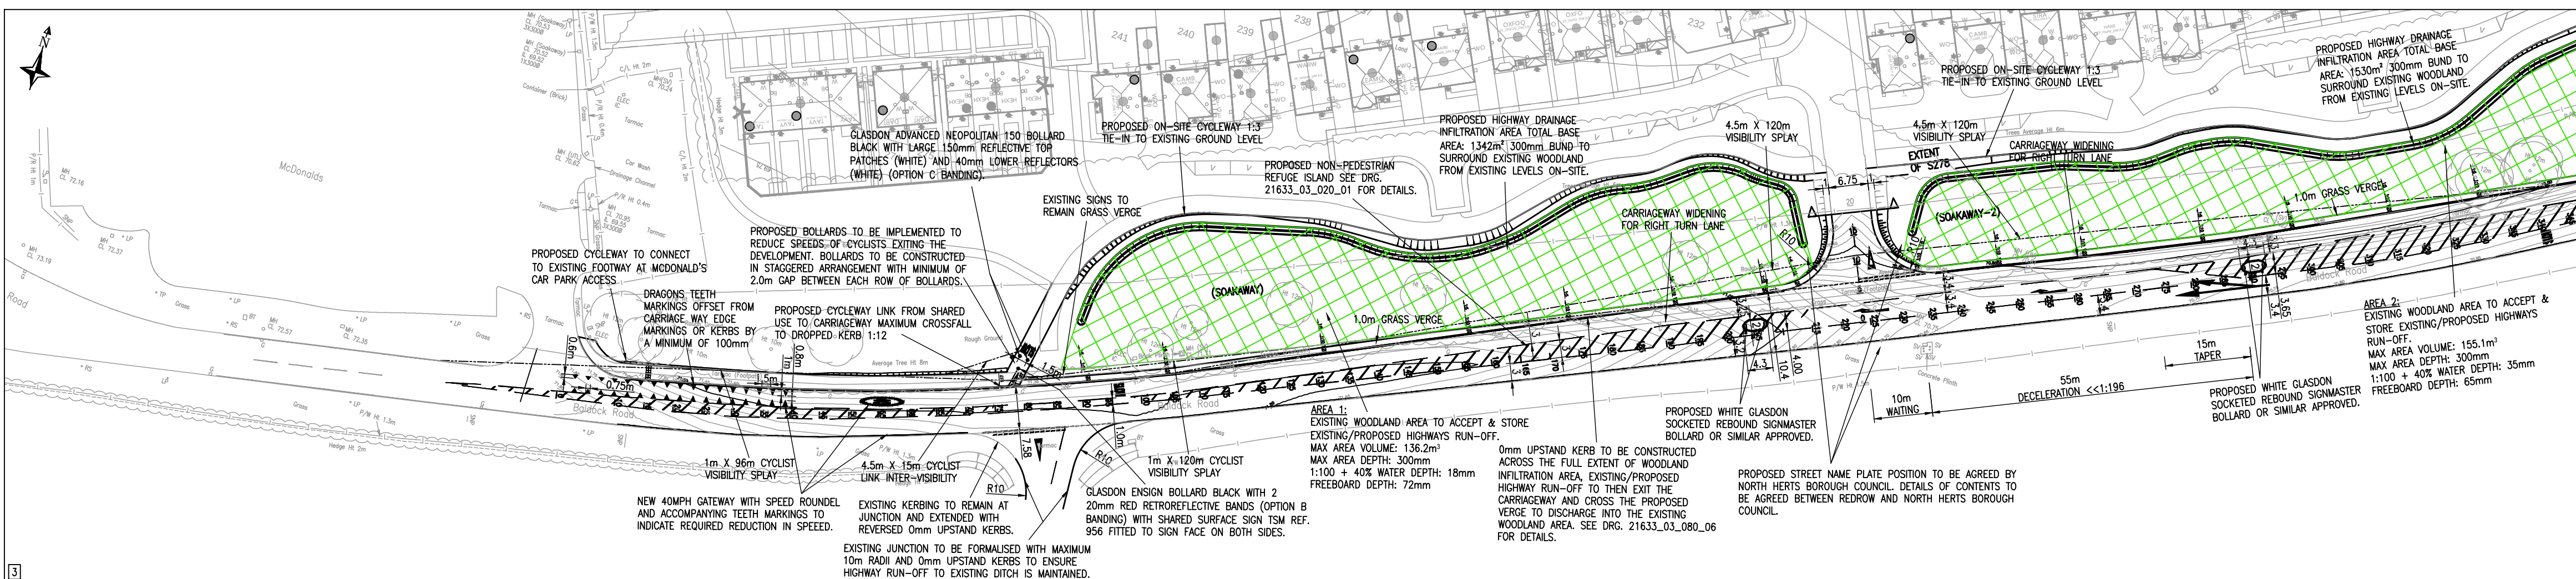
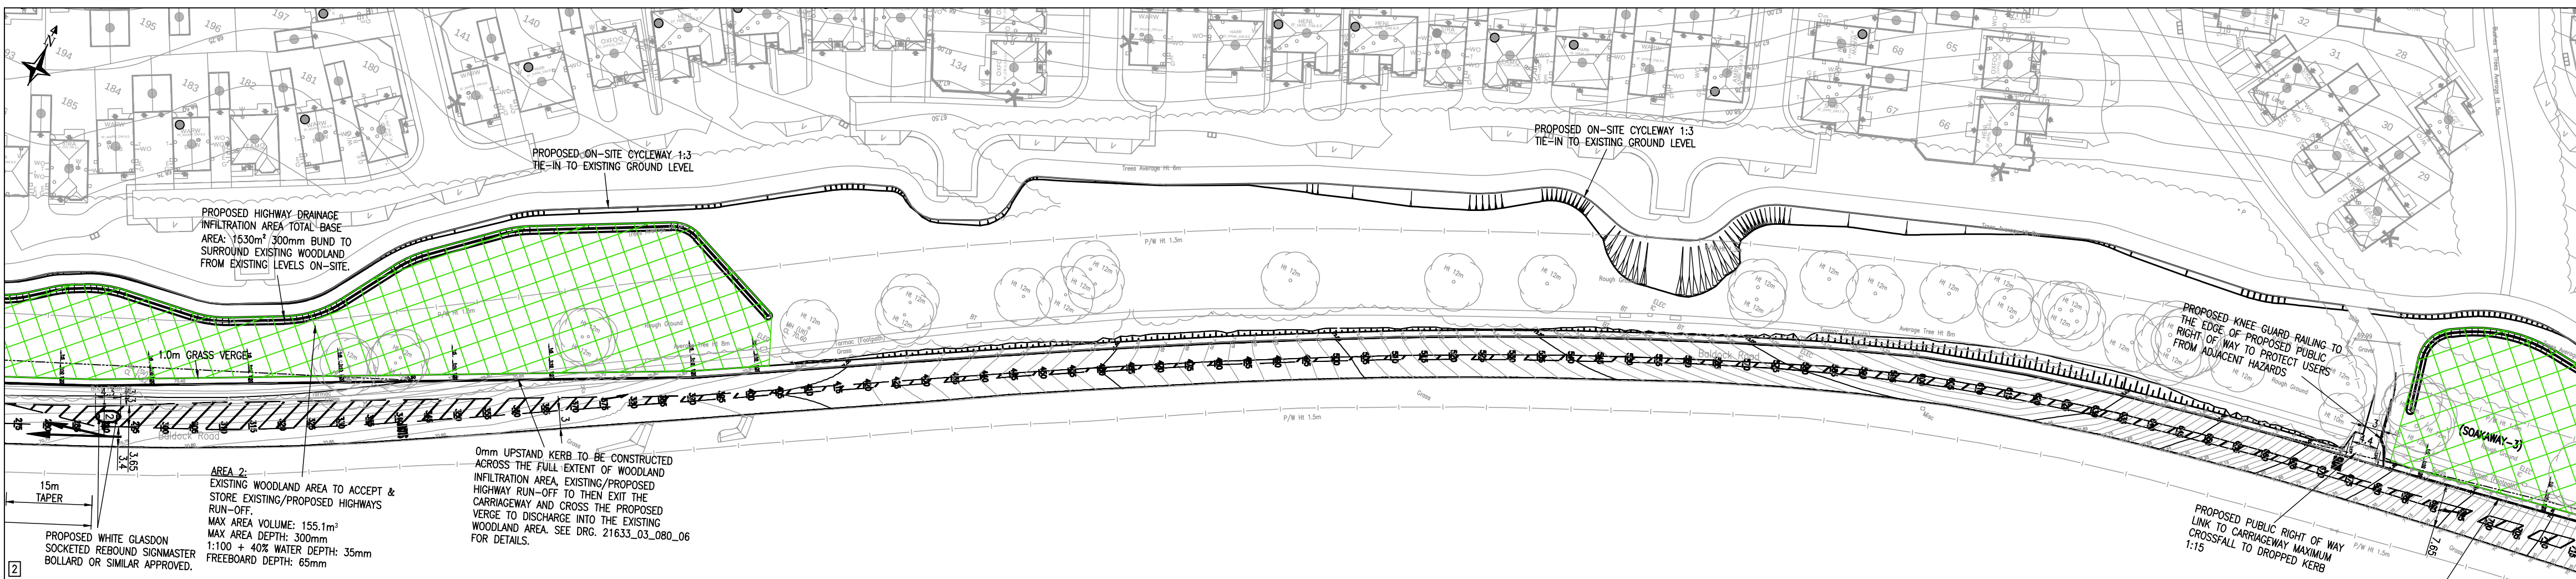


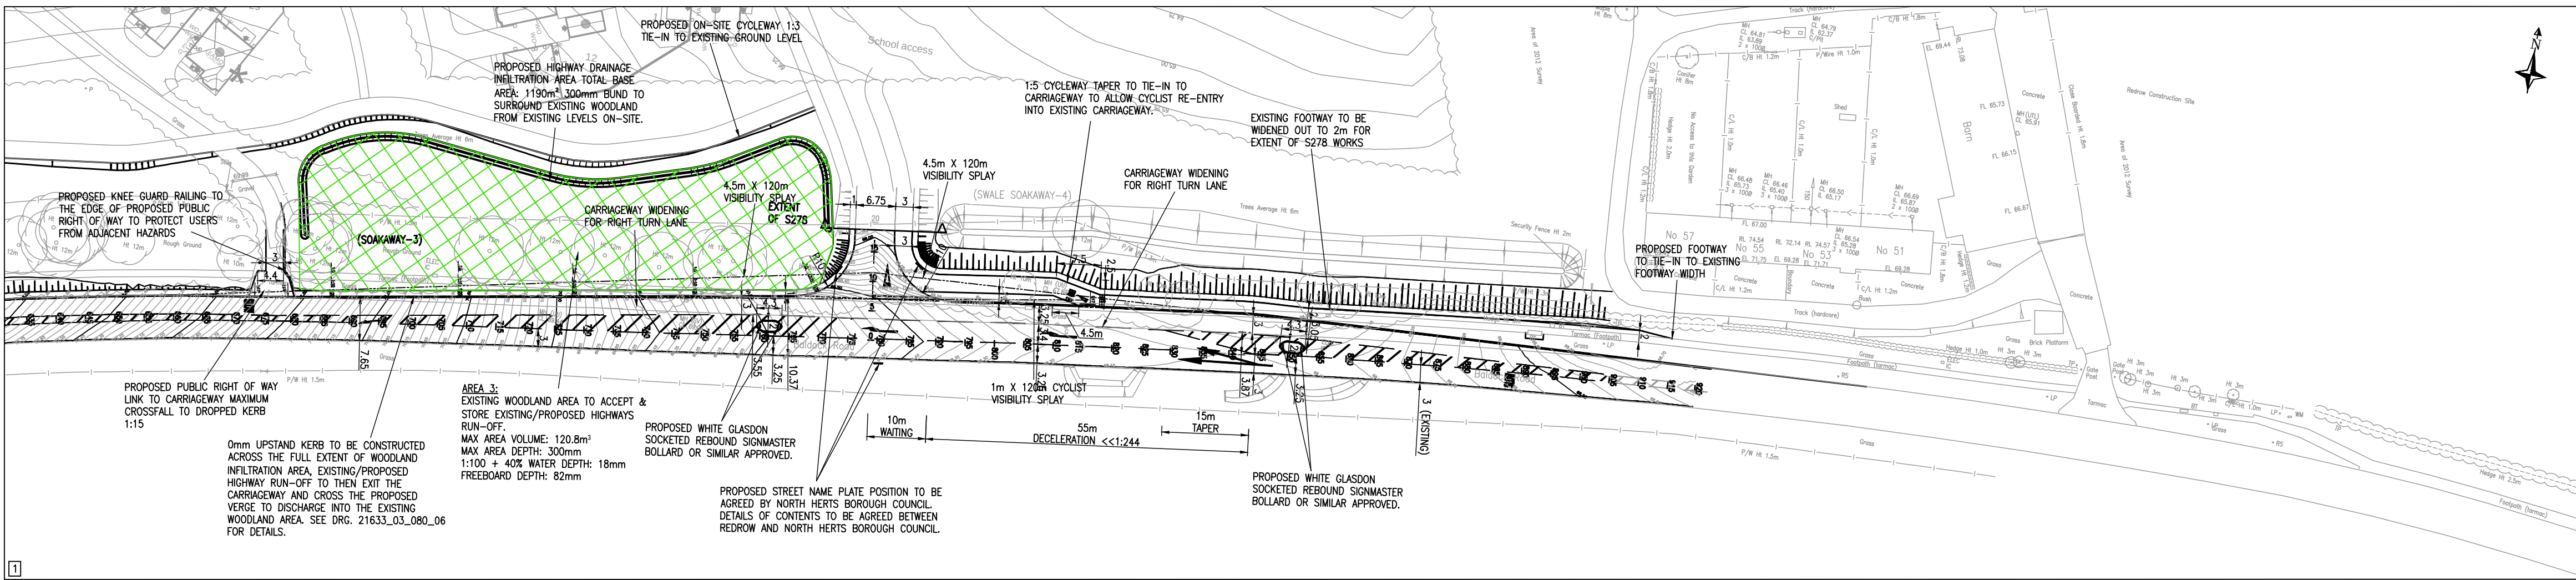

- NOTES:
1. DO NOT SCALE THIS DRAWING.
 2. THIS DRAWING IS TO BE READ IN CONJUNCTION WITH ALL OTHER RELEVANT ENGINEERS, ARCHITECTS AND SPECIALIST DESIGN DRAWINGS AND DETAILS.
 3. ALL DIMENSIONS ARE IN METRES UNLESS NOTED OTHERWISE. ALL LEVELS ARE IN METRES UNLESS NOTED OTHERWISE.
 4. ANY DISCREPANCIES NOTED ON SITE ARE TO BE REPORTED TO THE ENGINEER IMMEDIATELY.
 5. ALL HIGHWAY WORKS TO BE CARRIED OUT IN ACCORDANCE WITH HERTFORDSHIRE COUNTY COUNCIL DESIGN GUIDE AND SPECIFICATIONS AND THE DETAILS SHOWN ON DRG NO. 21366_03_080_06.
 6. THE CONTRACTOR SHALL CHECK ALL TIE-INS FOR LINE AND LEVEL WITH EXISTING BEFORE COMMENCING ANY WORKS. THE ENGINEER SHALL BE NOTIFIED IMMEDIATELY IN WRITING, SHOULD ANY ERRORS BE FOUND.
 7. IT IS THE RESPONSIBILITY OF THE CONTRACTOR TO LOCATE ANY SERVICE APPARATUS IN THE VICINITY OF THE WORKS.
 8. IT IS THE RESPONSIBILITY OF THE CONTRACTOR TO EXECUTE THE WORKS AT ALL TIMES IN STRICT ACCORDANCE WITH THE REQUIREMENTS OF THE HEALTH AND SAFETY AT WORK ACT 1974, AND THE C.D.M. REGULATIONS 2015.
 9. THE CONTRACTOR IS RESPONSIBLE FOR ENSURING THAT ALL WORKS ARE TO THE SATISFACTION OF THE ENGINEER, AND SHALL BE DEEMED TO HAVE INCLUDED WITHIN HIS RATES FOR ANY NECESSARY TESTING.
 10. THE CONTRACTOR WILL BE RESPONSIBLE FOR PROVIDING ALL NECESSARY DE-WATERING AND TRENCH SUPPORT TO EXECUTE THE WORKS IN A SATISFACTORY MANNER, AND SHALL BE DEEMED TO HAVE ALLOWED FOR THE SAME WITHIN HIS RATES.
 11. ALL BURIED CONCRETE PRODUCTS AND MORTAR SHALL BE MADE USING SULPHATE RESISTING CEMENT.
 12. ALL EXISTING/PROPOSED SERVICE COVERS LOCATED WITHIN THE TACTILE PAVING AREA ARE TO HAVE RECESSED LIDS IN FILLED WITH TACTILE PAVING.
 13. ANY EXISTING MANHOLE/UTILITY COVERS WITHIN THE PROPOSED FOOTWAY/CYCLEWAY TO BE RAISED TO MATCH PROPOSED LEVELS.
 14. MAIN SIGNS TO BE MOUNTED AT 2.4m WITH SUPPLEMENTARY SIGNS TO BE MOUNTED BELOW WITH 50mm GAPS.
 15. IN CASE OF NO ADOPTION OF INTERNAL ROAD HIGHWAY DEMARCATION MARKERS SHOULD BE CONSIDERED.
 16. A MINIMUM 500M HORIZONTAL CLEARANCE OF SIGNS, ELEVATED COVERS AND GATEWAY FEATURE FROM THE EDGE OF CARRIAGEWAY AND FROM THE SHARED FOOTWAY.

KEY:
EXISTING WOODLAND TO BE UTILISED AS STORAGE AREA FOR EXISTING & PROPOSED HIGHWAY RUN-OFF

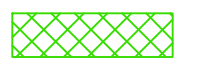

NAME PLATE REMOVED	AW	DAH	28.11.23
OFFSET DRAGONS TEETH MARKINGS 100mm FROM ROAD MARKINGS	AW	DAH	13.02.23
DRAGONS TEETH MARKINGS AMENDED TO LINE WITH OFF ADVISORY LEAFLET AND HCC COMMENTS	AW	PT	07.02.23
ALTERATIONS TO PROPOSED HIGHWAY INFILTRATION AREAS	DAH	PT	19.04.22
AMENDMENTS FOLLOWING REDROW HOMES AMENDMENTS	DAH	PT	22.08.22
AMENDMENTS FOLLOWING HCC COMMENTS	DAH	PT	18.05.23
AMENDMENTS FOLLOWING HCC COMMENTS	DAH	PT	18.05.23
UPDATED TO MATCH LATEST SCHEME SPEED LIMIT CHANGES	DAH	PT	09.03.21
AMENDED FOLLOWING HCC COMMENTS	DAH	PT	18.12.20
AMENDED FOLLOWING HCC COMMENTS	DAH	PT	20.11.20
AMENDED FOLLOWING HCC COMMENTS	DAH	PT	22.08.20
PROPOSED HIGHWAY DRAINAGE AMENDED	DAH	PT	07.07.20
AMENDED FOLLOWING COMMENTS FROM HCC ON 04/06/2020	DAH	PT	28.07.20
PROPOSED HIGHWAY ARRANGEMENTS AMENDED FOLLOWING LOCAL AUTHORITY REQUEST	DAH	PT	01.05.20
PROPOSED HIGHWAY ARRANGEMENTS AMENDED FOLLOWING LOCAL AUTHORITY REQUEST	DAH	PT	30.04.20
AMENDED FOLLOWING HIGHWAY COMMENTS RECEIVED 03/03/21	DAH	PT	03.12.21
HIGHWAY DRAINAGE AMENDED TO OUTFALL TO SWALE SOAKAWAY	DAH	PT	27.11.19
HIGHWAY DRAINAGE AMENDED TO OUTFALL TO CHATE SOAKAWAY	DAH	PT	08.11.19
AMENDED FOLLOWING THE LATEST HIGHWAYS COMMENTS FROM HCC RECEIVED 23.10.19	DAH	PT	24.10.19
AMENDED FOLLOWING THE LATEST HIGHWAYS COMMENTS FROM HCC RECEIVED 05.10.19	DAH	PT	11.10.19
AMENDED FOLLOWING THE LATEST HIGHWAYS COMMENTS FROM HCC RECEIVED 05.10.19	DAH	PT	05.09.19
AMENDMENTS FOR COMBINE DATA COMMENTS	DAH	PT	11.07.19
AMENDMENTS FOR COMBINE DATA COMMENTS	PT	KA	09.06.19
DESIGN AMENDED IN ACCORDANCE WITH 60mph SPEED LIMIT	DAH	PT	22.02.19
AMENDMENTS FOLLOWING LOCAL AUTHORITY COMMENTS 15/01/19	DAH	PT	30.11.18
AMENDMENTS FOLLOWING HCC COMMENTS	DAH	PT	12.04.18
ADDITIONS TO LAYOUT FROM ISA 1 & 2	AW	PT	22.04.18
AMENDMENTS	DAH	CHK	DATE
BALDOCK ROAD ROYSTON			
DRAWING TITLE: SECTION 278 RIGHT TURN LANE GENERAL ARRANGEMENT			
CLIENT: REDROW HOMES			
DRAWING NUMBER: 21633_03_020_01			
REVISION:	AG	SHEET SIZE:	A0
		SCALE:	1:500
DRAWN BY:	VP	CHECKED BY:	PT
		DATE:	08.03.18
STATUS: FOR INFORMATION / APPROVAL			
MEC Consulting Development Engineers			
Leicester T: 01535 264 753 Birmingham T: 0121 726 888 Northampton T: 01535 838 080 Leicester T: 01535 468 127 E: gmg@mecc.co.uk W: www.mecc.co.uk			
ORDNANCE SURVEY © CROWN COPYRIGHT 2015. ALL RIGHTS RESERVED.			