Scale: 1:1250
0 5 10 20 40 60 80 100

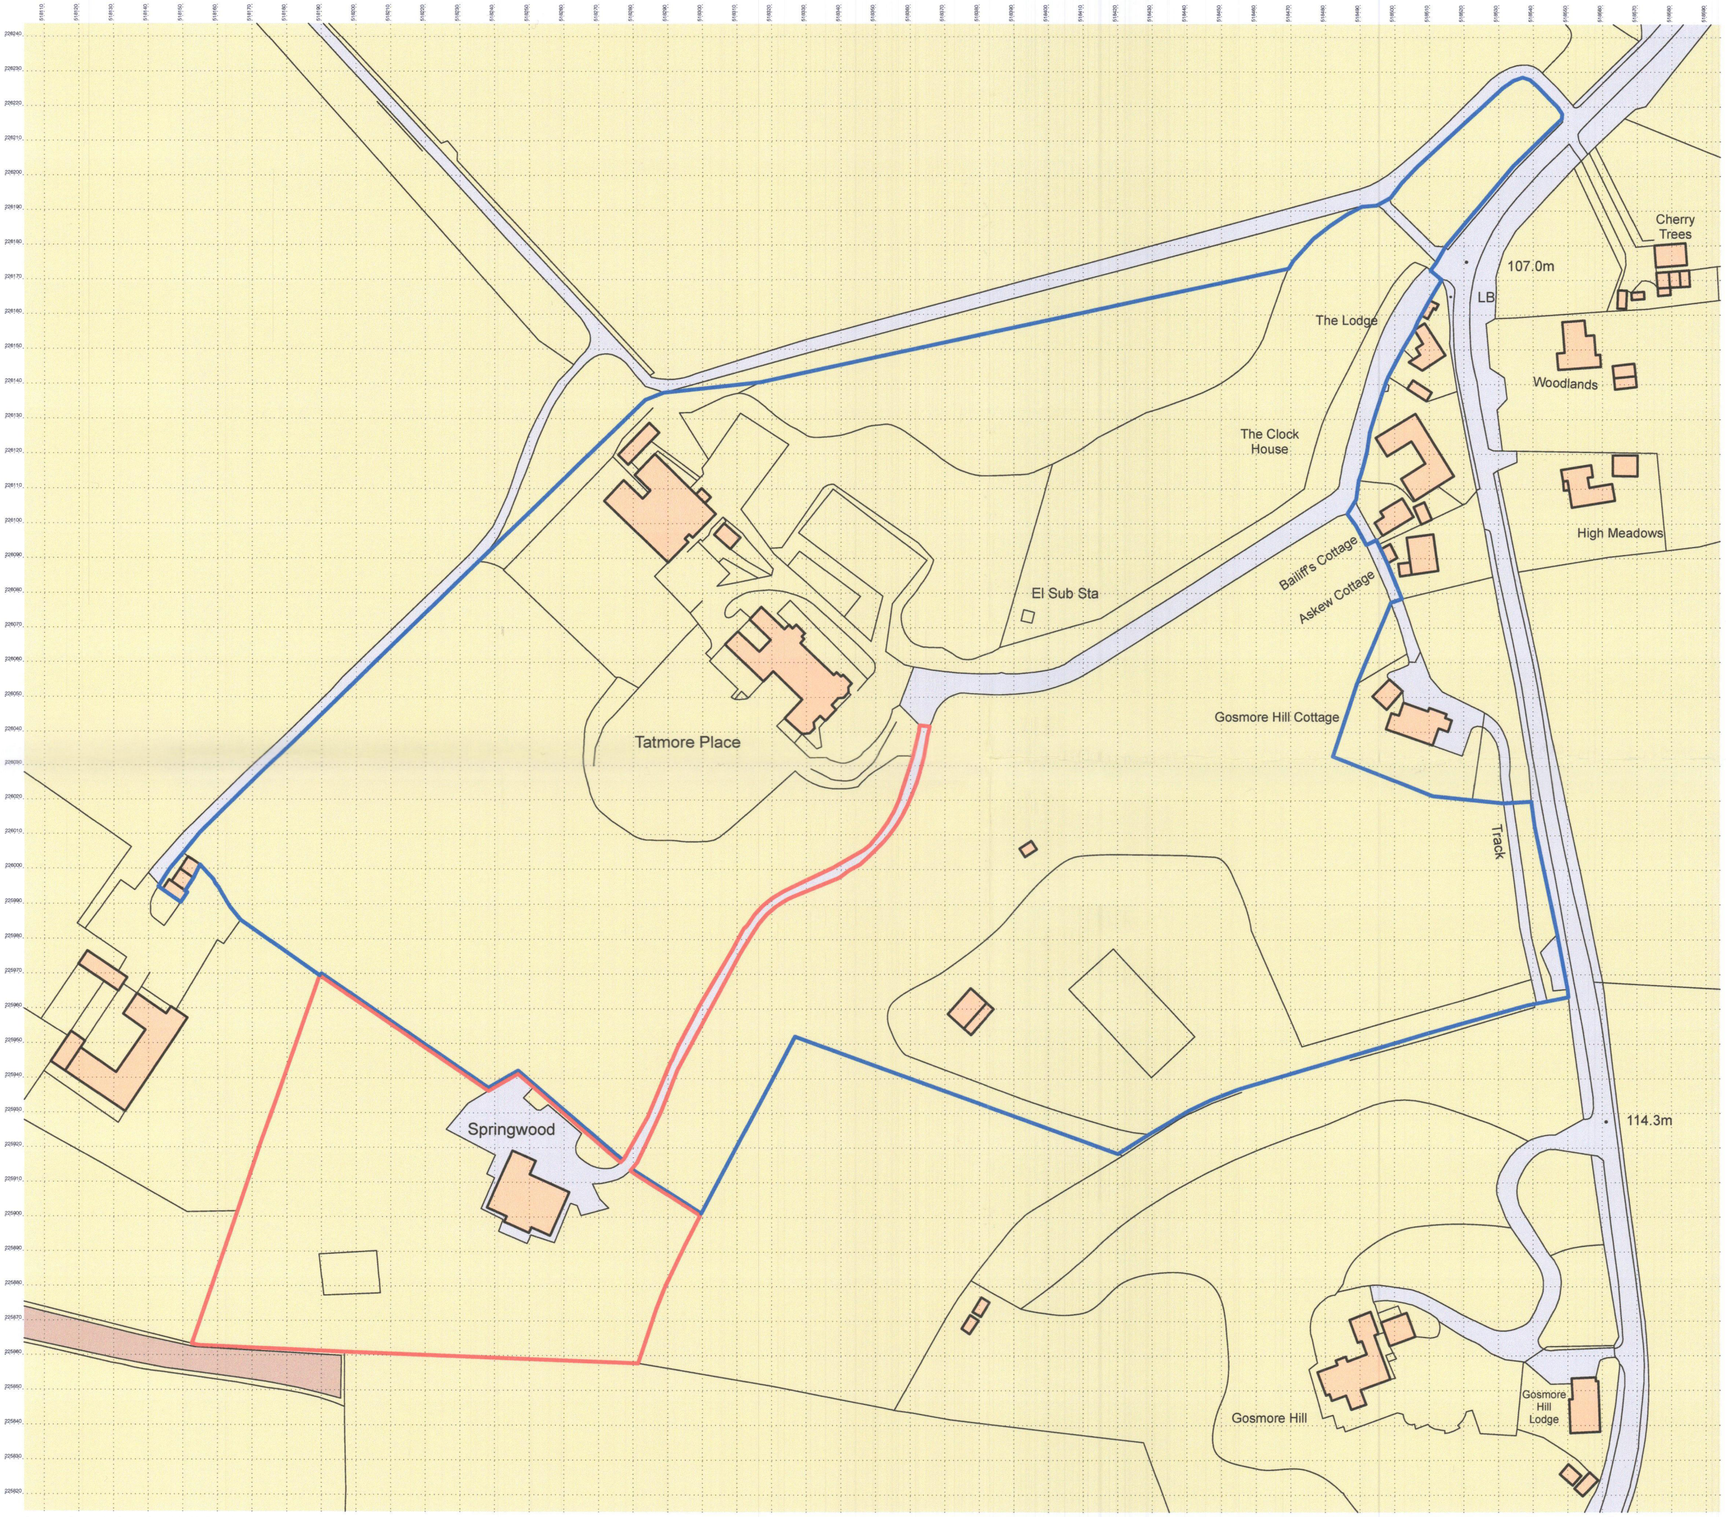

Ordnance Survey, (c) Crown Copyright 2017. All rights reserved. Licence number 100022432

N.H.D.C.
06 MAR 2018

Rev. A: Blue boundary line amended 27/02/18

Richard Thelwell
Chartered Architect
11 Home Farm Drive
Allestree DE22 2UP
Mob: 07974 083649
Tel: 01332 552603
email: rsthelwellarchitect@mail.com

Client:	DERMAL LABORATORIES LTD
Project:	SPRINGWOOD EXTENSION
Drawing:	PLANNING APPLICATION Site Location Plan
Scale: 1:1250 @ A2	Drawn: IP
Date: December 2017	Approved:
Drg. No.: 112/E001	Rev. No.: A

This Drawing is Copyright ©
Scale for Planning Purposes Only
Use Figured Dimensions Only Any
Do Not Scale for Construction Use
Discrepancies to be Notified Immediately