N.H.D.C.
06 MAR 2018

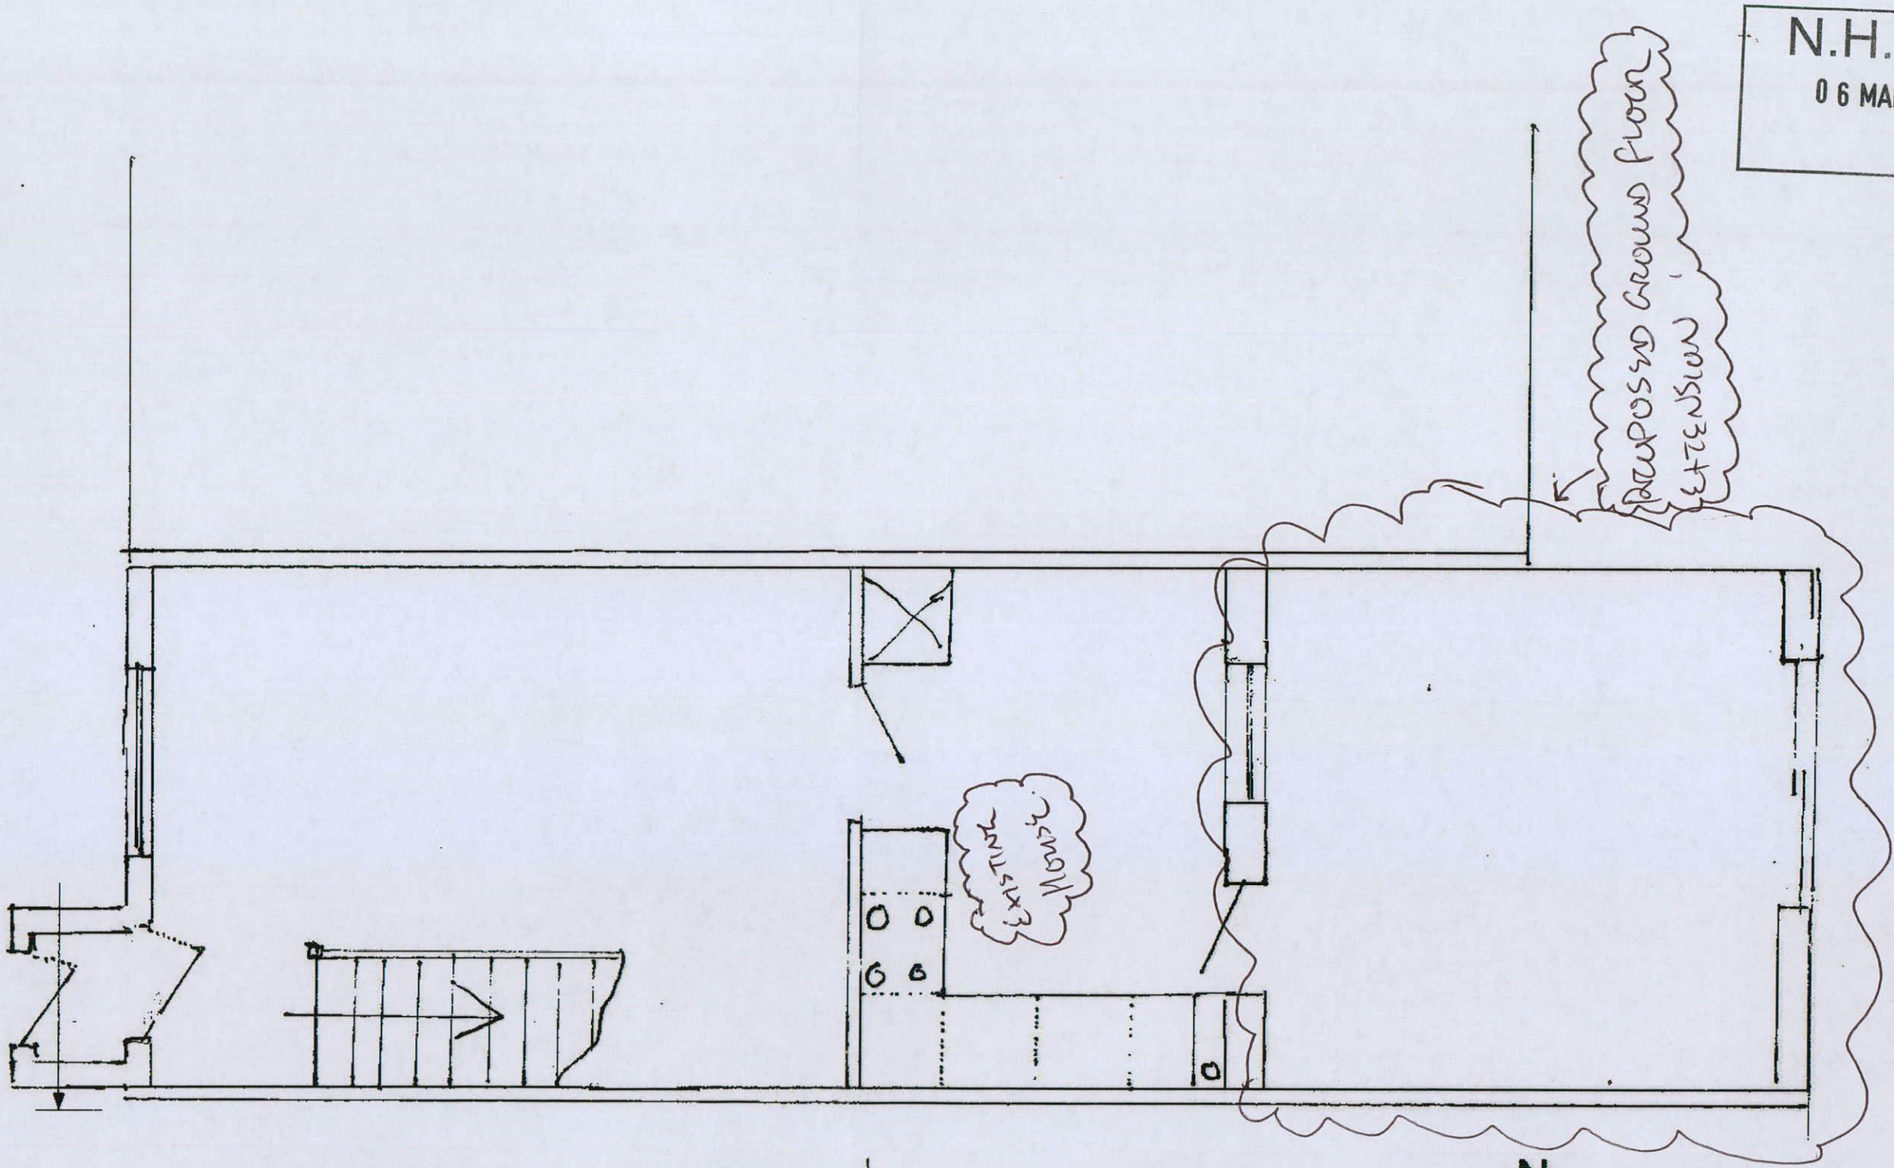

Proposed rear extension 64 Kristiansand way Letchworth Herts	Proposed groundfloor	0 600 1000 2000	SCALE: 1:50	Drawing no Date	N