24 PARKER CLOSE
LETCHWORTH
HERTS

N.H.D.C.
06 MAR 2018

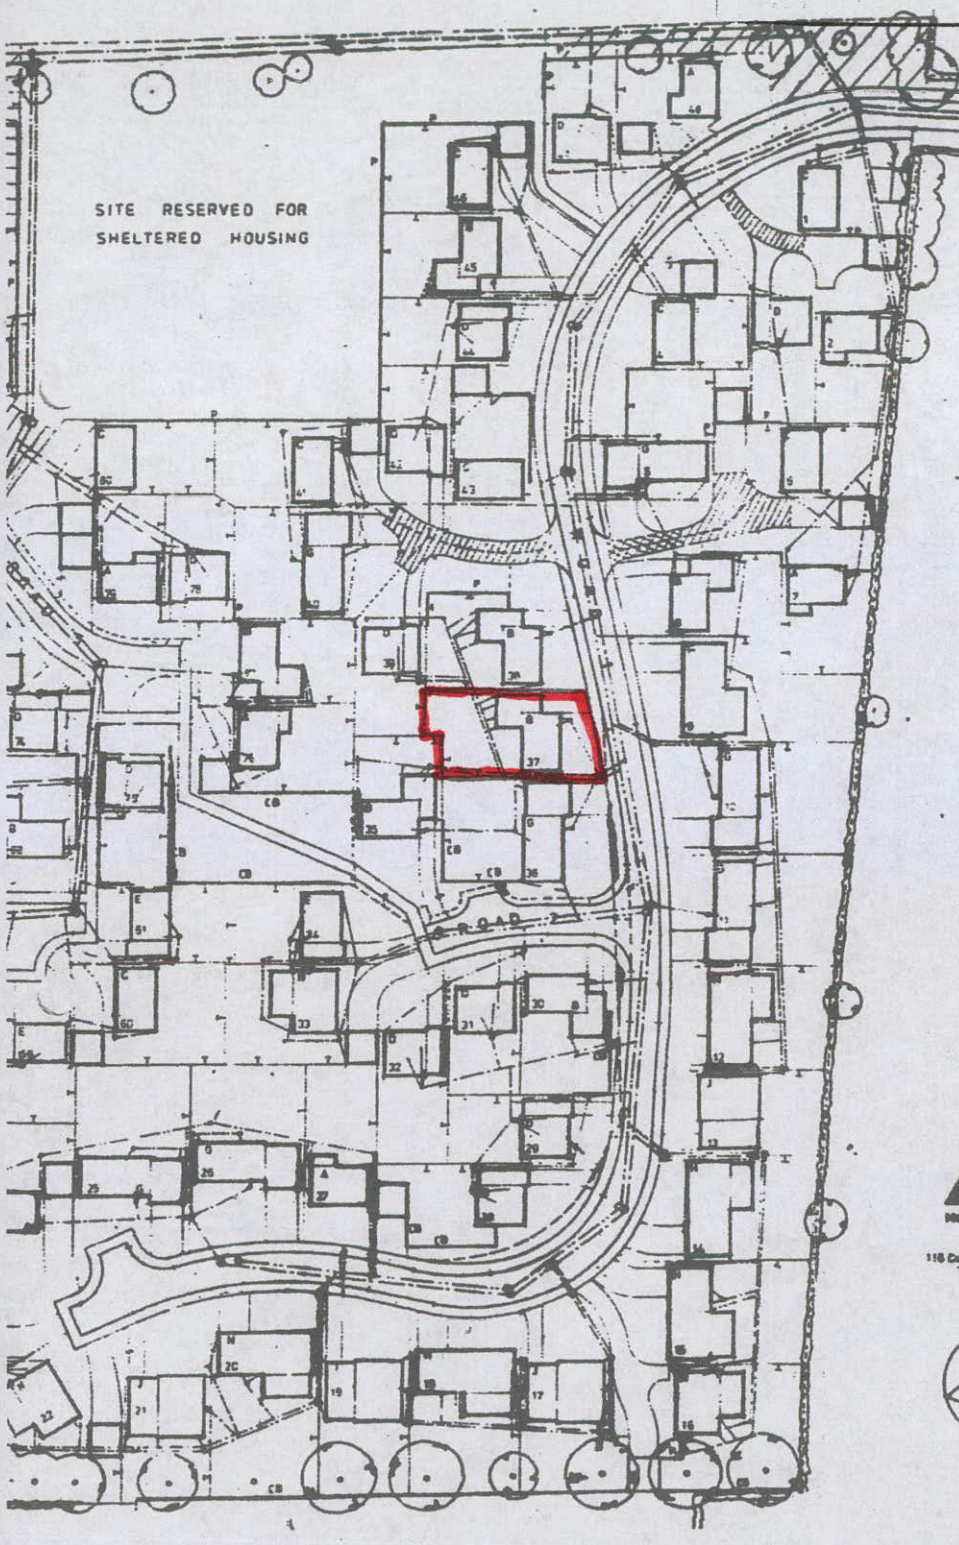

GATE IN WALL OR FENCE

REAR DIVISION FENCING 900mm HIGH CHAIN LINK

1800mm HIGH FACING BRICKWORK SCREEN WALL TO MATCH ADJACENT HOUSE

CB 1800mm HIGH CLOSE BOARDED FENCE

P 1800mm HIGH TIMBER PANEL FENCE

LAND TO BE ADOPTED BY LA

LAND RESERVED FOR SERVICE ROAD

AREAS OF JOINT MAINTAINANCE RESPONSIBILITY

HOUSE TYPES

A	60 A 114
B	57 N 117
C	60 A 119
D	GC, GC1U
E	60 A 98
G	60 A 141
H	66 A 92
J	66 A 86

MWT ARCHITECTS
17 GOLDINGTON ROAD
BEDFORD

Matthew Homes Limited
Scottish Life House
116 College Road, Harrow, Middlesex
Telephone 01-863 9123

Housing Development
FEARNHILL
LETCHWORTH

FOR MATTHEW HOMES LTD

CONVEYANCE PLAN

CJF
AUG 1982

7252 1029 A B C D E F G

LOCATION PLAN 1:1250