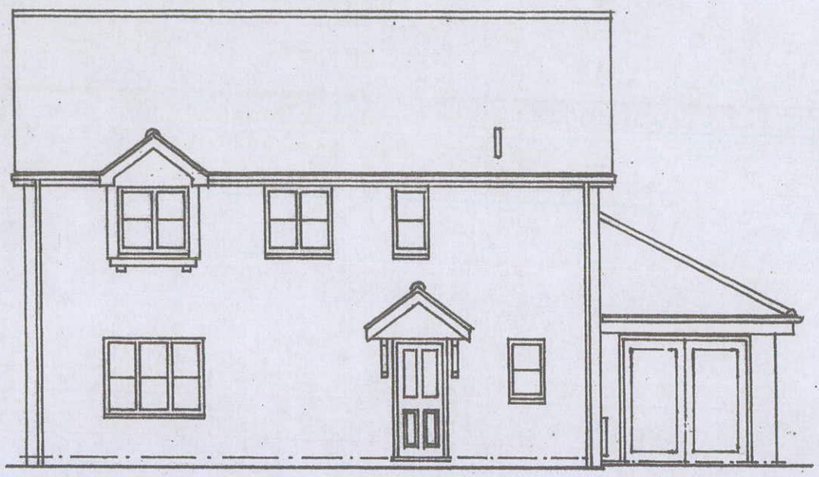

EAST ELEVATION

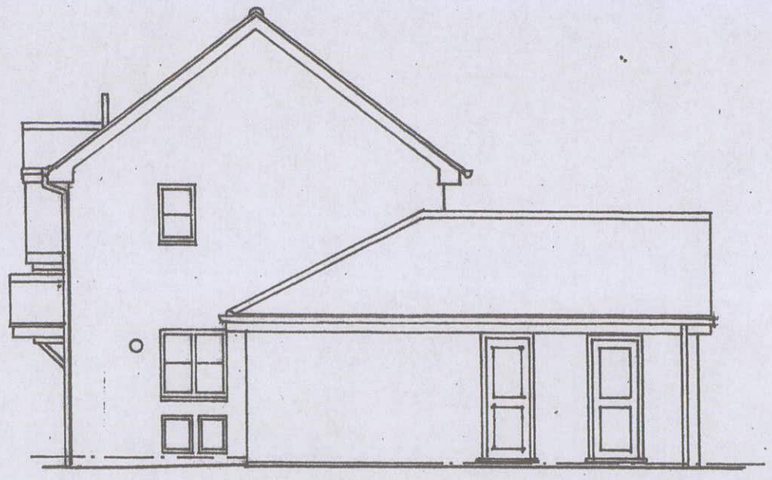

NORTH ELEVATION

N.H.D.C.
06 MAR 2018

Notes
1. DO NOT SCALE FROM THIS DRAWING
2. CHECK ALL DIMENSIONS ON SITE

0m. 2m.
ACTUAL SCALE

Revisions

MORRIS & WEATHERALL
Chartered Architects

3 Malden Street
Weston
Hitchin
Herts
SG4 7DG

tel: 01462 790401
fax: 01462 790726

Client
MR HARRIS AND
MS REDMOND

Job title
PROPOSED GARAGE
CONVERSION
at
24 PARKER CLOSE
LETCHWORTH
HERTS

Drawing title
EXISTING
ELEVATIONS

Scale 1:100 | Date 02.18 | Drawn MW

Drawing Number
RPC/2