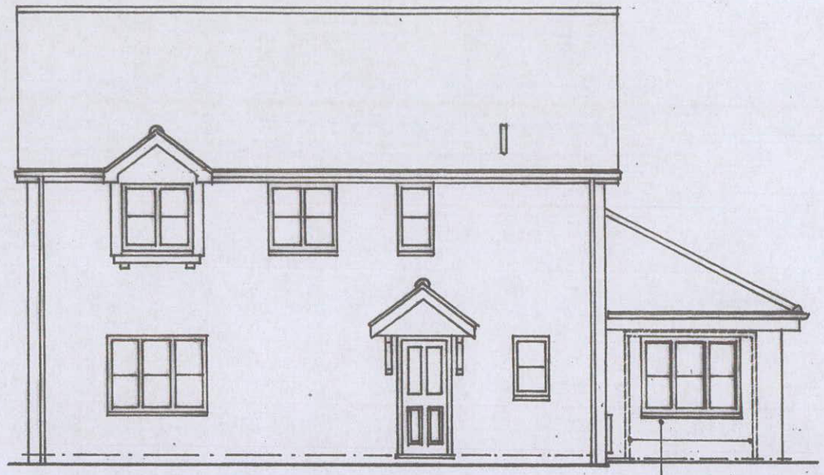

EAST ELEVATION

existing garage door and frame removed and opening blocked in with bricks to match existing with white upvc window installed

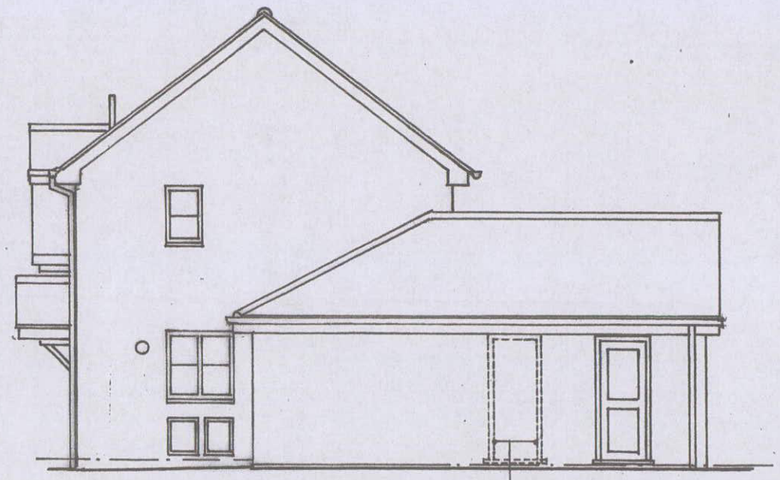

NORTH ELEVATION

existing door and frame removed and opening blocked in with bricks to match existing brickwork

N.H.D.C.
0 6 MAR 2018

Notes
1. DO NOT SCALE FROM THIS DRAWING
2. CHECK ALL DIMENSIONS ON SITE

0m. 2m.
ACTUAL SCALE

Revisions

MORRIS & WEATHERALL
Chartered Architects

3 Maiden Street
Weston
Hitchin
Herts
SG4 7DG

tel: 01462 790401
fax: 01462 790726

Client
MR HARRIS AND
MS REDMOND

Job title
PROPOSED GARAGE CONVERSION
at
24 PARKER CLOSE
LETCHWORTH
HERTS

Drawing title
PROPOSED ELEVATIONS

Scale 1:100 | Date 02.18 | Drawn MW

Drawing Number
RPC/4