N.H.D.C.
0 6 MAR 2018

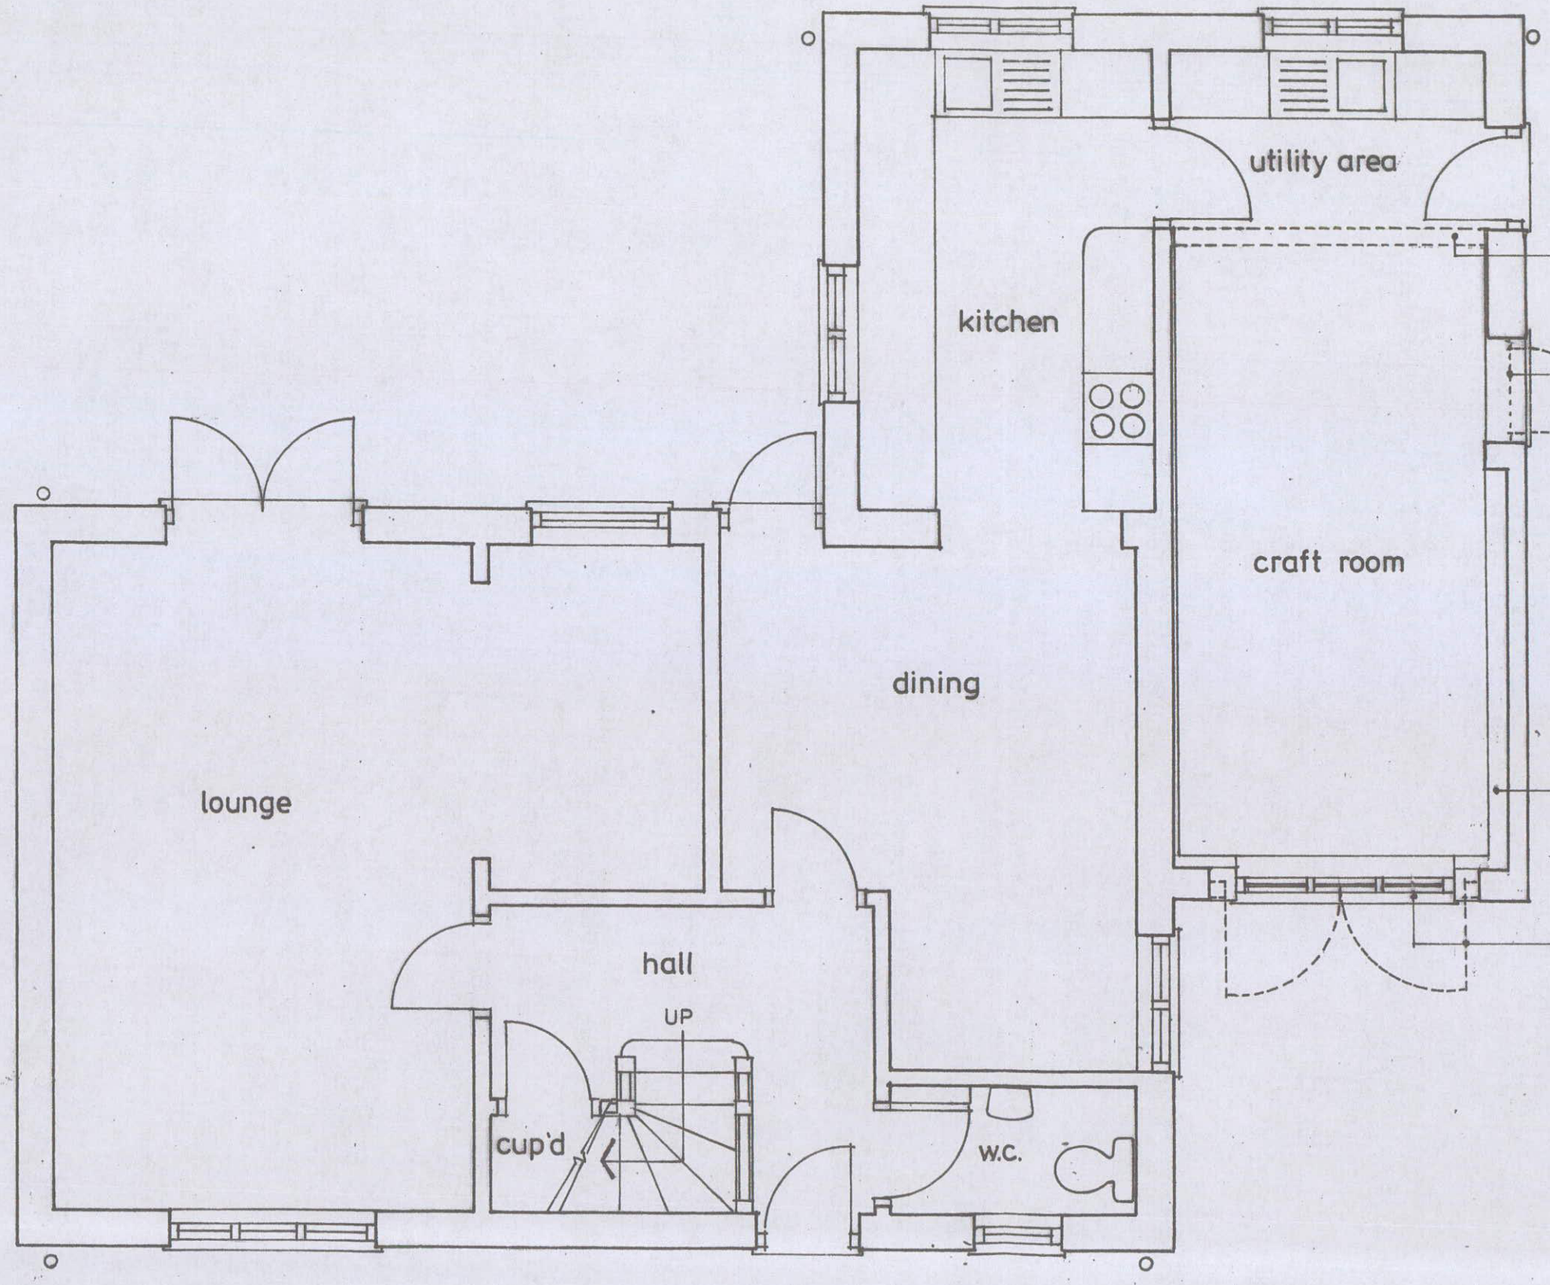

GROUND FLOOR PLAN

Notes
1. DO NOT SCALE FROM THIS DRAWING
2. CHECK ALL DIMENSIONS ON SITE

LEGEND

existing walls

existing walls or other parts removed

new walls or walls upgraded and insulated

0m. 1m.
ACTUAL SCALE

Revisions

MORRIS & WEATHERALL
Chartered Architects

3 Maiden Street
Weston
Hitchin
Herts
SG4 7DG

tel: 01462 790401
fax: 01462 790726

Client
MR HARRIS AND
MS REDMOND

Job title
PROPOSED GARAGE CONVERSION
at
24 PARKER CLOSE
LETCHWORTH
HERTS

Drawing title
PROPOSED GROUND FLOOR PLAN

Scale	Date	Drawn
1:50	02.18	MW

Drawing Number
RPC/3