N.H.D.C.
06 MAR 2018

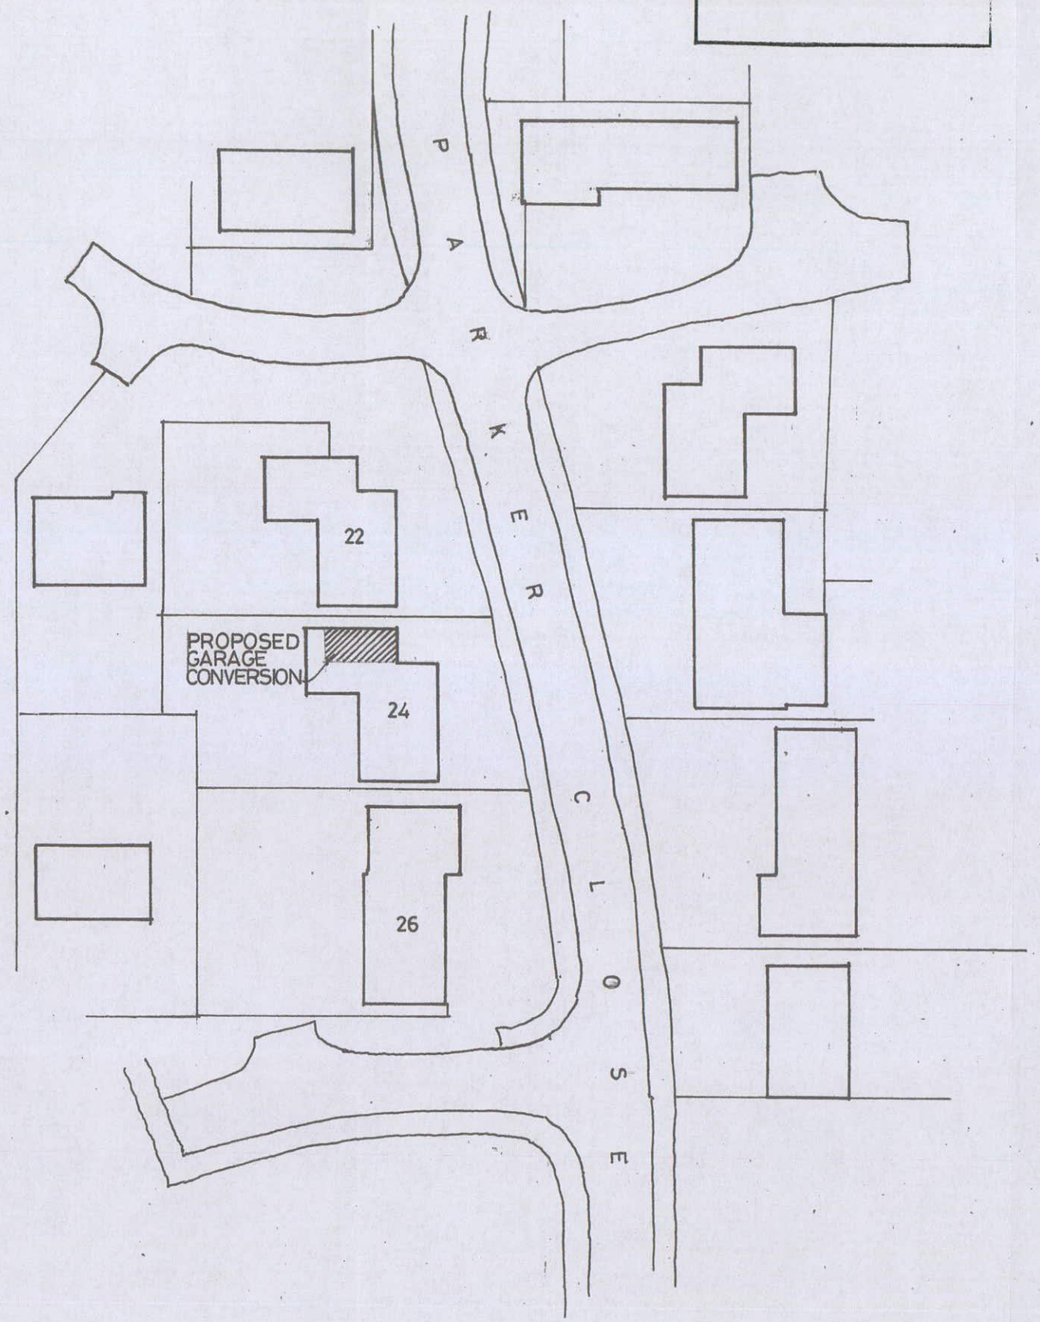

BLOCK PLAN

Notes
1. DO NOT SCALE FROM THIS DRAWING
2. CHECK ALL DIMENSIONS ON SITE

0m. 10m.
ACTUAL SCALE

Revisions

MORRIS & WEATHERALL
Chartered Architects

3 Maiden Street
Weston
Hitchin
Herts
SG4 7DG

tel: 01462 790401
fax: 01462 790726

Client
MR HARRIS AND
MS REDMOND

Job title
PROPOSED GARAGE
CONVERSION
at
24 PARKER CLOSE
LETCHWORTH
HERTS

Drawing title
PROPOSED
BLOCK PLAN

Scale 1:500 | Date 02.18 | Drawn MW

Drawing Number
RPC/5