N.H.D.C.
06 MAR 2018



Proposed elevation to Nevells Road

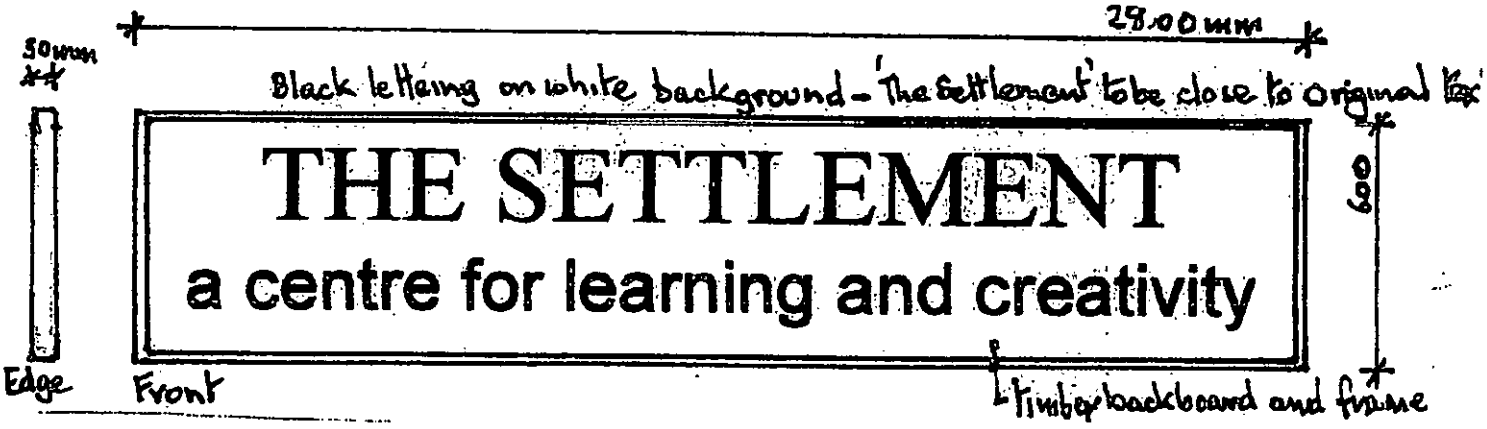

Proposed Sign

Decoration - primer, undercoat
2 final coat

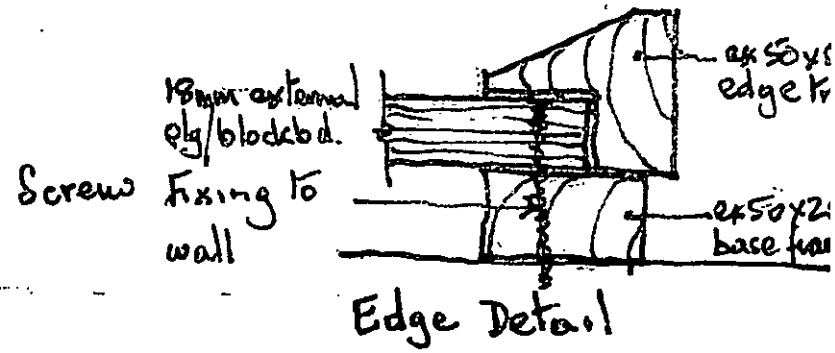

External sign

The Settlement Letchworth

scale 1:20 / 1:2

Drawing SIGN1