


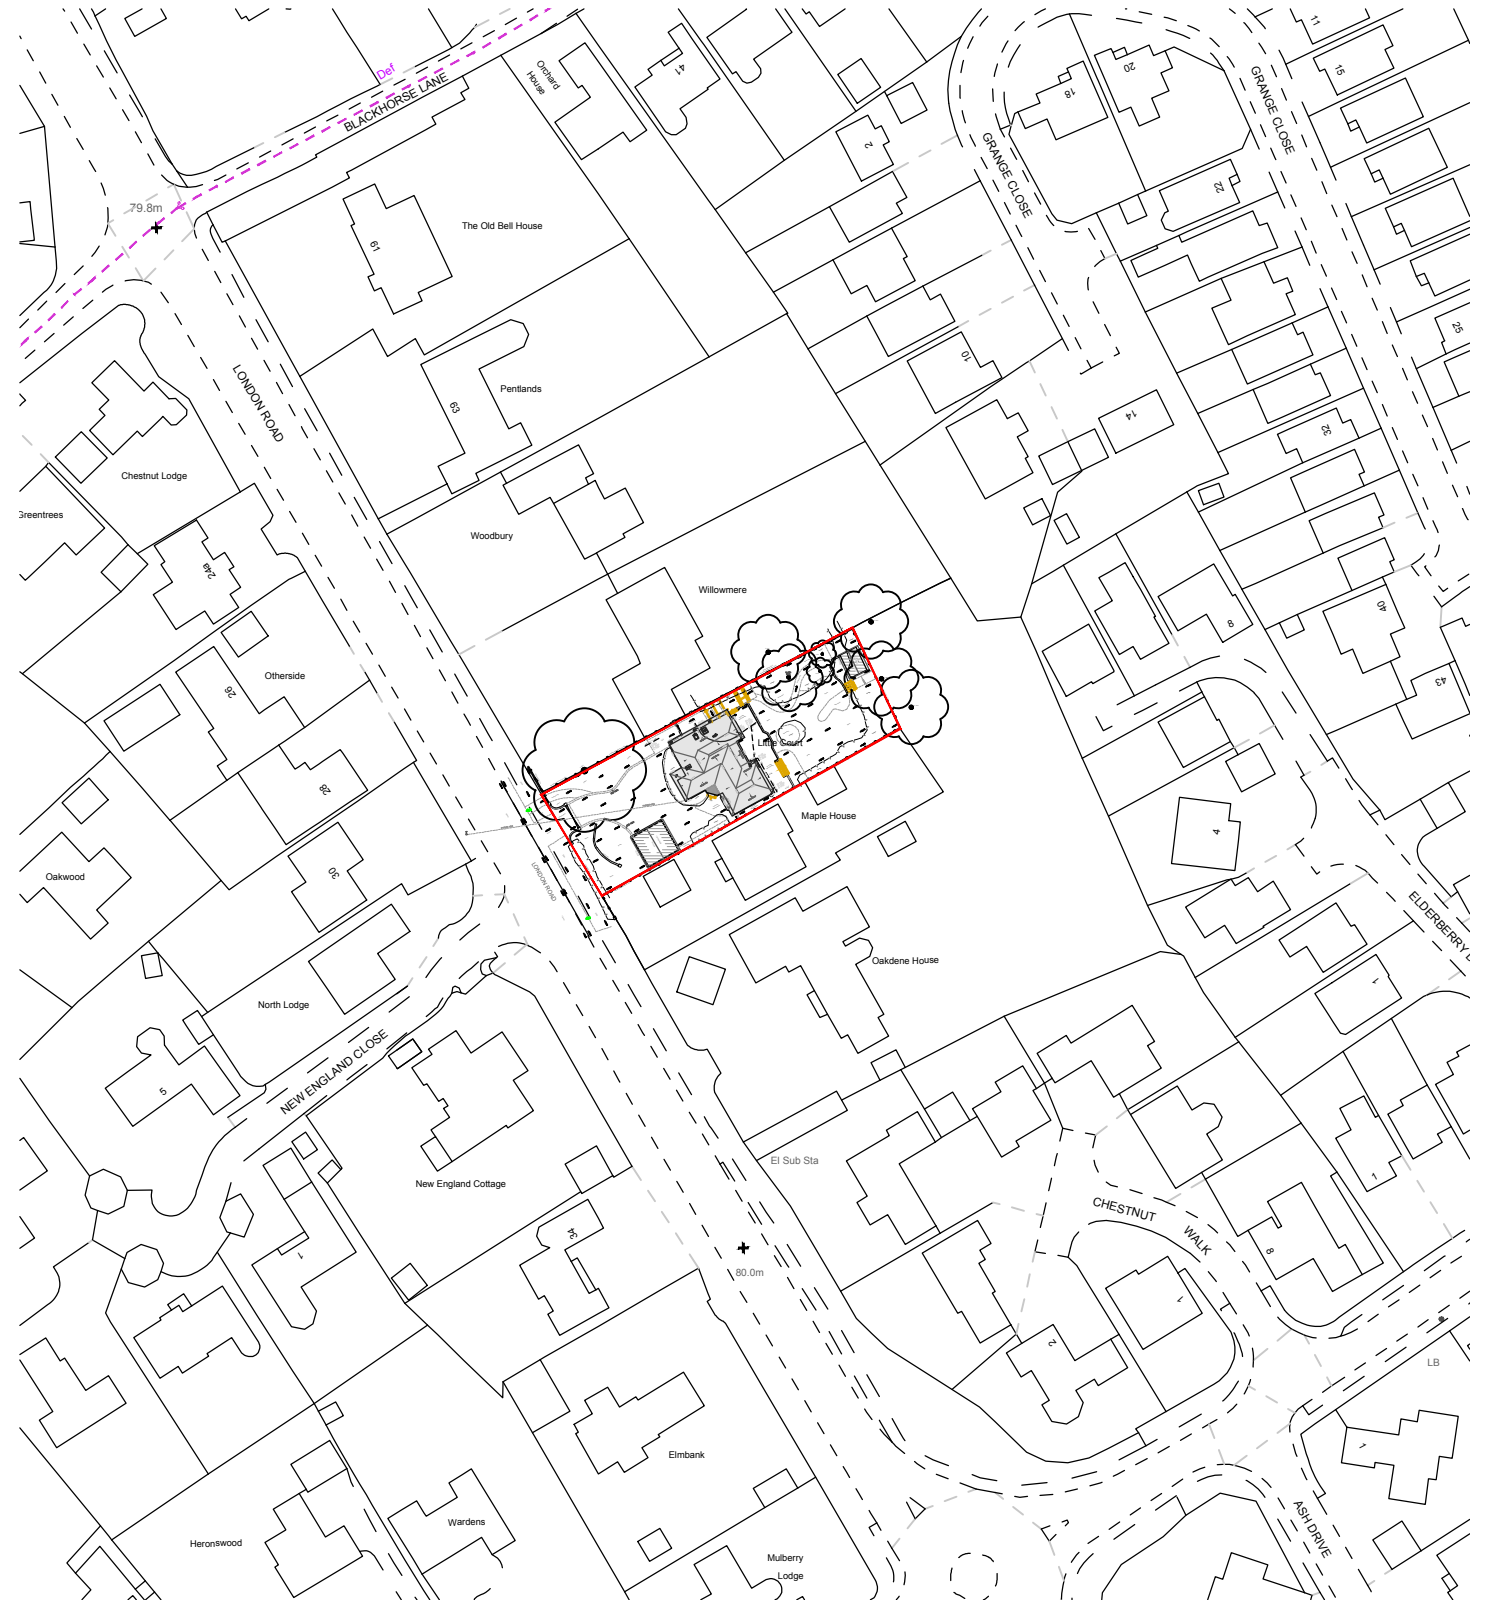

KEY
 Site boundary



Second Floor, 99 Bancroft
Hitchin, SG5 1NQ
01462 236866
michael@michaelcollinsarchitects.com
www.michaelcollinsarchitects.com

- Notes:
1. This drawing is copyright.
 2. Scale and boundaries are indicative.
 3. Ownership boundary indicative based on OS data.
 4. To be read in conjunction with Structural Engineers information, specification and drawings
 5. Key plan not to scale.
 6. Dimensions shown are indicative only and subject to survey
 7. This drawing is based on the topographical survey provided by Survey Solutions

Michael Collins Architects Ltd

Little Court
St Ippolyts, Hitchin, SG4 7NE
Job No.
282 Location Plan

Stage: Stage 3
Status: DAS

001

REVISION: Scale
1:1250 @A3