




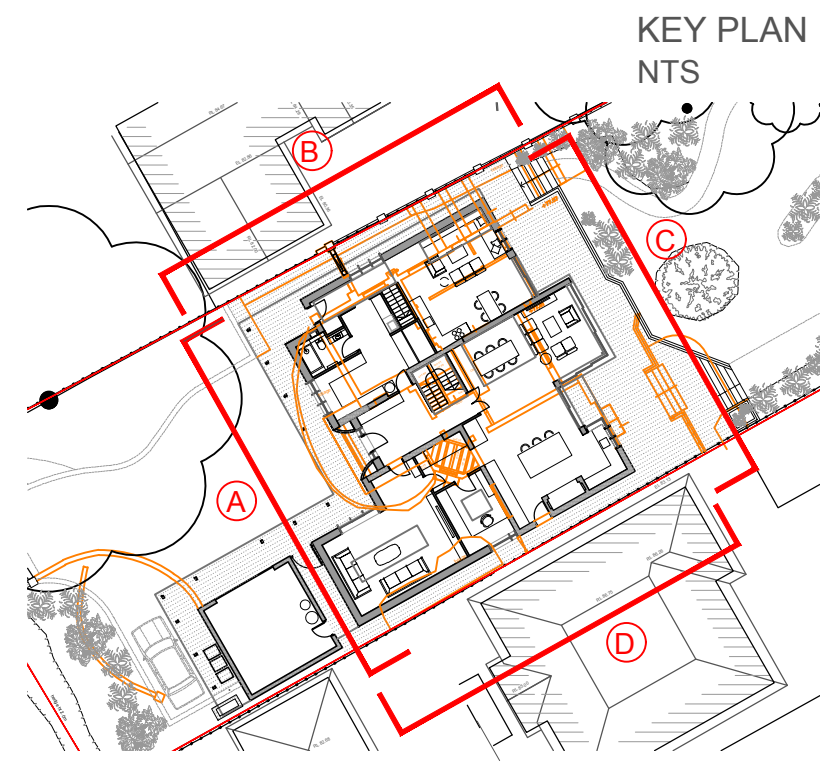

- Notes:
- a. Existing red facing brick wall
  - b. Existing rendered wall
  - c. Existing dark brown timber frame
  - d. Existing dark red sloping tiled roof
  - e. Existing sloping glass roof
  - f. Existing roof light
  - g. Existing red brick chimney
  - h. Existing dark frame window
  - i. Existing timber door - main entrance
  - j. Existing metal gate
  - k. Existing red brick arch gateway
  - l. Existing glazed door
  - m. Existing timber gate
  - n. Existing cupboard
  - o. Existing side door

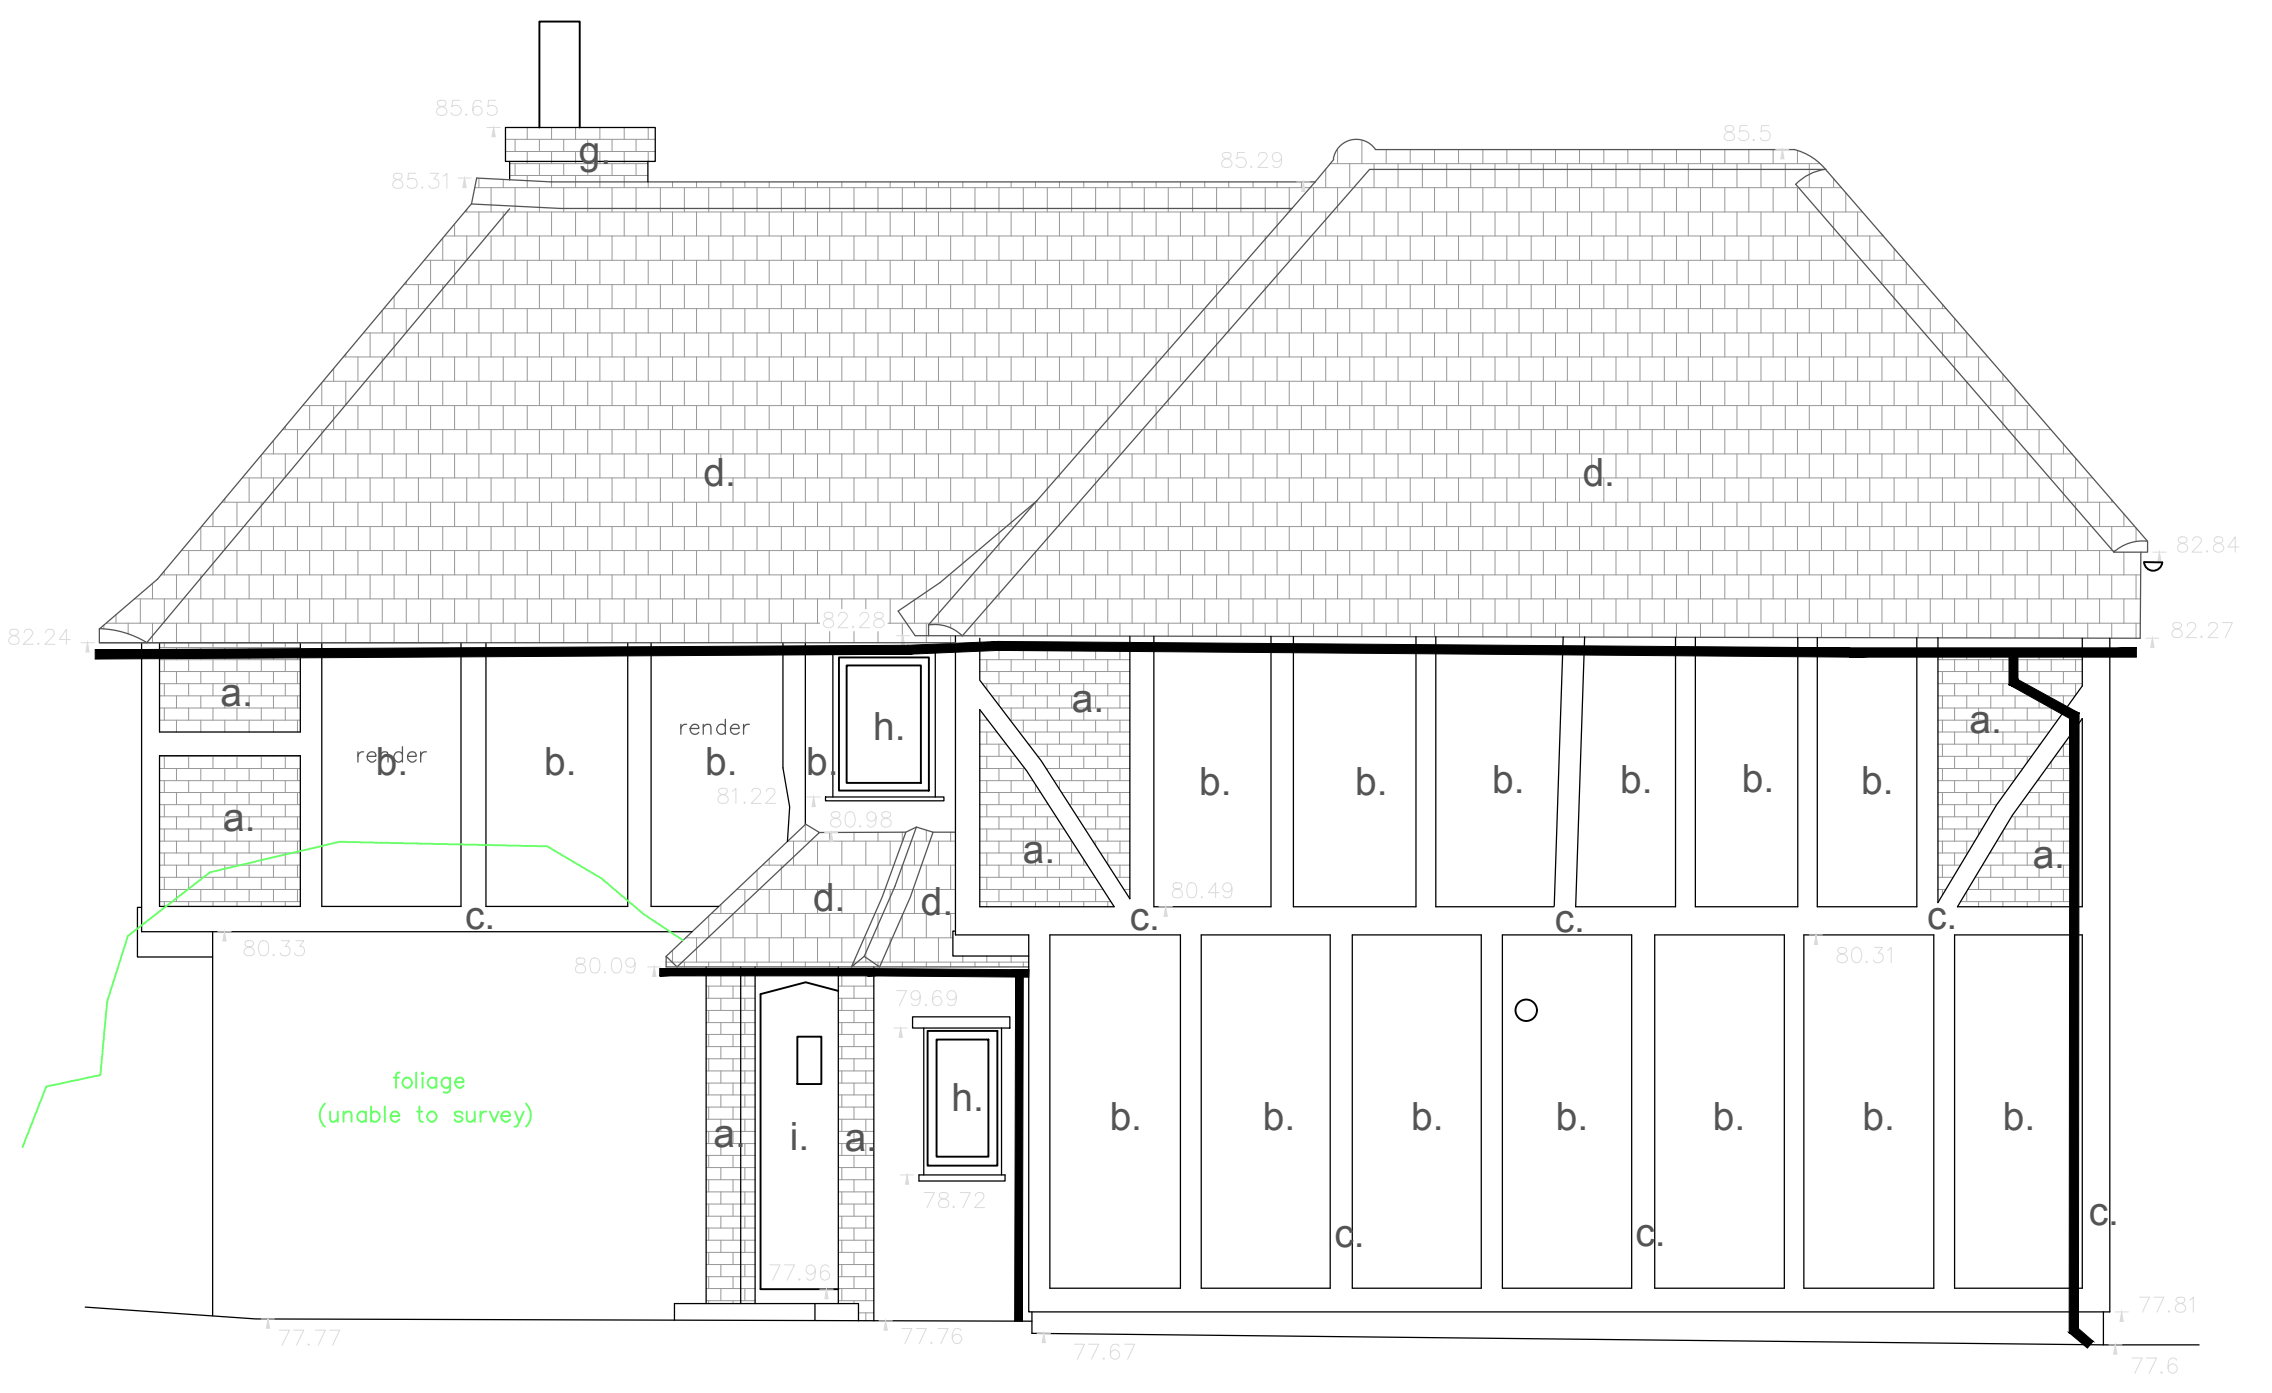

Elevation D - South side

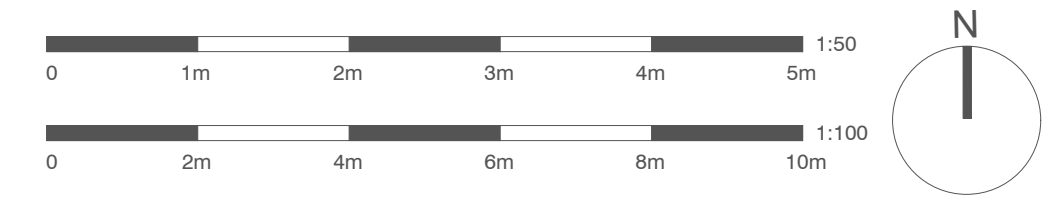

Second Floor, 99 Bancroft  
Hitchin, SG5 1NQ  
01462 236866  
michael@michaelcollinsarchitects.com  
www.michaelcollinsarchitects.com

Revisions:  
---

Notes:

1. This drawing is copyright.
2. Scale and boundaries are indicative.
3. Ownership boundary indicative based on OS data.
4. To be read in conjunction with Structural Engineers information, specification and drawings
5. Key plan not to scale.
6. Dimensions shown are indicative only and subject to survey
7. This drawing is based on the topographical survey provided by Survey Solutions

Michael Collins Architects Ltd

Little Court  
St Ippolyts, Hitchin, SG4 7NE  
Job No.  
**282** Elevations as Existing  
(2 of 2)

Stage: Stage 3  
Status: DAS

REVISION:  
-

Scale  
1:50 @A1  
1:100 @A3

**006**