

1:1250 Location Plan

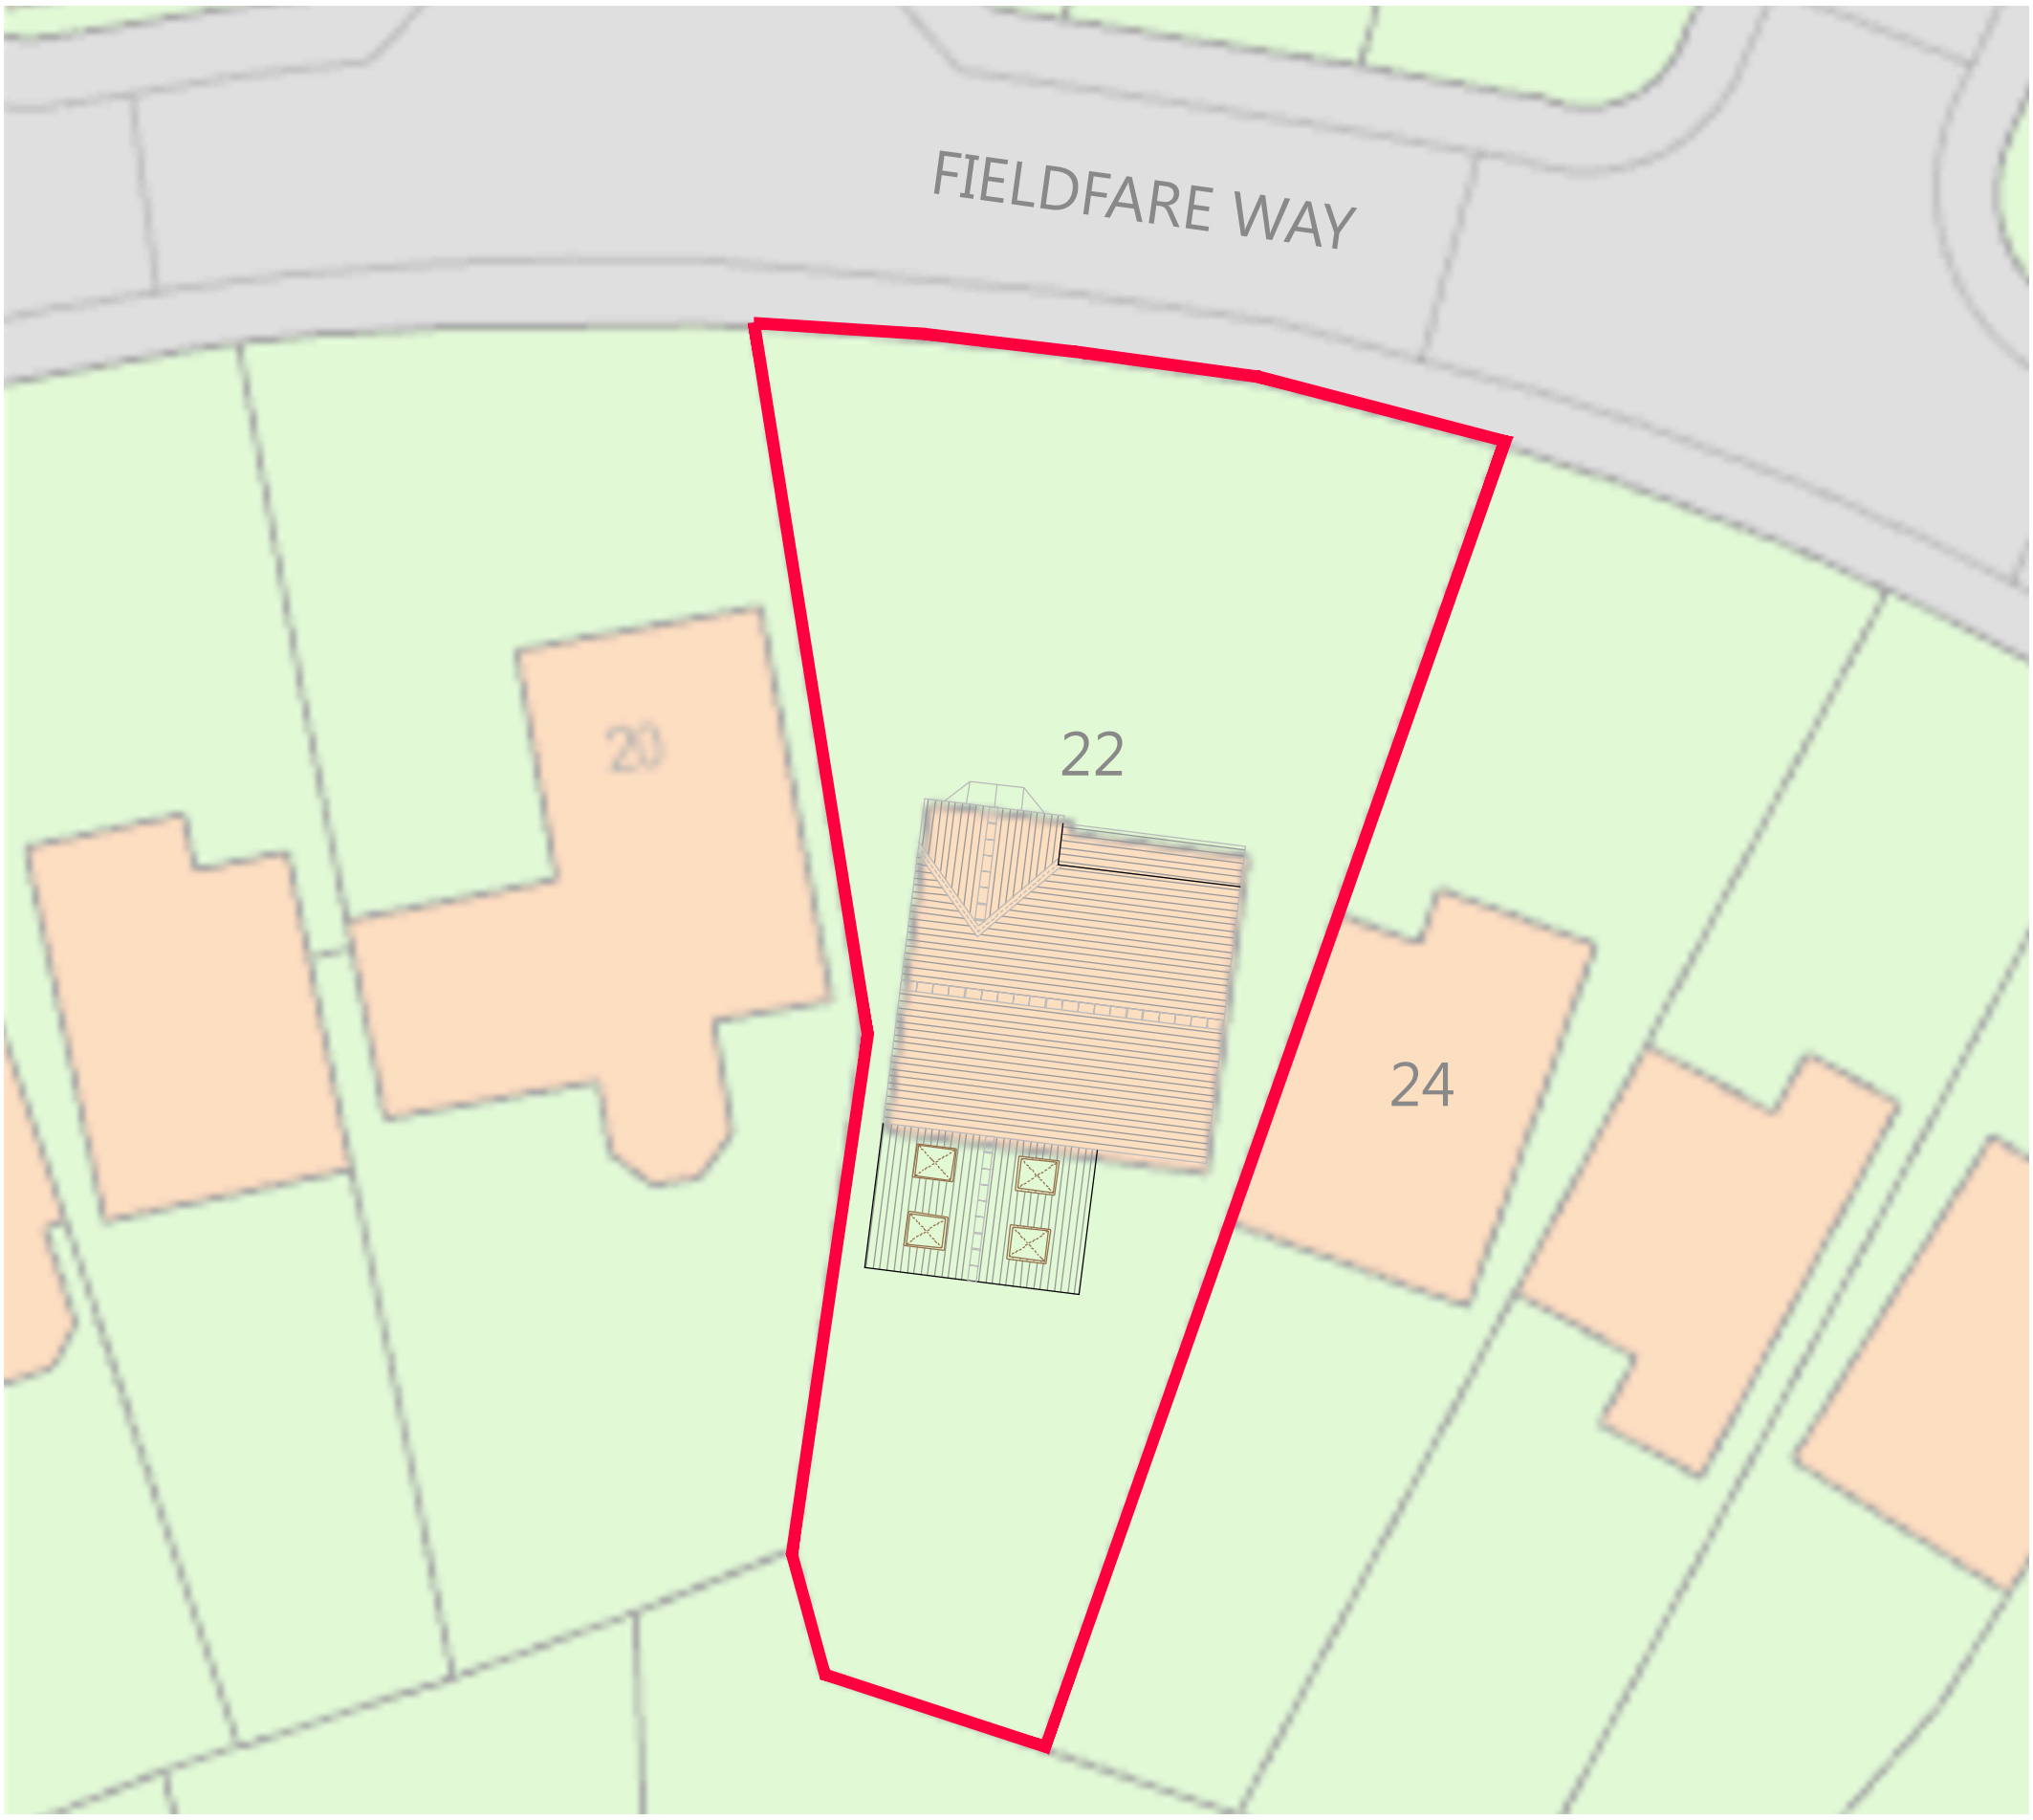

0 50

PAPER SCALE CHECK (mm)

1:200 Site Plan

dmd + architecture

1A Dunsbridge Business Park Shepreth SG8 6RA
Tel. 01223 750284 Mob. 07966 370429 Email. info@dmdarchitecture.co.uk

www.dmdarchitecture.co.uk

- Do not scale from this drawing
- All dimensions to be checked on site
- Any errors/omissions to be reported immediately
- If in doubt, ask
- No reproduction of this drawing in any form without permission
- Copyright © DM Design and Architecture Limited
- All construction to be relevant British Standards, NHBC Standards and in accordance with current building regulations.

CLIENT: Paul Durrant	STATUS Planning			A3
PROJECT: Single storey rear extension	DRAWN DM	SCALE 1:200 / 1:1250		
ADDRESS: 22 Fieldfare Way, Royston, SG8 7XR	DATE April 2018			
	PROJECT NO DMD 1226	DWG NO. PL 01.02	REV	