


# Location Plan Blarney Hollow

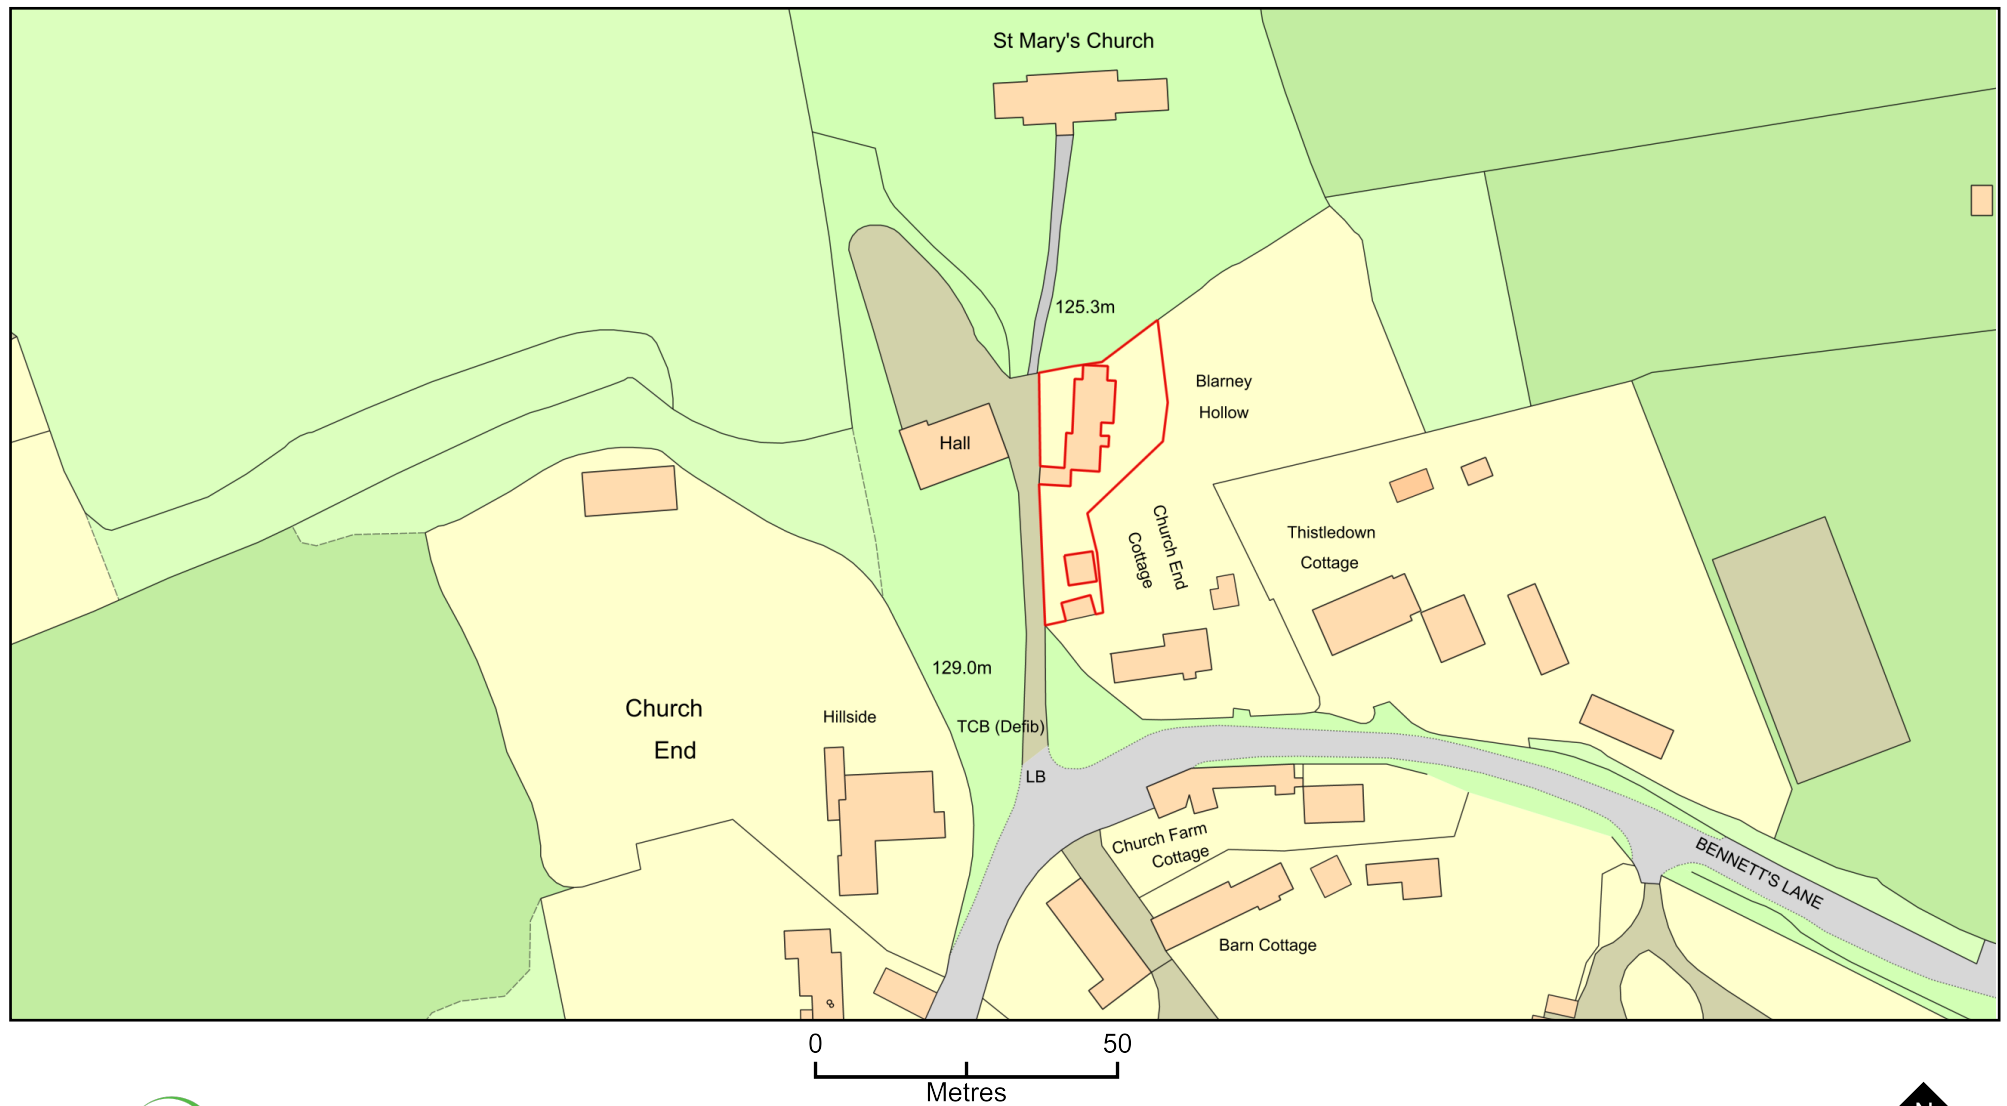

Plan Produced for: North Herts District Council

Date Produced: 05 Aug 2024

Plan Reference Number: TQRQM24218102040008

Scale: 1:1250 @ A4

© Crown copyright and database rights 2023 OS 100042766