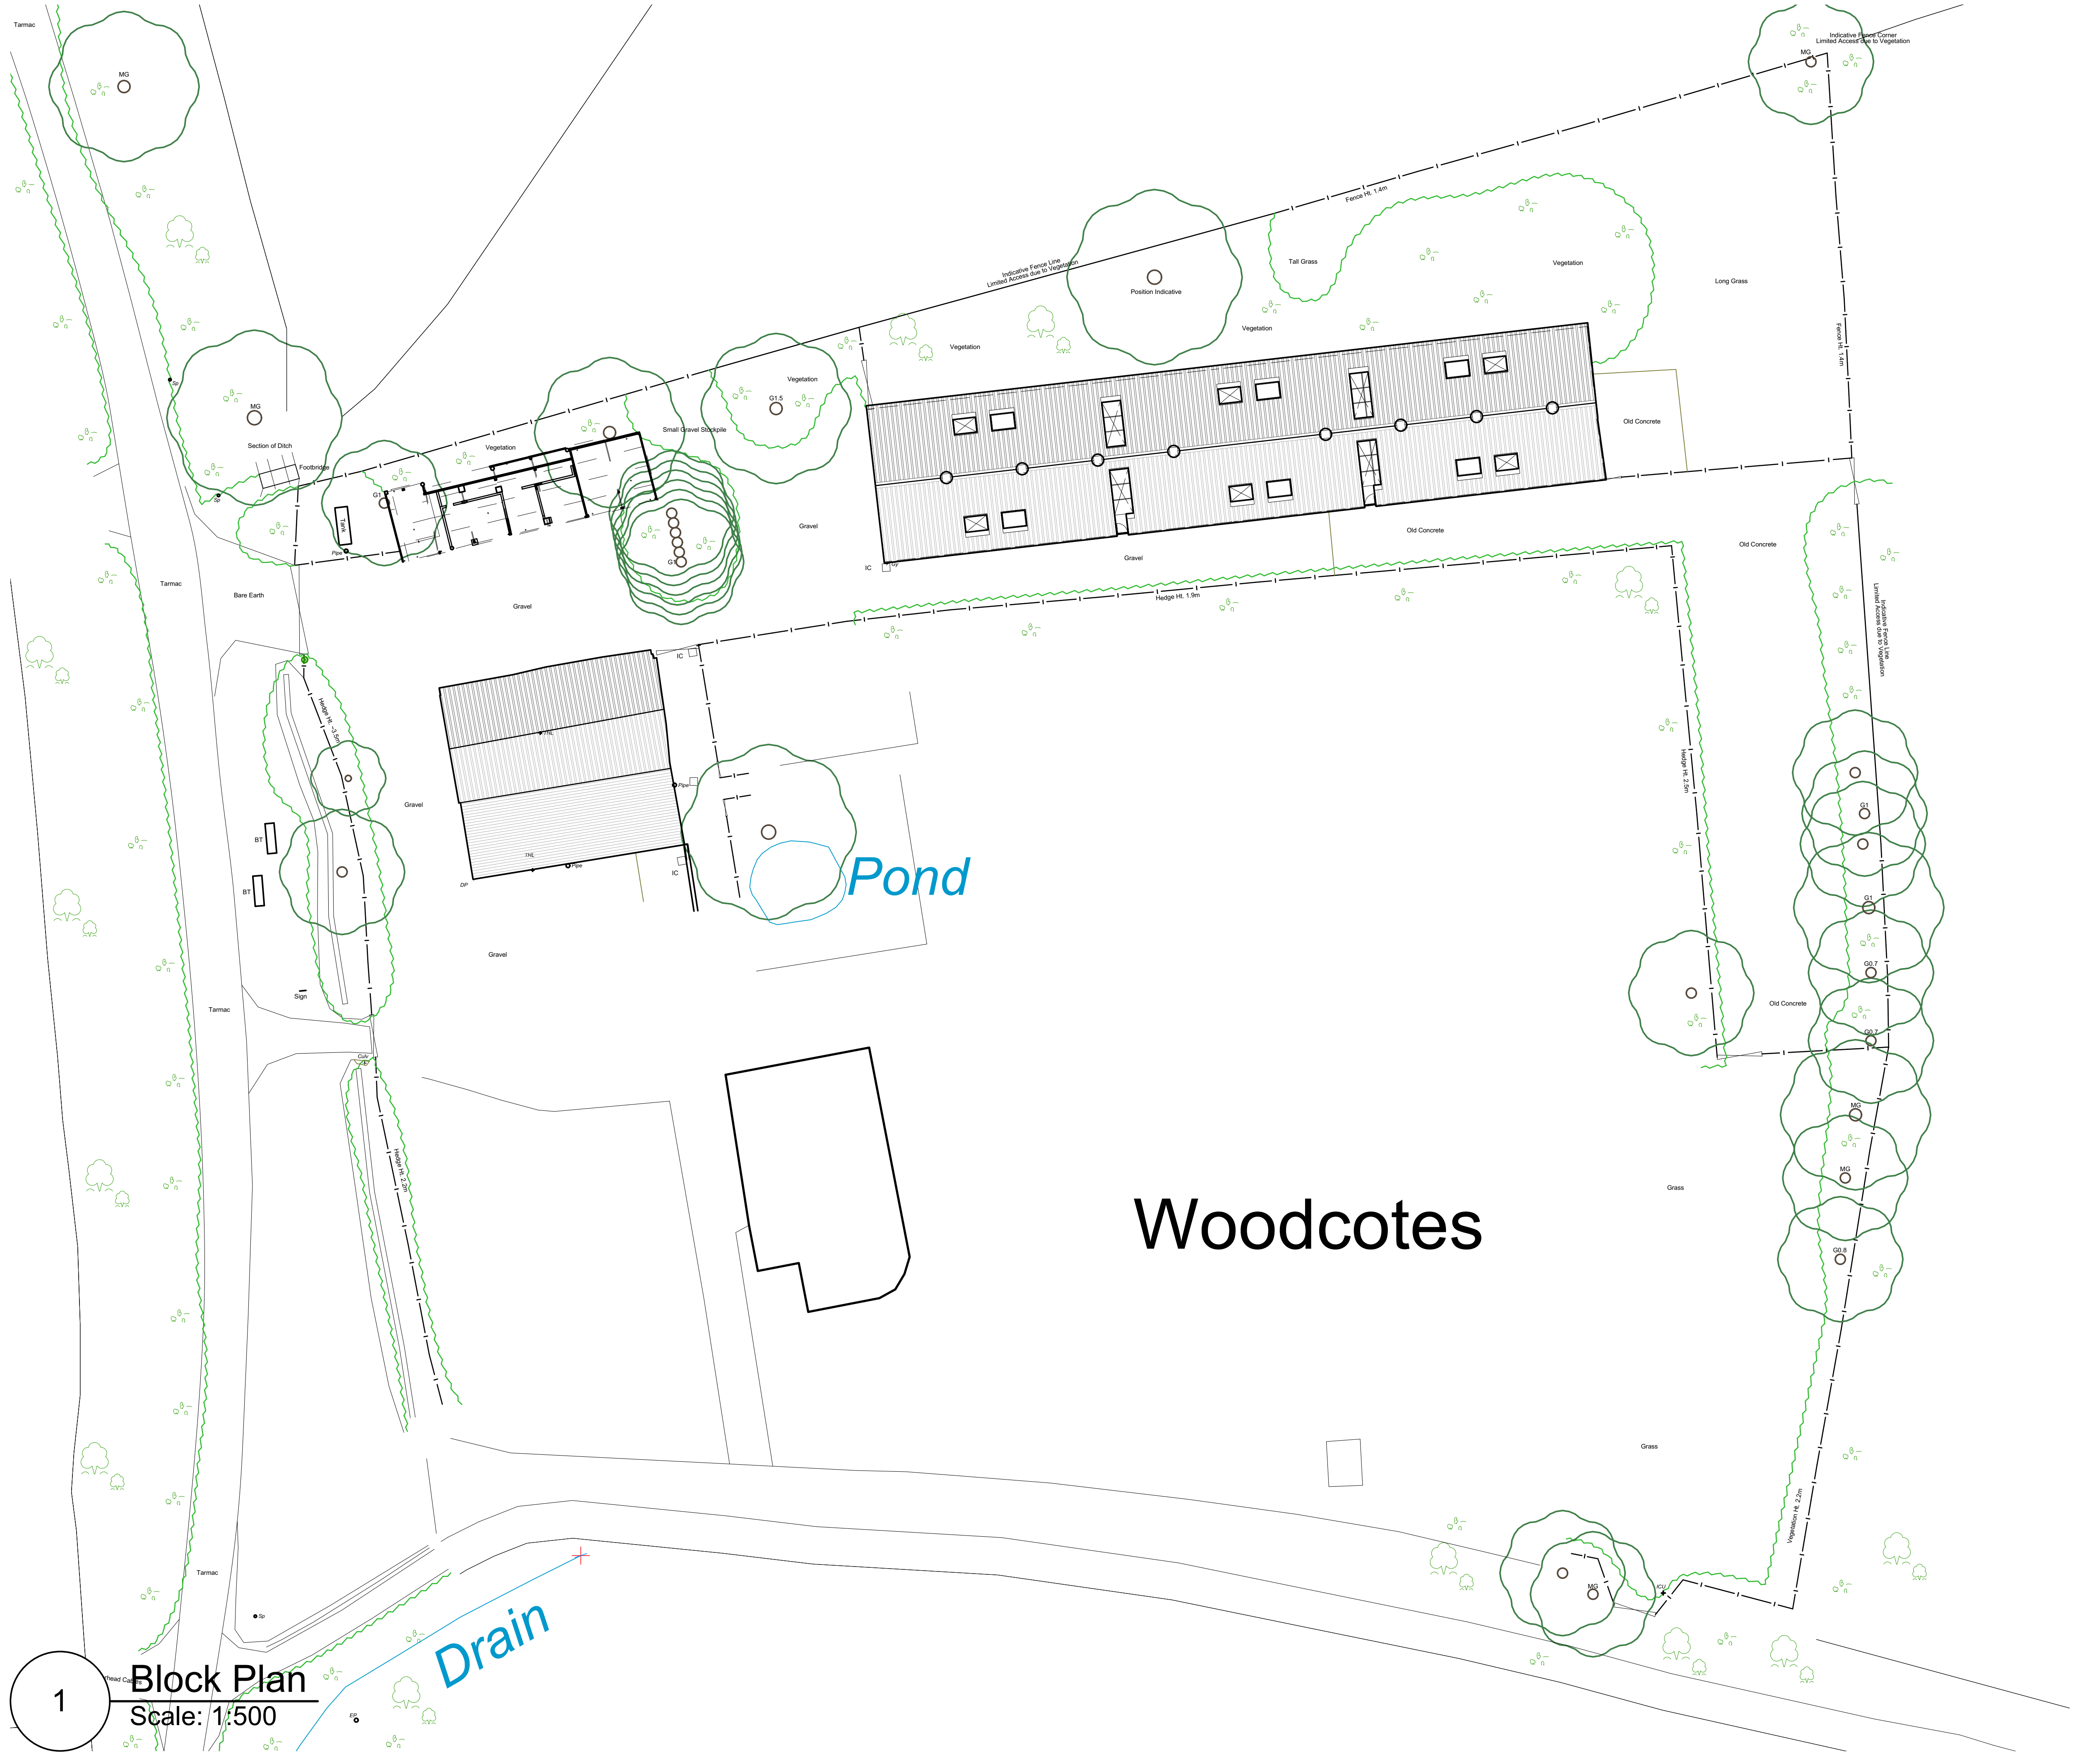

1 Block Plan
Scale: 1:500

Notes:

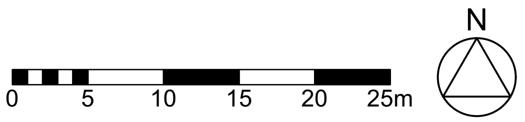

REVISION	DATE	AMENDMENT

ANY ORDNANCE SURVEY DATA USED IS BASED UPON THE ORDNANCE SURVEY MAP WITH THE SANCTION OF THE CONTROLLER OF HM STATIONERY OFFICE. CROWN COPYRIGHT RESERVED ORDNANCE SURVEY LICENCE NUMBER LIG0151.

NO RESPONSIBILITY CAN BE TAKEN FOR ANY RELIANCE BASED ON THE INFORMATION CONTAINED HEREIN.

SWORDERS
Agricultural Commercial Residential

SURVEYORS | PLANNERS | ARCHITECTS
HERTFORDSHIRE | NORFOLK |WARWICKSHIRE | SOMERSET
Phone (01279) 771188 | E-mail post@sworders.com

SCHEME
BARNS AT WOODCOTES
SANDON, SG9 0QZ

TITLE
GENERAL ARRANGEMENT
BLOCK PLAN

PAPER SIZE
A3L

© Copyright 2024, Sworders. All rights reserved. The contents of this drawing remain the sole property of Sworders and must not be copied or reproduced without prior permission.

SCALE
1:500

DRAWN BY
RB
25/07/2024

CHECKED BY
JS

CLIENT No.
JAN2652

DRAWING No.
220230-PL-002

REVISION