


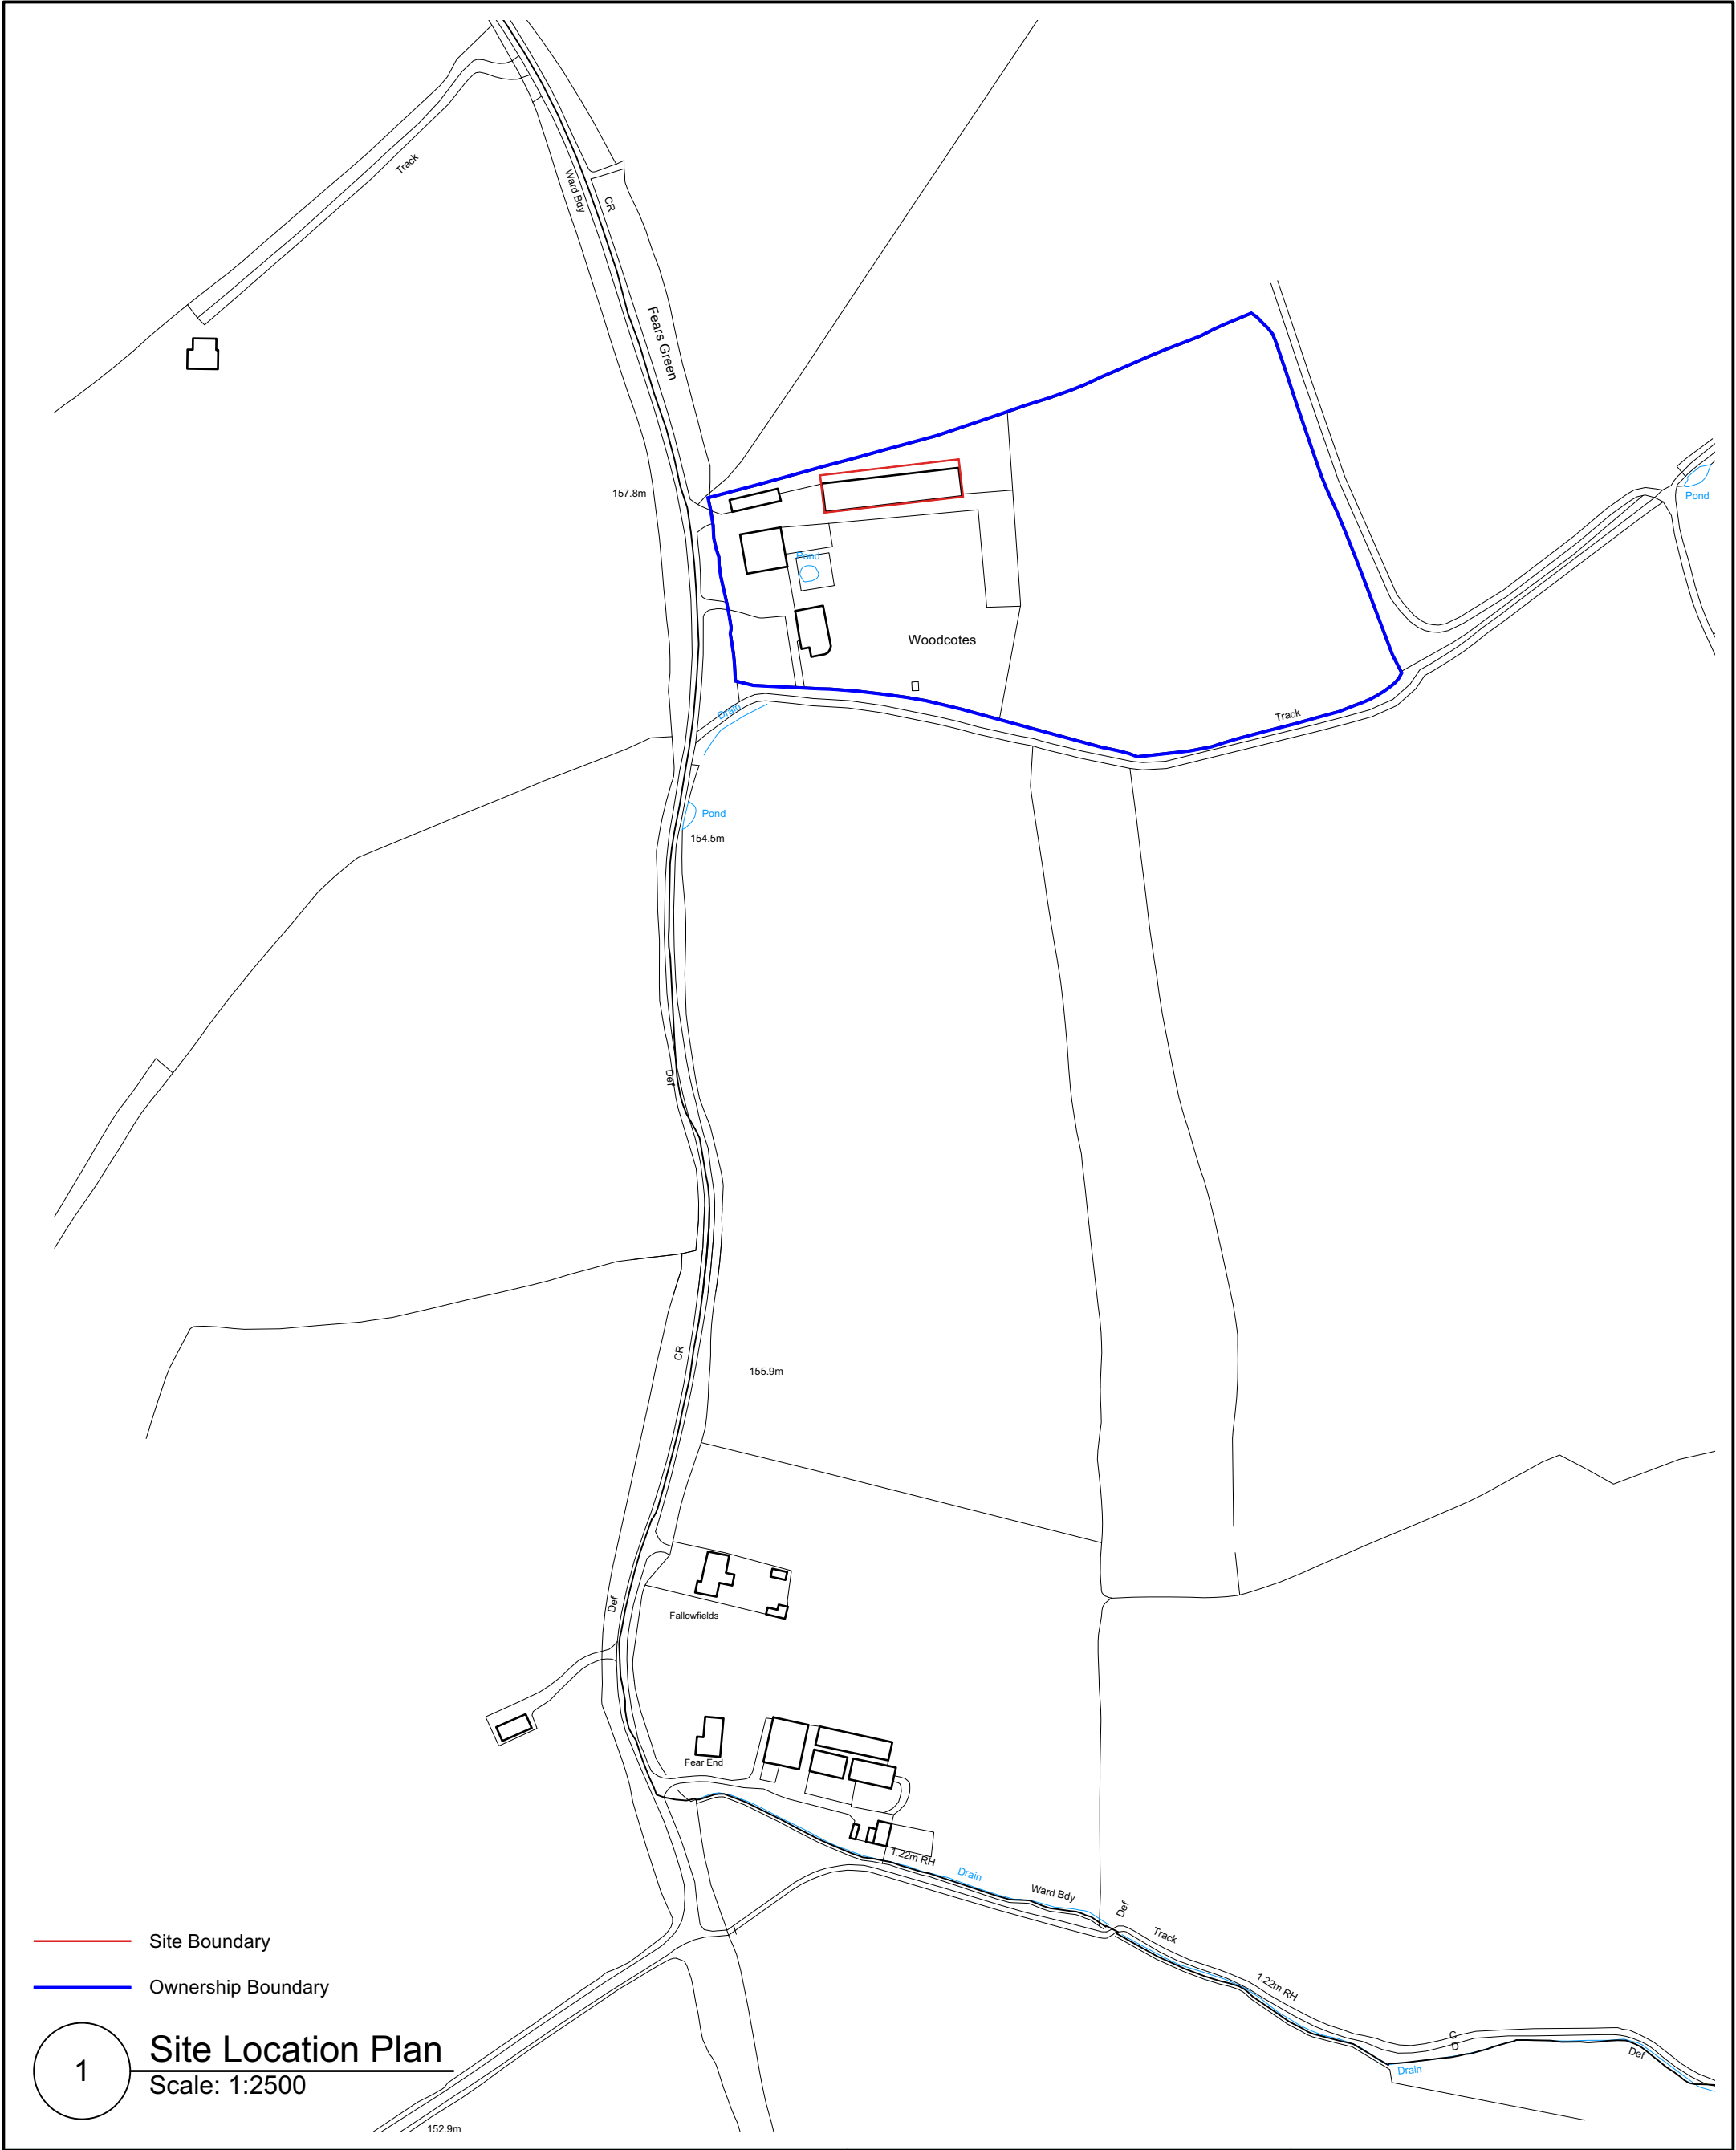

Notes:

0

50

100m

N

REVISION	DATE	AMENDMENT

SWORDERS

Agricultural Commercial Residential

SURVEYORS | PLANNERS | ARCHITECTS

HERTFORDSHIRE | NORFOLK | WARWICKSHIRE | SOMERSET

Phone (01279) 771188 | E-mail post@sworders.com

ANY ORDNANCE SURVEY DATA USED IS BASED UPON THE ORDNANCE SURVEY MAP WITH THE SANCTION OF THE CONTROLLER OF HM STATIONERY OFFICE. CROWN COPYRIGHT RESERVED ORDNANCE SURVEY LICENCE NUMBER LG0151.

NO RESPONSIBILITY CAN BE TAKEN FOR ANY RELIANCE BASED ON THE INFORMATION CONTAINED HEREIN.

SCHEME

BARNS AT WOODCOTES

SANDON, SG9 0QZ

TITLE

ORDNANCE SURVEY

SITE LOCATION PLAN

PAPER SIZE	© Copyright 2024, Sworders. All rights reserved. The contents of this drawing remain the sole property of Sworders and must not be copied or reproduced without prior permission.		
A3L			
SCALE	DRAWN BY	25/07/24	CHECKED BY
1:2500	RB		JS

CLIENT No.	DRAWING No.	REVISION
JAN2652	220230-PL-001	