Rev	Date	Description	By

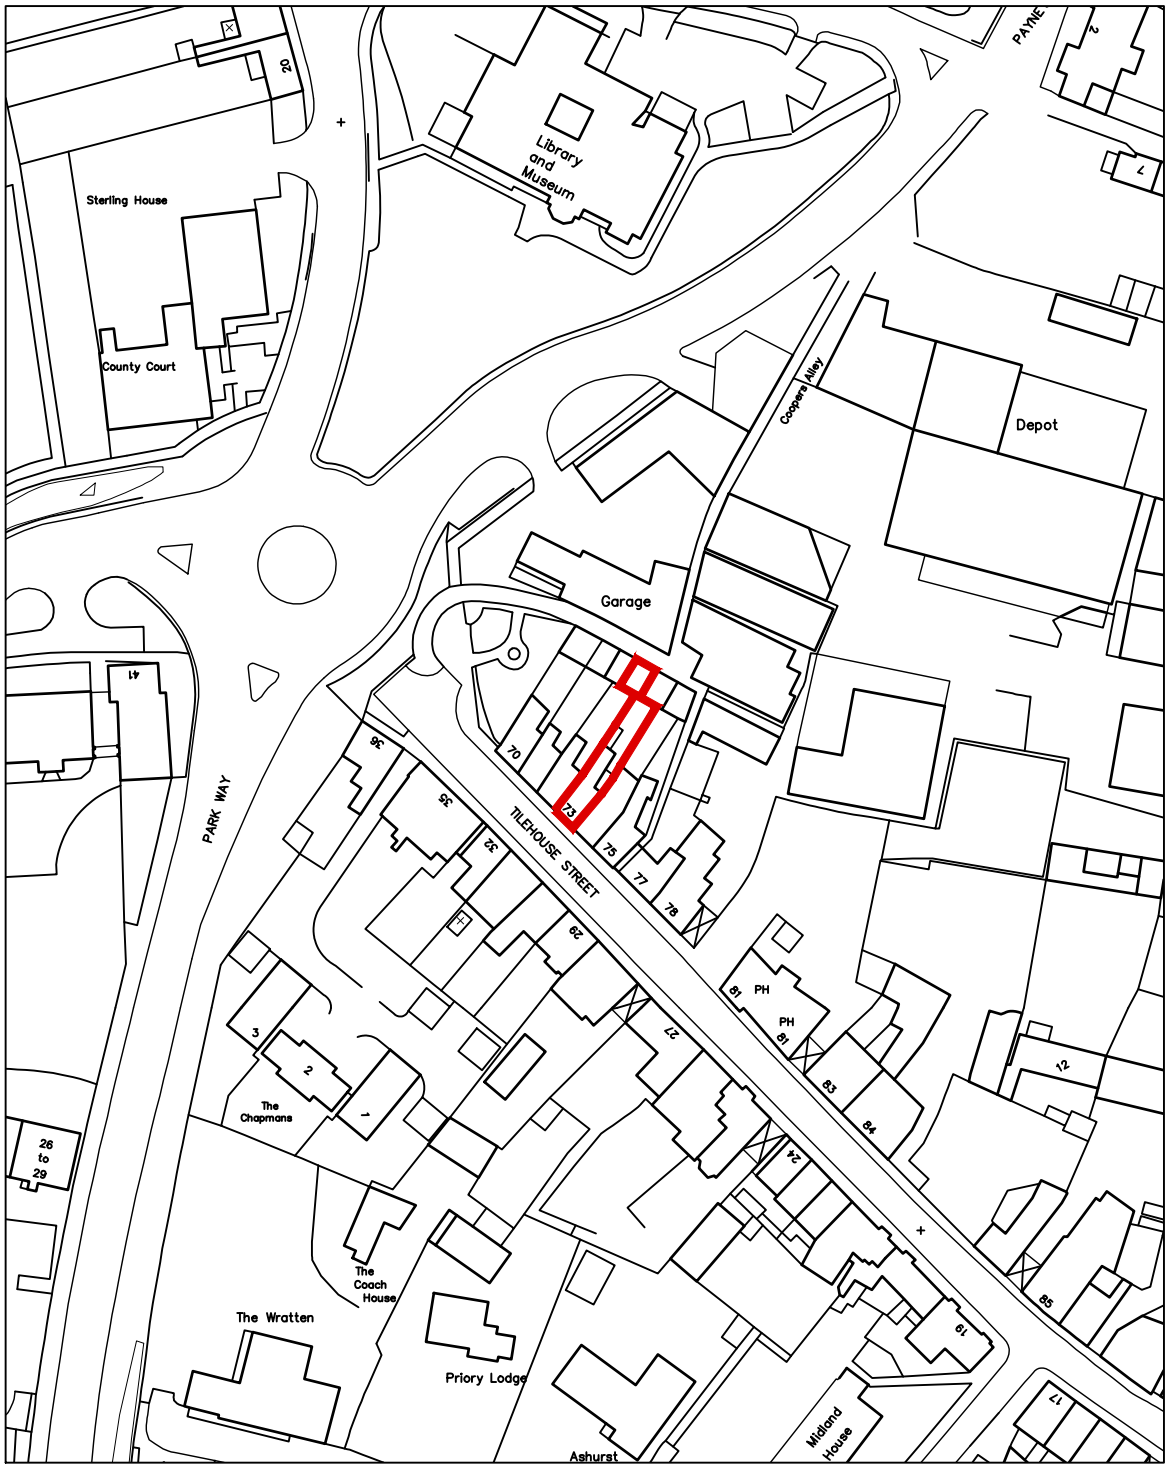

LOCATION PLAN

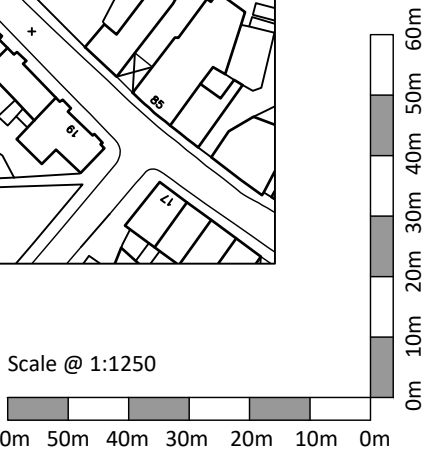

This scheme is subject to Town Planning and all other necessary consents. Dimensions, areas and levels where given are only approximate and subject to site survey. All dimensions are to be checked on site. All feasibility studies are subject to full site survey.

ehw
architects ▪ designers

EHW Hitchin:
Keynes House, Tilehouse Street
Hitchin, Herts SG5 2DW
EHW London:
10 Margaret Street, London
W1W 8RL

T 01462 455257
E info@ehwarchitects.com
W ehwarchitects.com

ISO 9001:2008 Registered

Client

Mr P Thake

Project

Proposed Internal Alterations
73 Tilehouse Street
Hitchin

Planning

Drawing Title

Location Plan

Drawn	Date	Checked	Scale @ A4
LN	Oct 2016	/	1:1250
Job No	Drawing No	Revision	Note
2016-66	PL.001		DO NOT SCALE

P:\2016\2016-66 73 Tilehouse Street, Hitchin\01 EHW Drawings\Planning\2016-66-FS.001 location plan.dwg

© EHW Ltd