
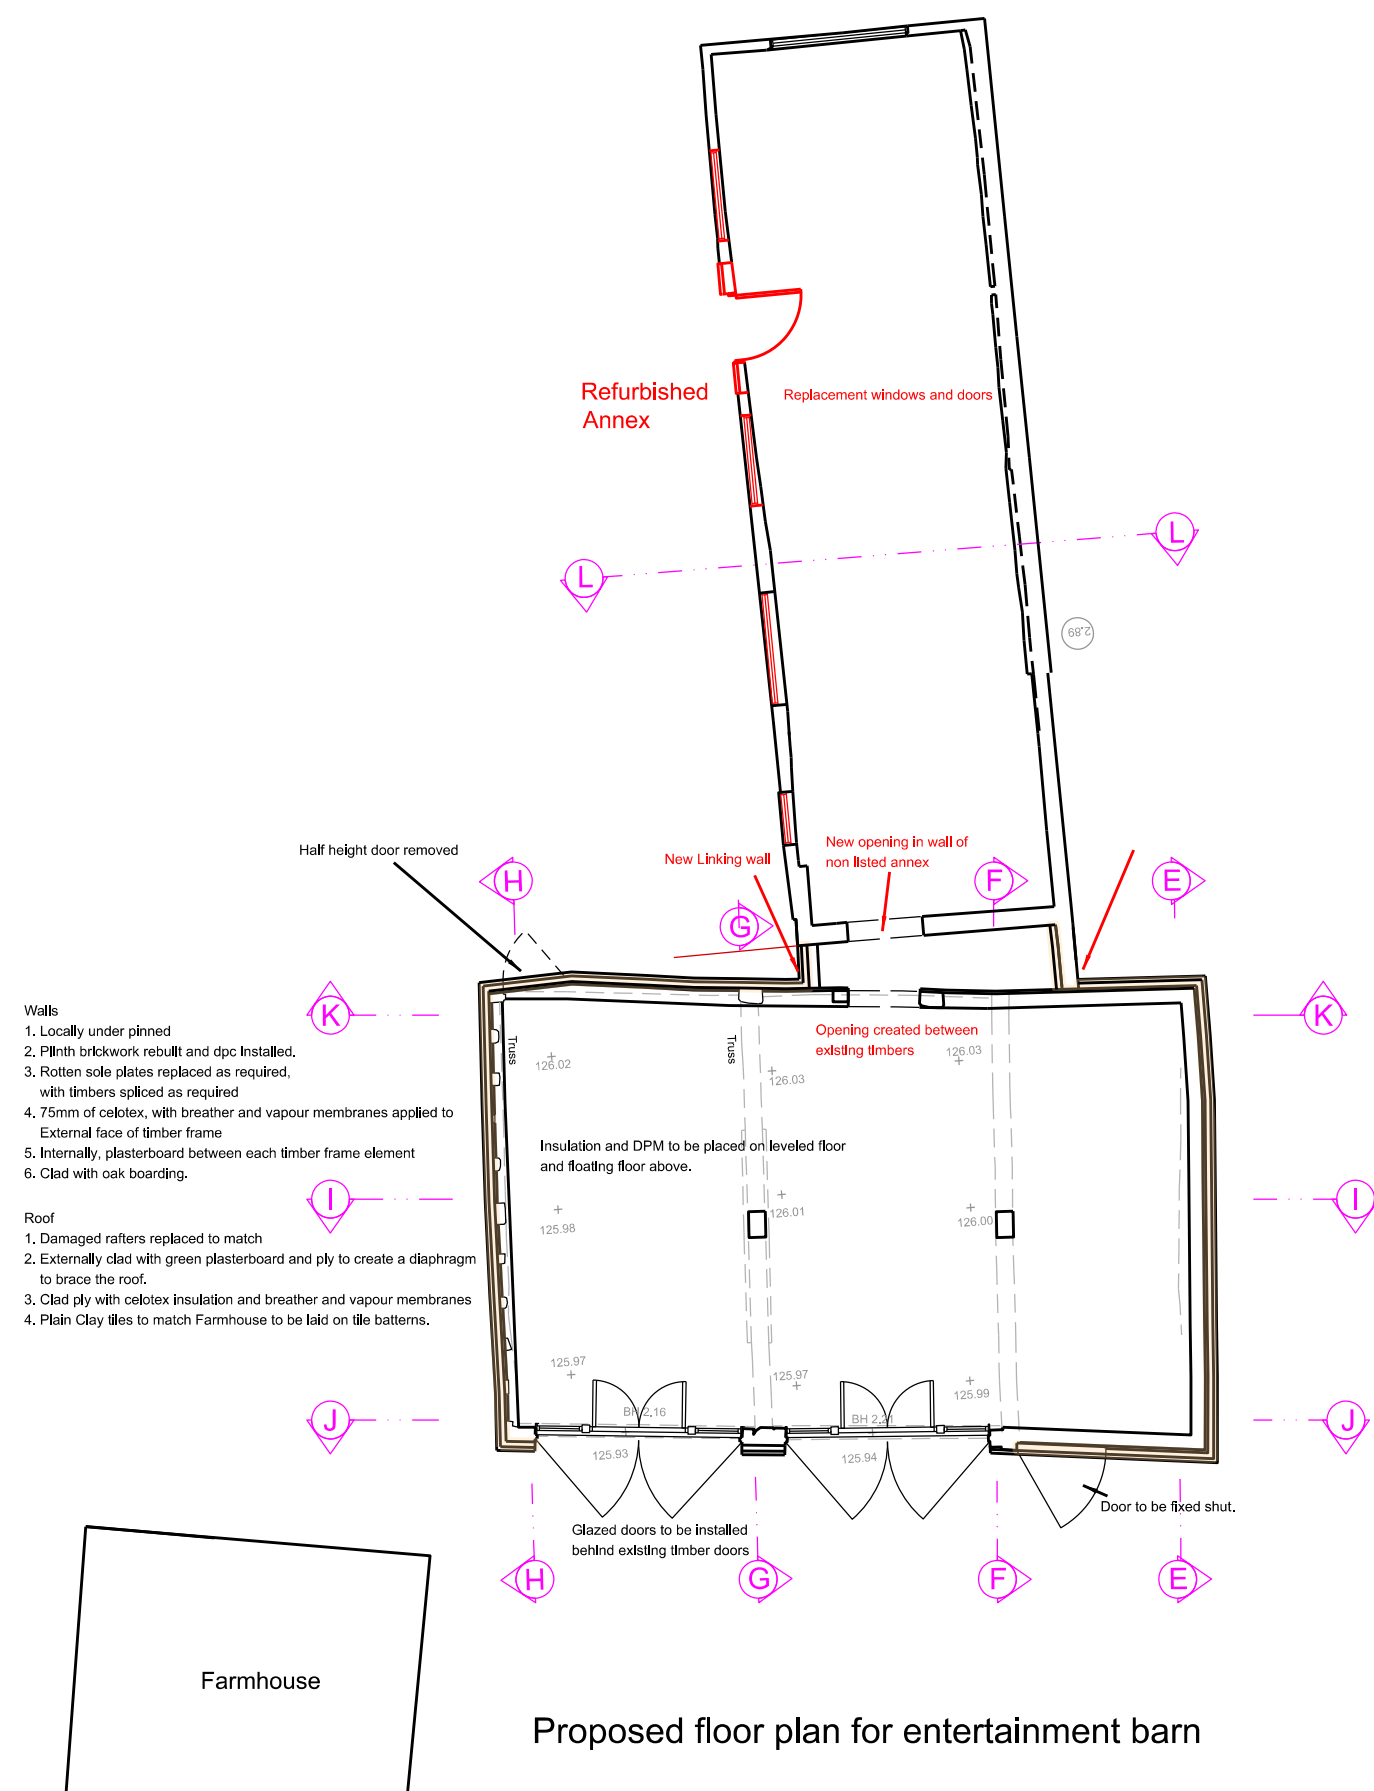
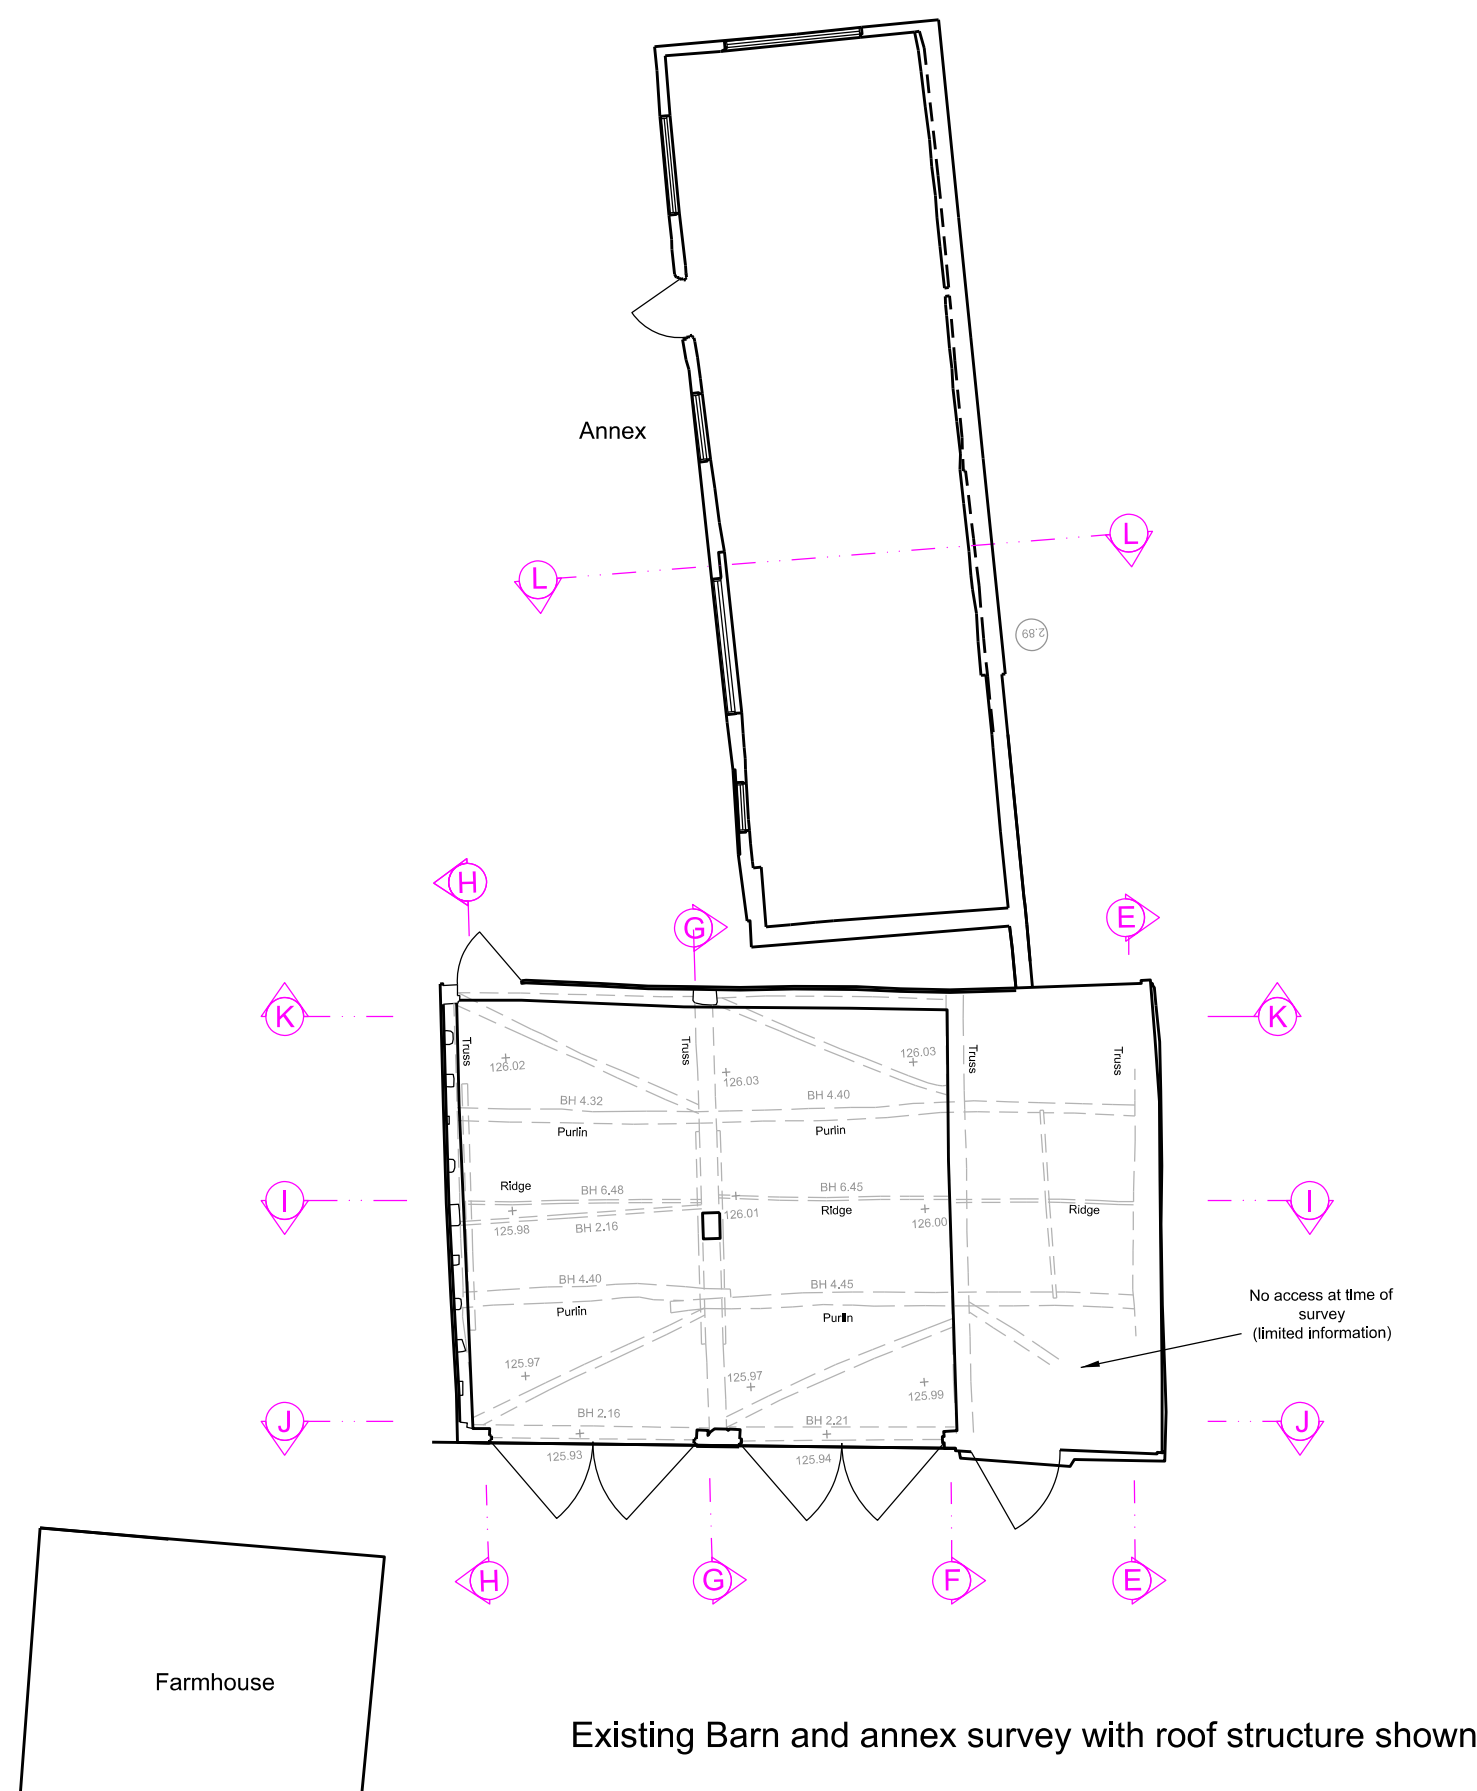
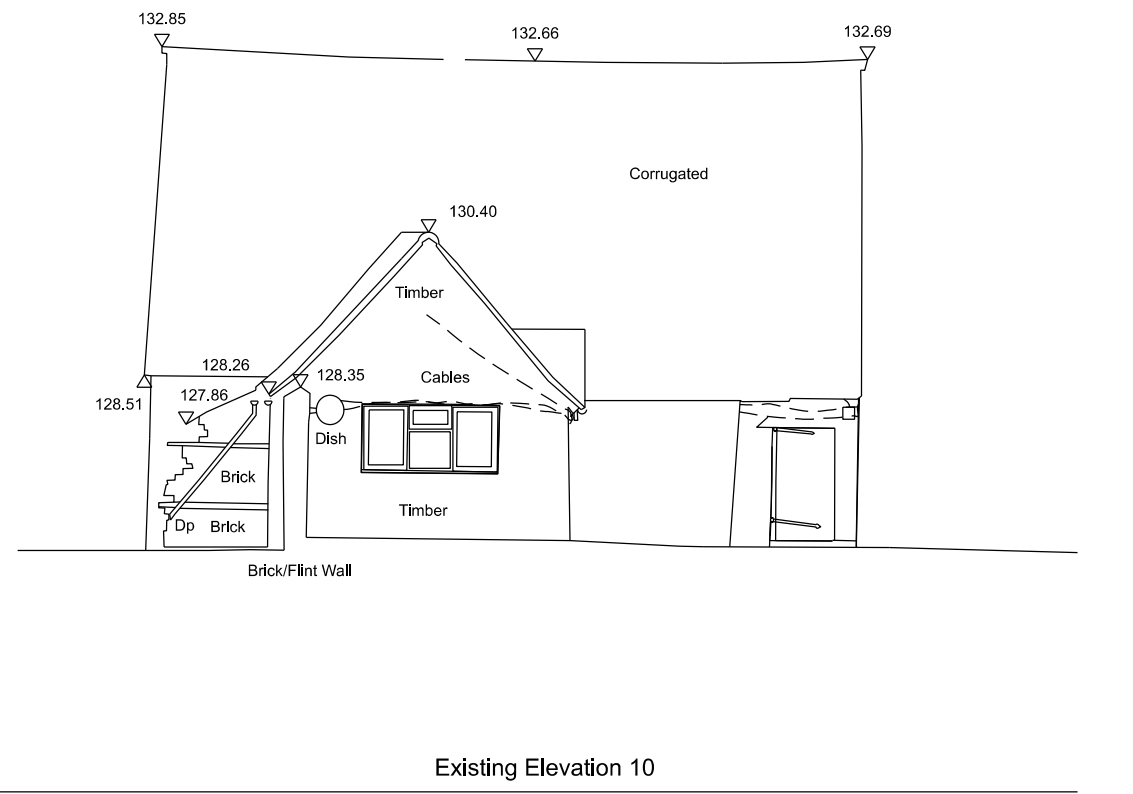
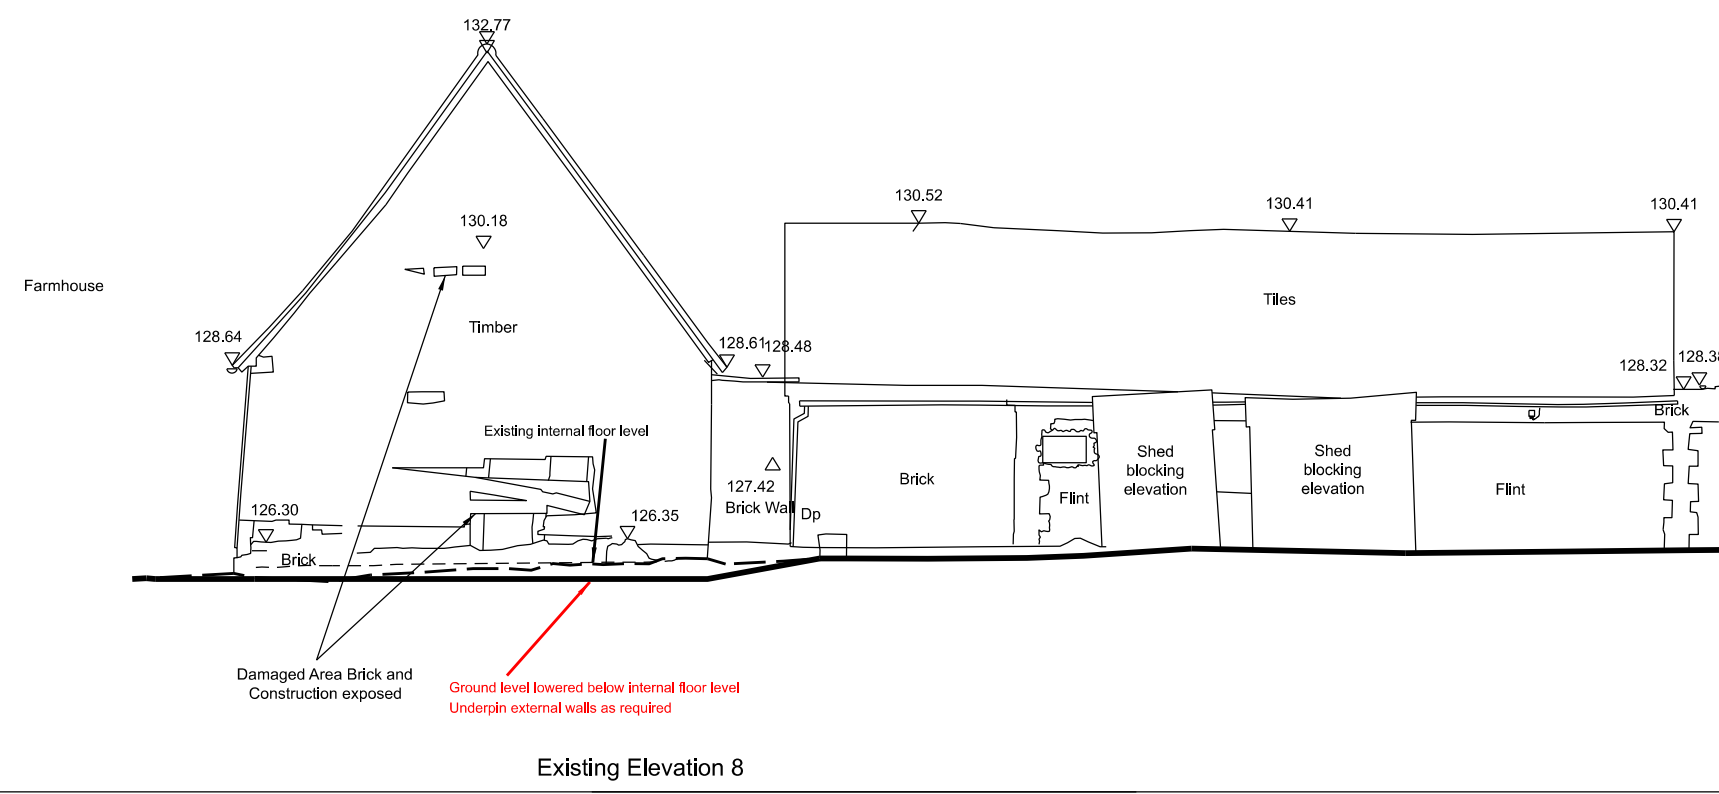
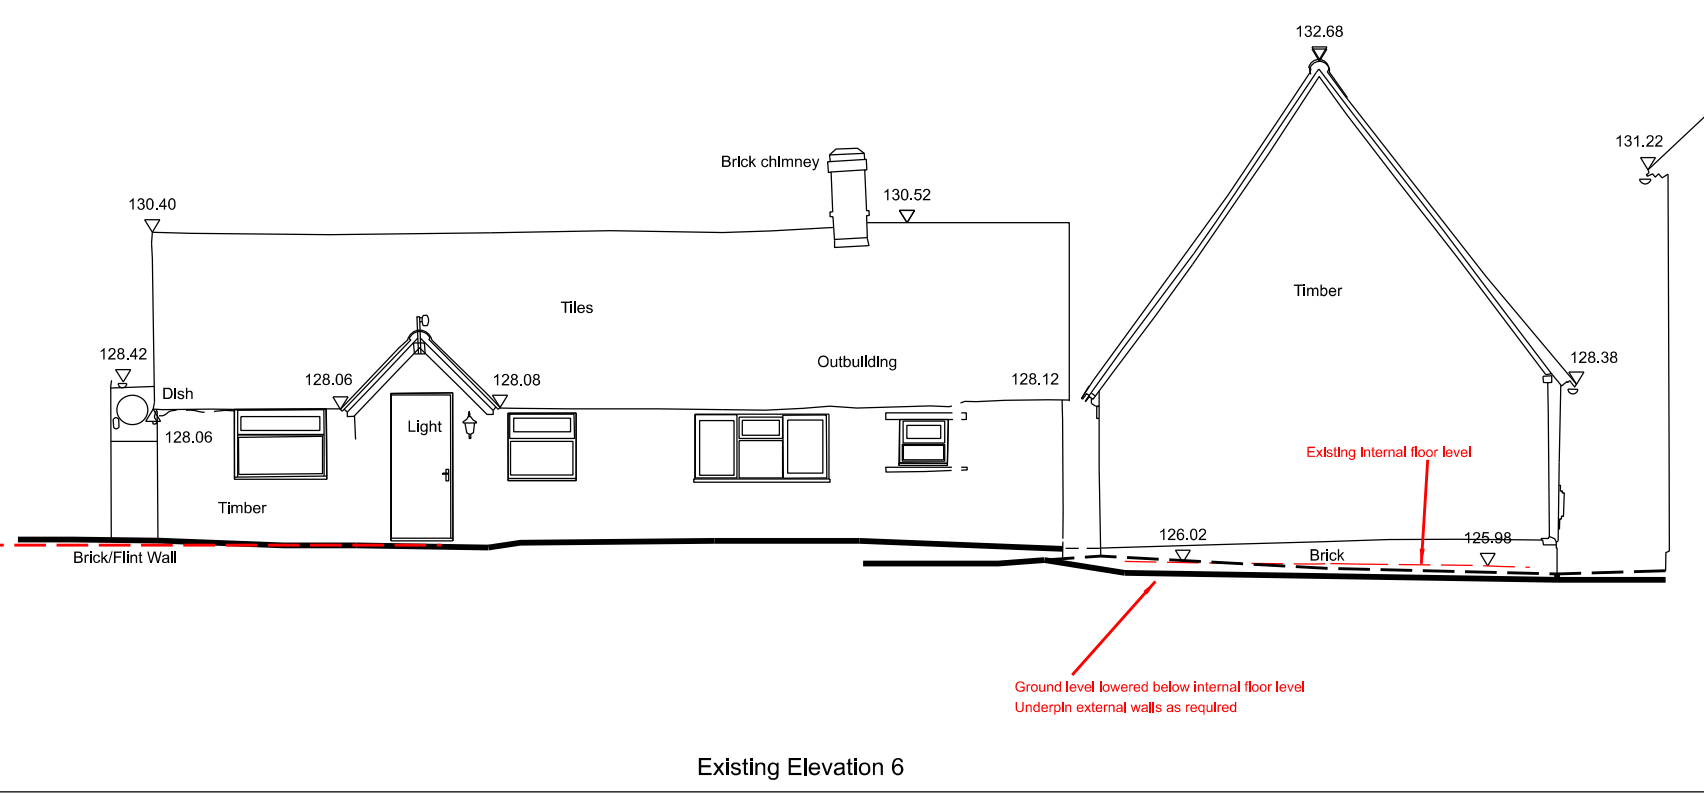
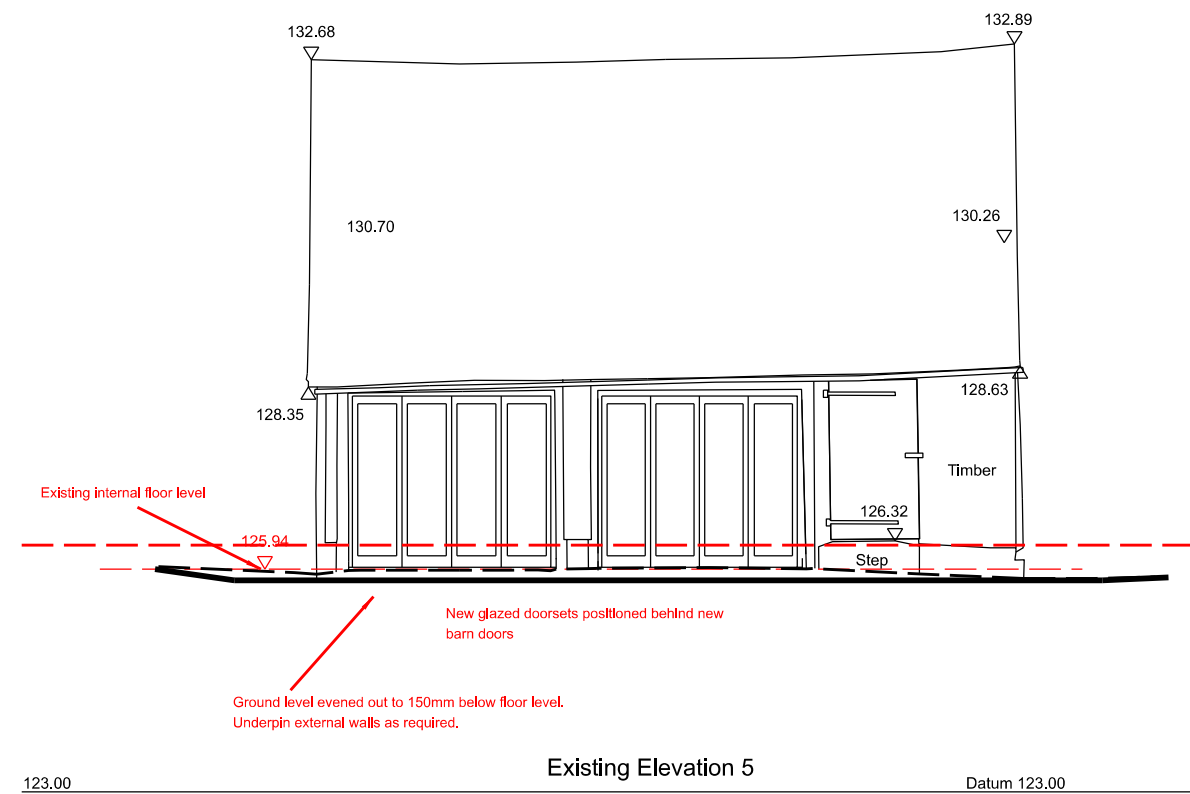
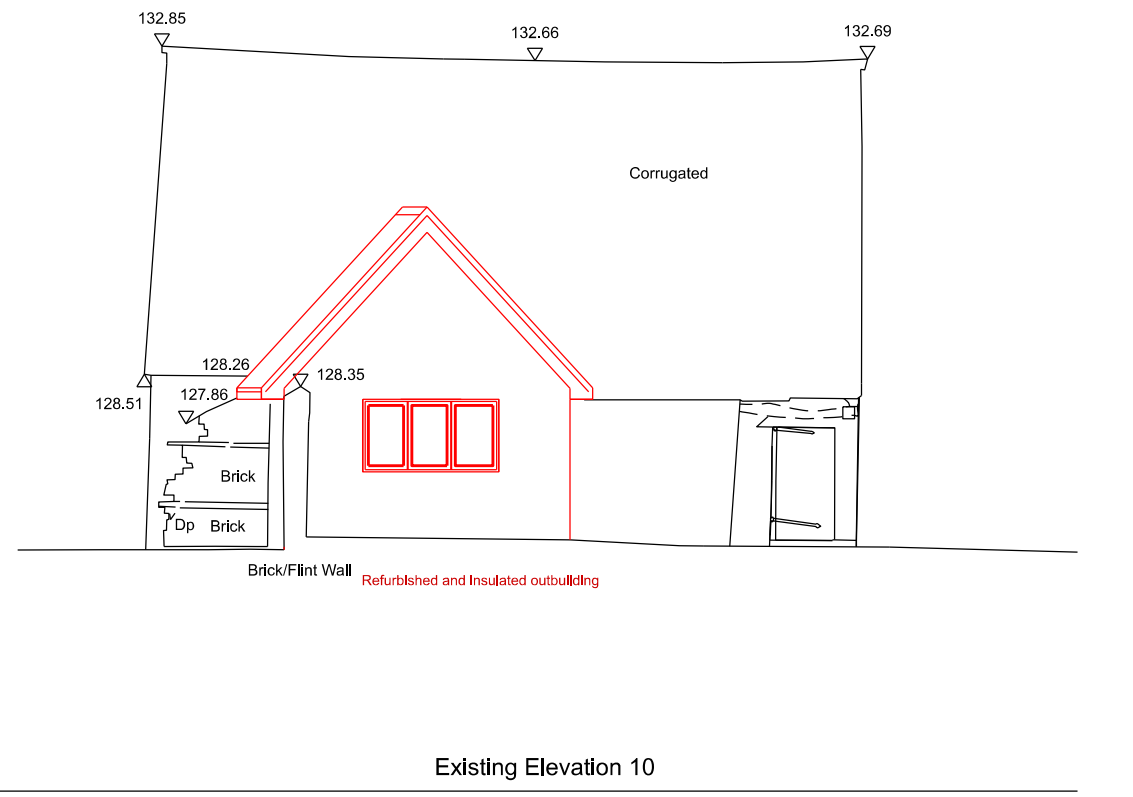
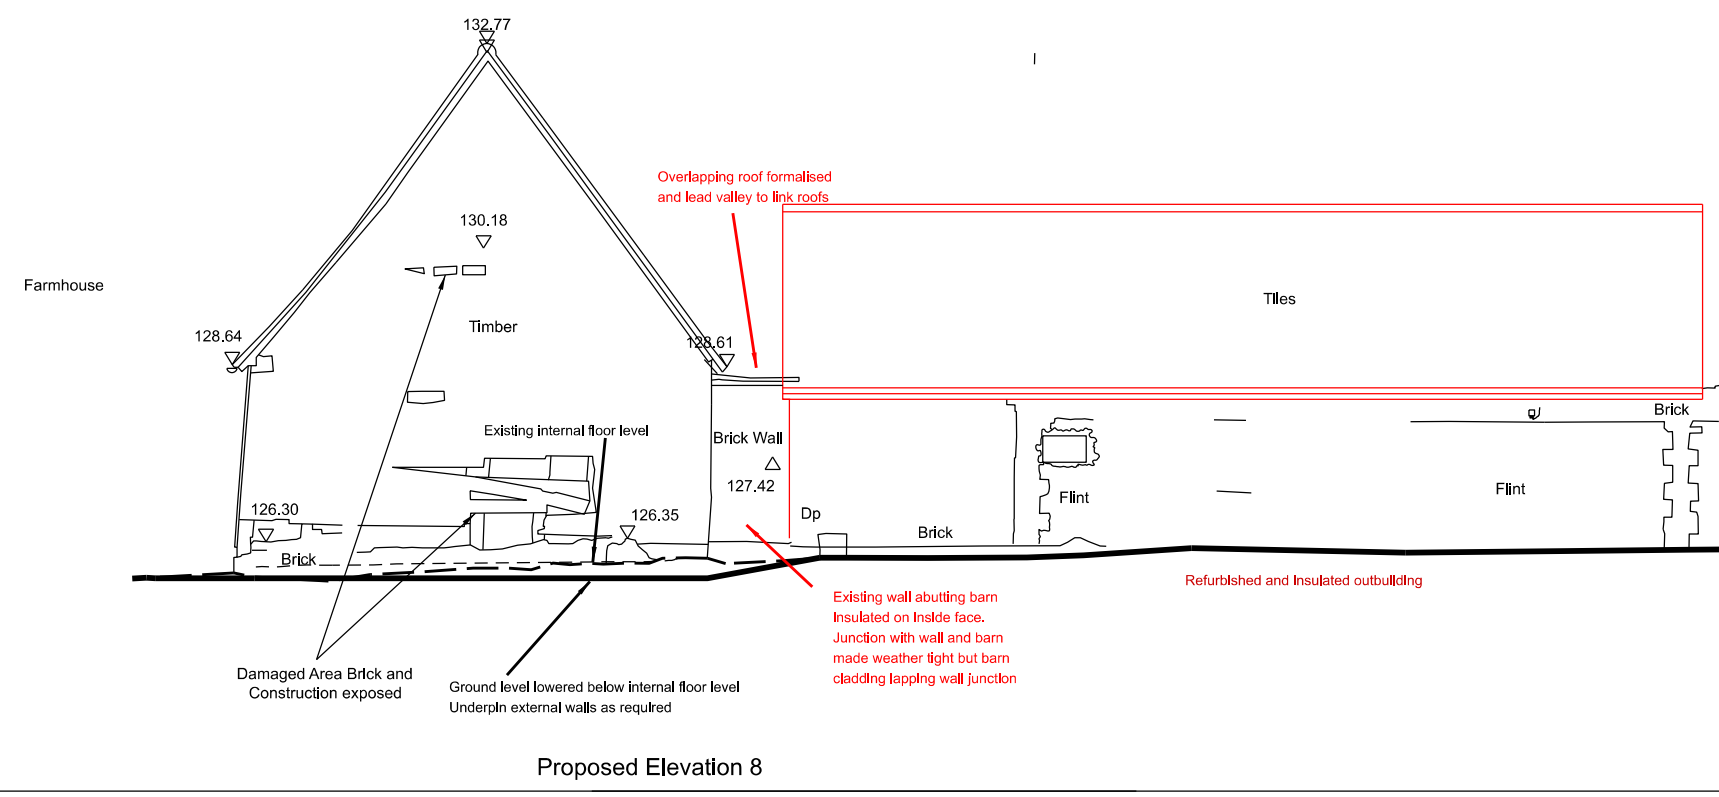
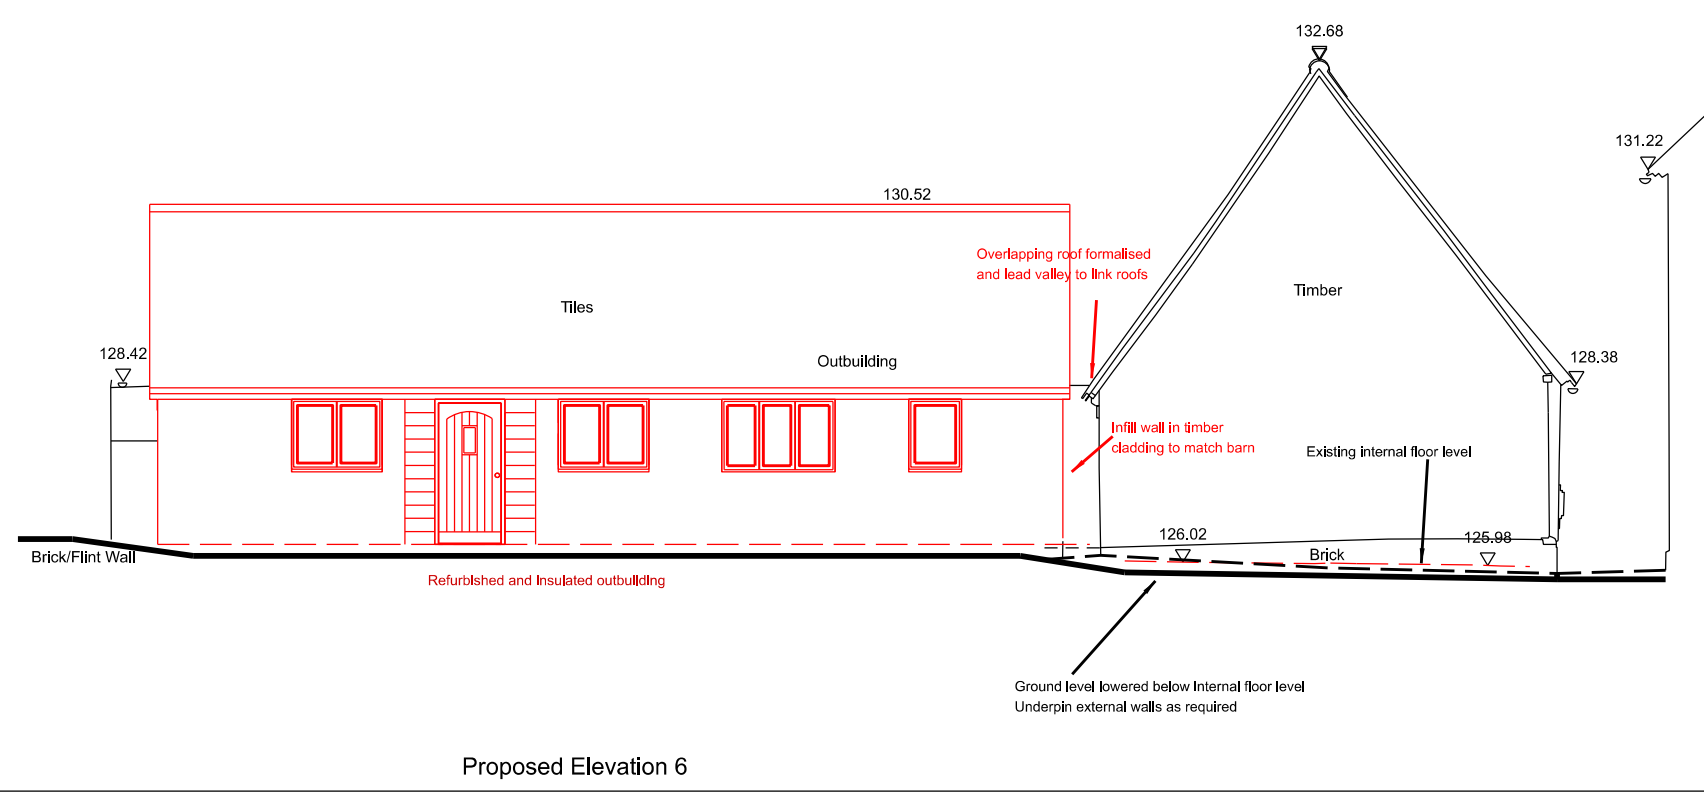


Notes/Revisions:
A 01.04.2025 ML Barn Annex drawings amended to reflect refurbishment

dp architects
design | planning | architecture

The Old Brewery Tap
3 Shirburn Street
Watlington
Oxfordshire OX49 5BU

Tel: 01491 613066
Fax: 01491 614017
Email: mail@dparchitects.co.uk
Web: www.dparchitects.co.uk

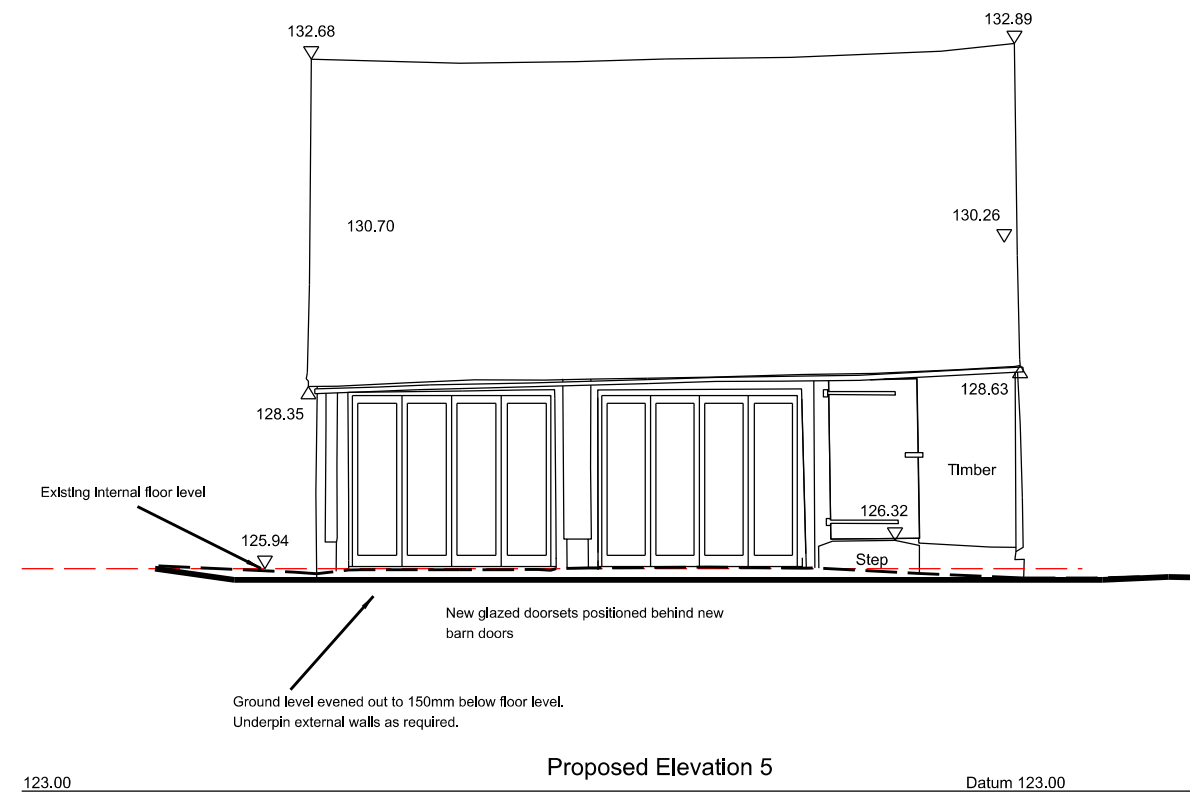

Client
Knight Developments

Project
RESIDENTIAL DEVELOPMENT

Status
Planning

Location
Bibbworth Hall Farm Bibbs Hall Lane, Ayot St Lawrence, Hitchin, SG4 8EN

Drawing Title
Plans and elevations of barn and link

Drawn By
ML

Scale
1:100 @ A1

Date
02.12.2024

Rev
24 BIBB P12A -

Rev
01.04.2025

dp