
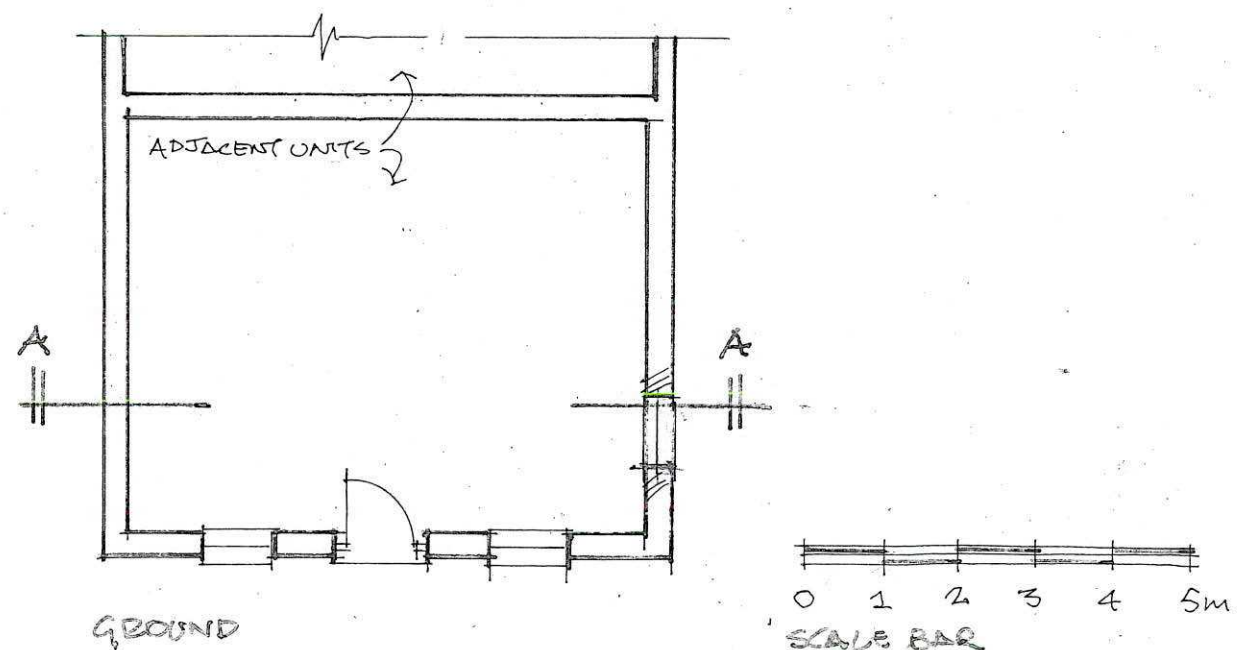
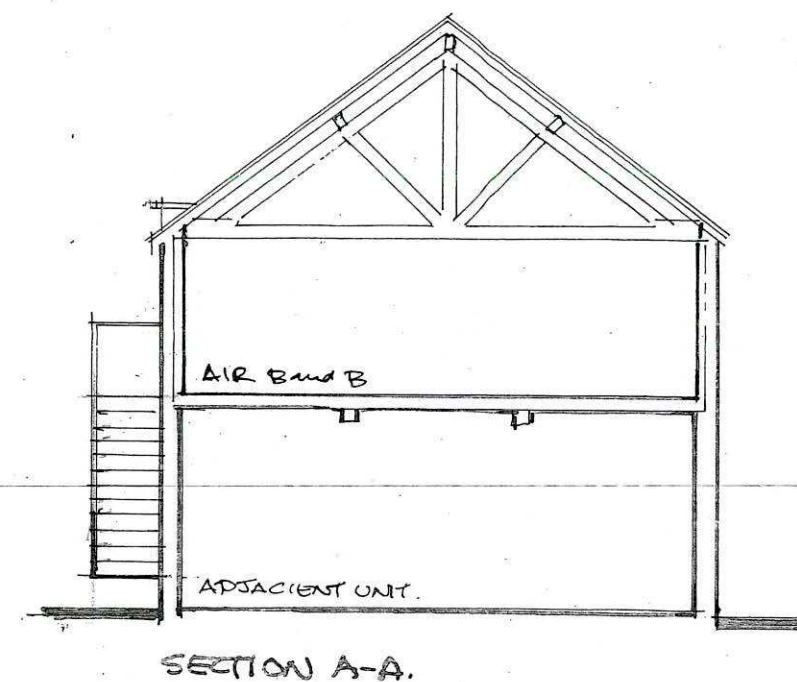
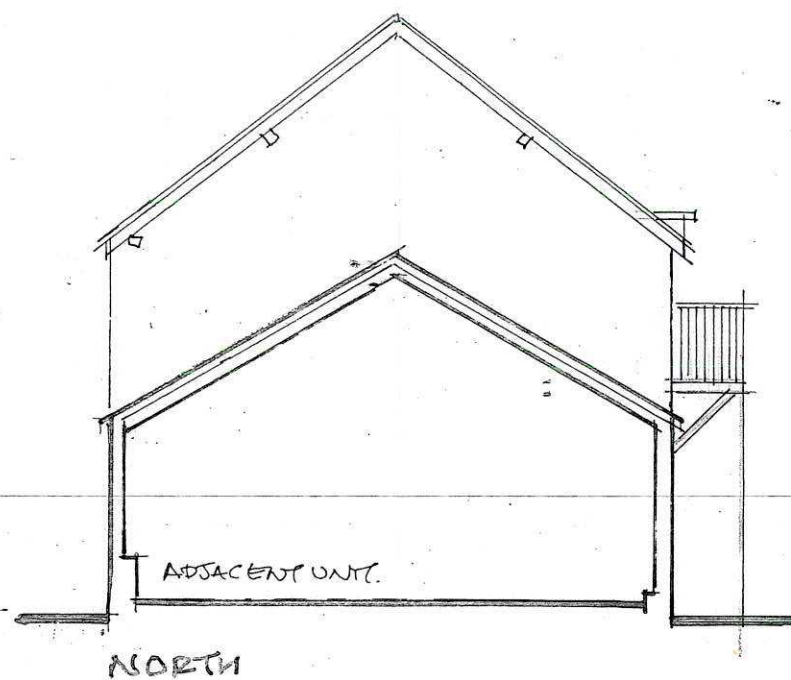
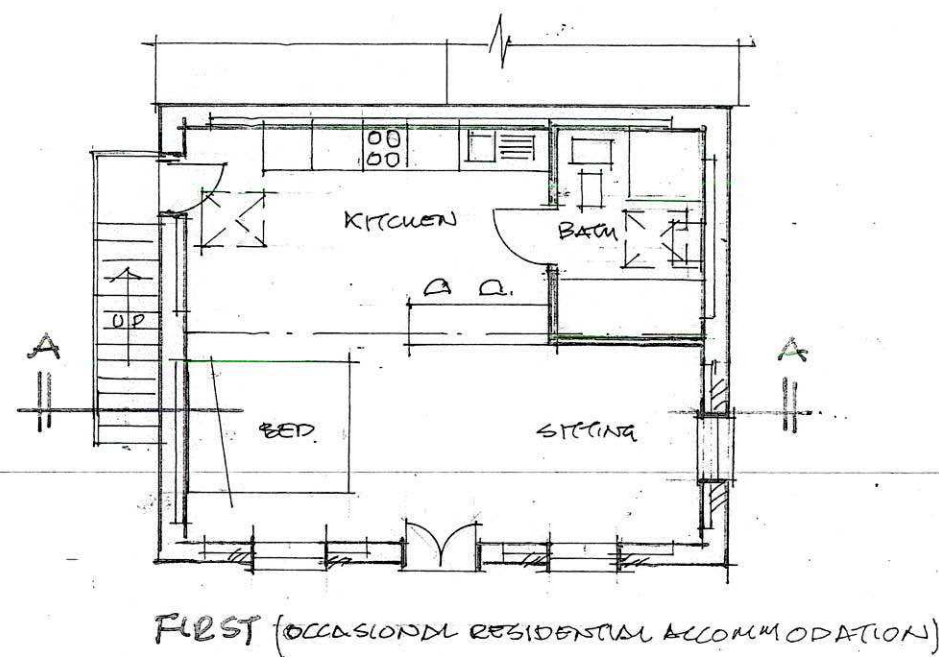
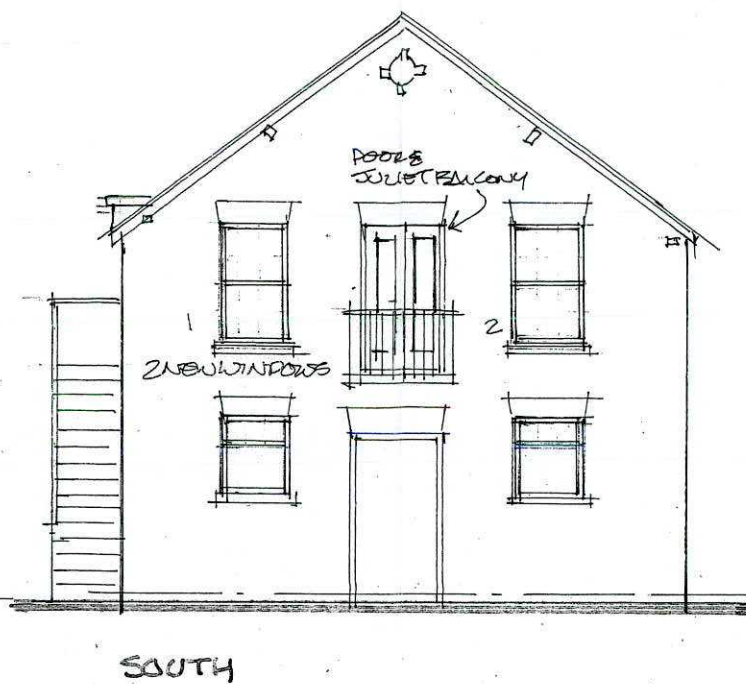


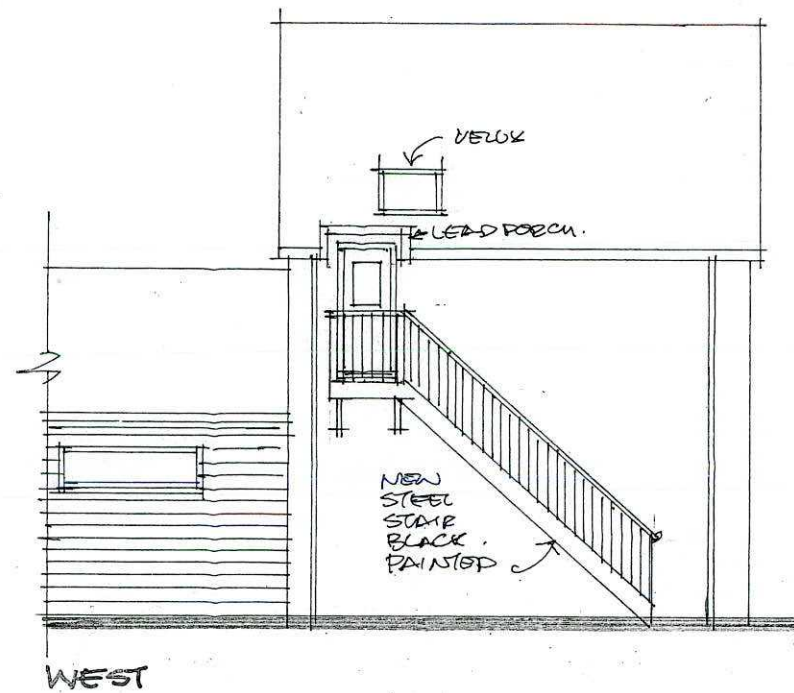

Revisions

 Edmund Wright Architect THE BARN • PRESTON ROAD GOSMORE • HERTFORDSHIRE • SG4 7QS TELEPHONE 01462 422334 EMAIL edmund@edmundwrightarchitect.co.uk PRINCIPAL - EDMUND WRIGHT, R.I.B.A.	Project OCCASIONAL ACCOMMODATION AT LANNOCK BARN	
	Client WESTON PARK FARMS	
	Title PLANS & ELEVATIONS AS PROPOSED	
	Scale 1:100 @ A3	Drawn by ECW
	Date JULY 2024	Drawing No. 24/04/03

DO NOT SCALE OFF THIS DRAWING

THIS DRAWING IS PROTECTED BY COPYRIGHT