




N.H.C.
02 AUG 2024
NORTHGATE

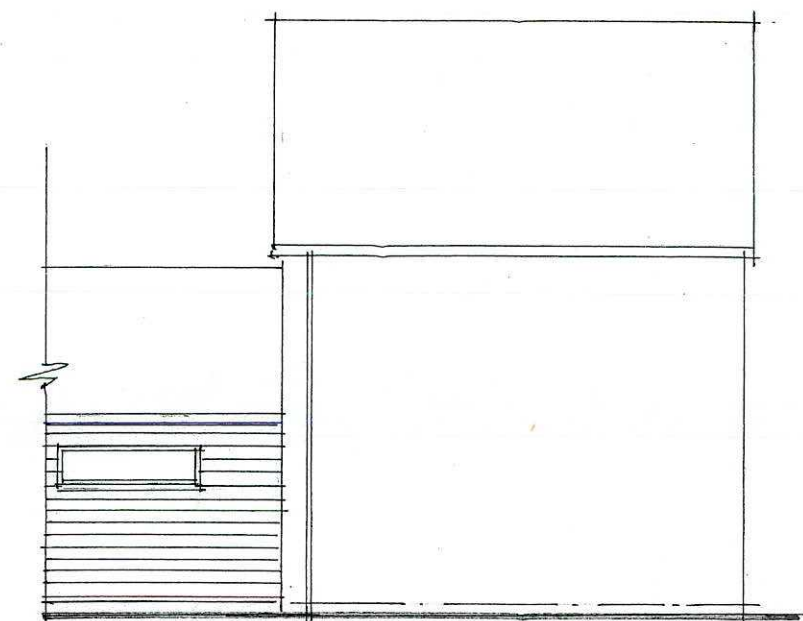


WEST.

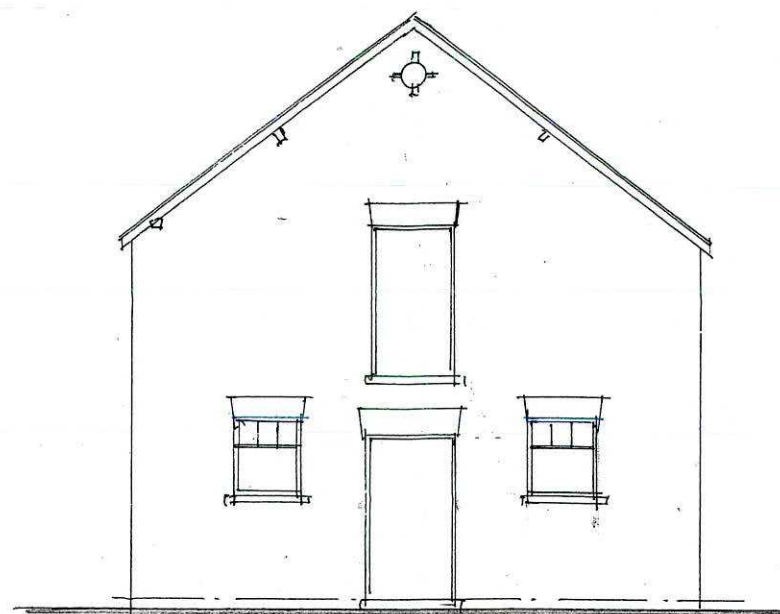


SOUTH.

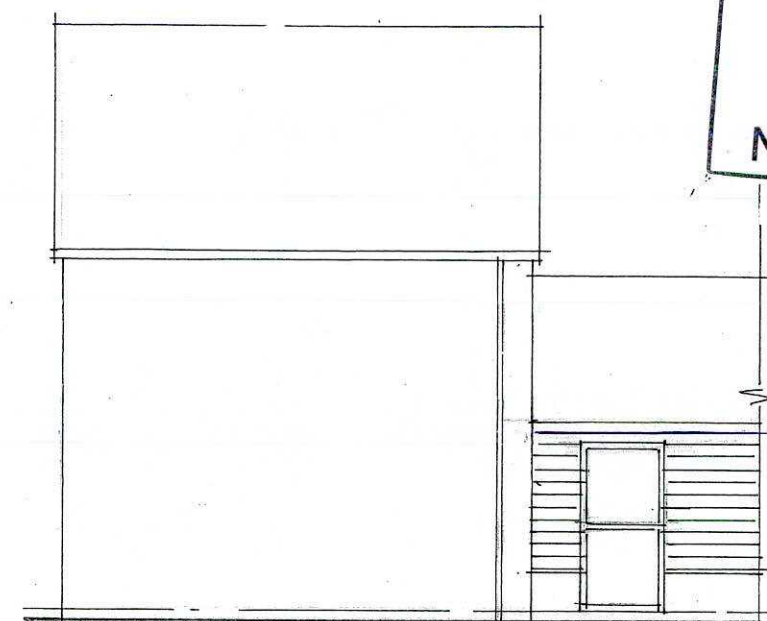


EAST.

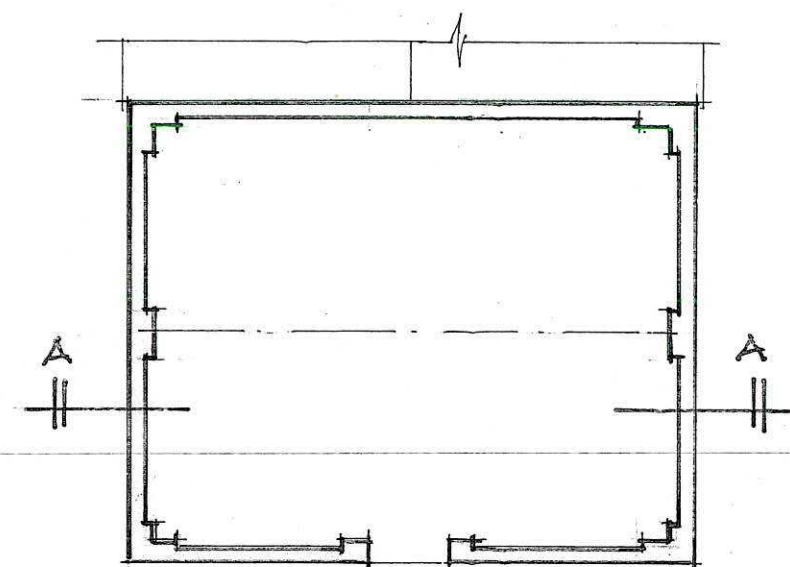


FIRST.

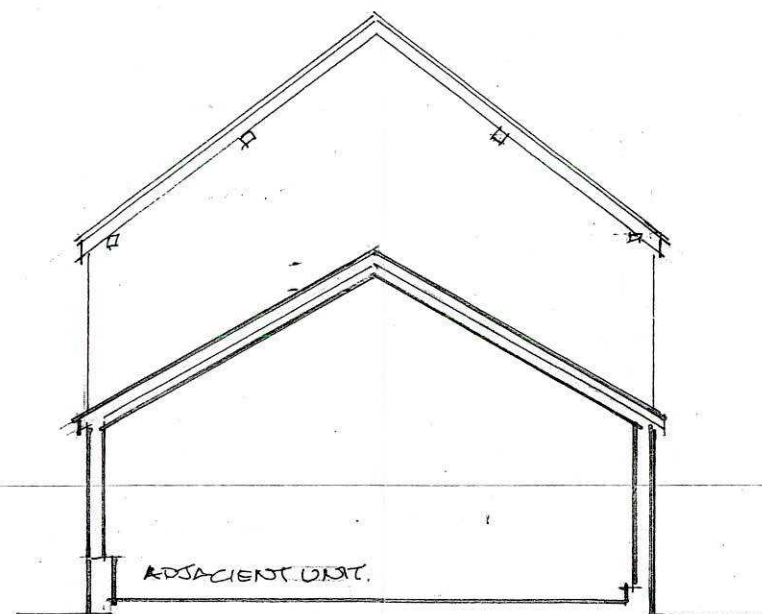


NORTH.

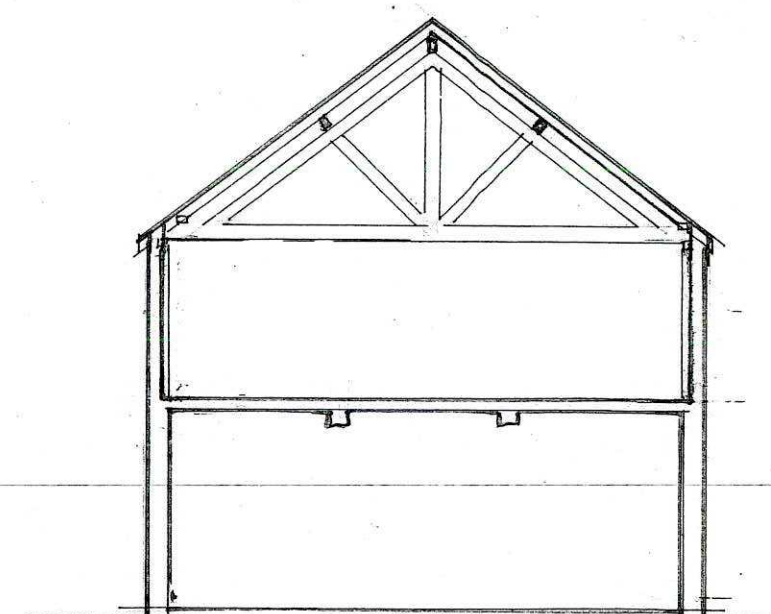

SECTION A-A

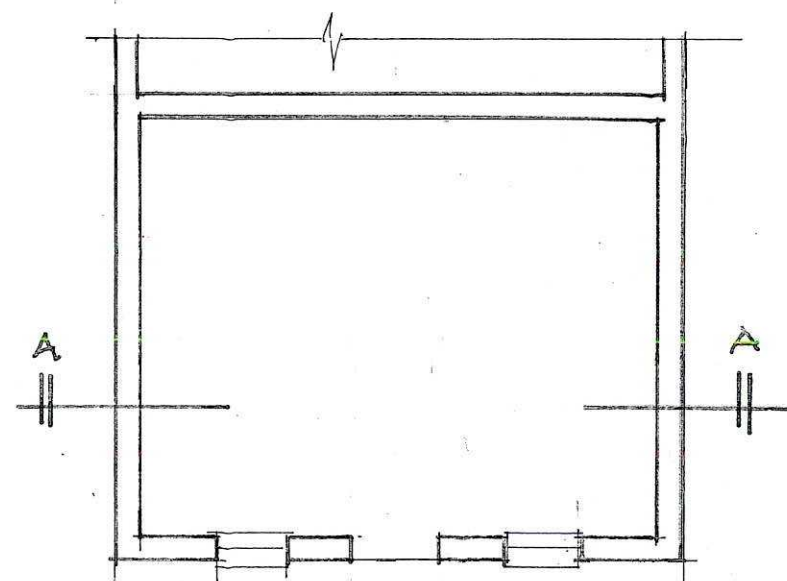

GROUND

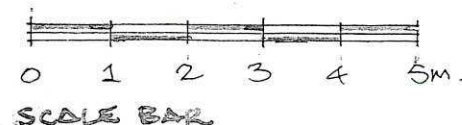

SCALE BAR

Revisions

 Edmund Wright Architect THE BARN • PRESTON ROAD GOSMORE • HERTFORDSHIRE • SG4 7QS TELEPHONE 01462 422334 EMAIL edmund@edmundwrightarchitect.co.uk PRINCIPAL - EDMUND WRIGHT, R.I.B.A.	Project OCCASIONAL ACCOMMODATION AT LANNOLK BARN	
	Client WESTON PARK FARMS	
	Title PLANS & ELEVATIONS AS EXISTING.	
	Scale 1:100 @ A3	Drawn by ECW
	Date JULY 2014	Drawing No. 2A/04/02

DO NOT SCALE OFF THIS DRAWING

THIS DRAWING IS PROTECTED BY COPYRIGHT