

TC2 Existing North Elevation

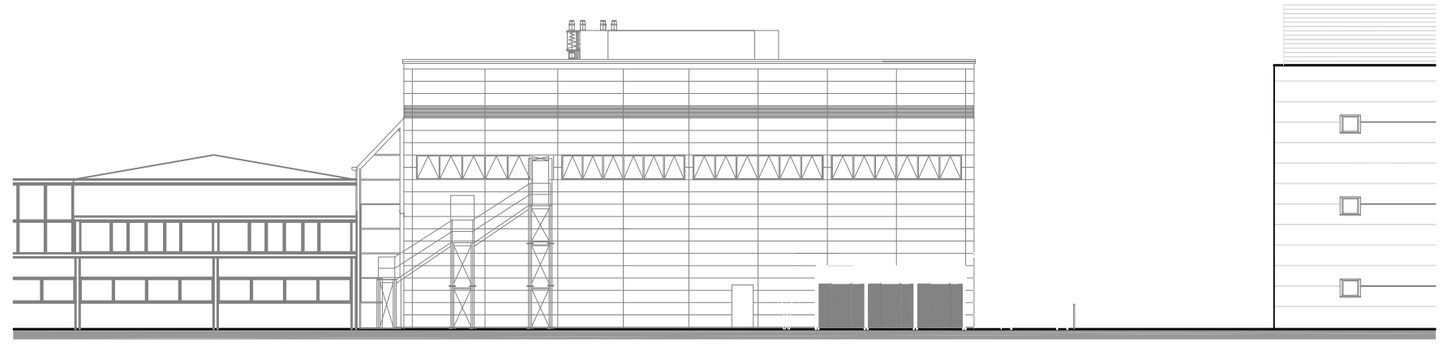

TC2 Existing East Elevation

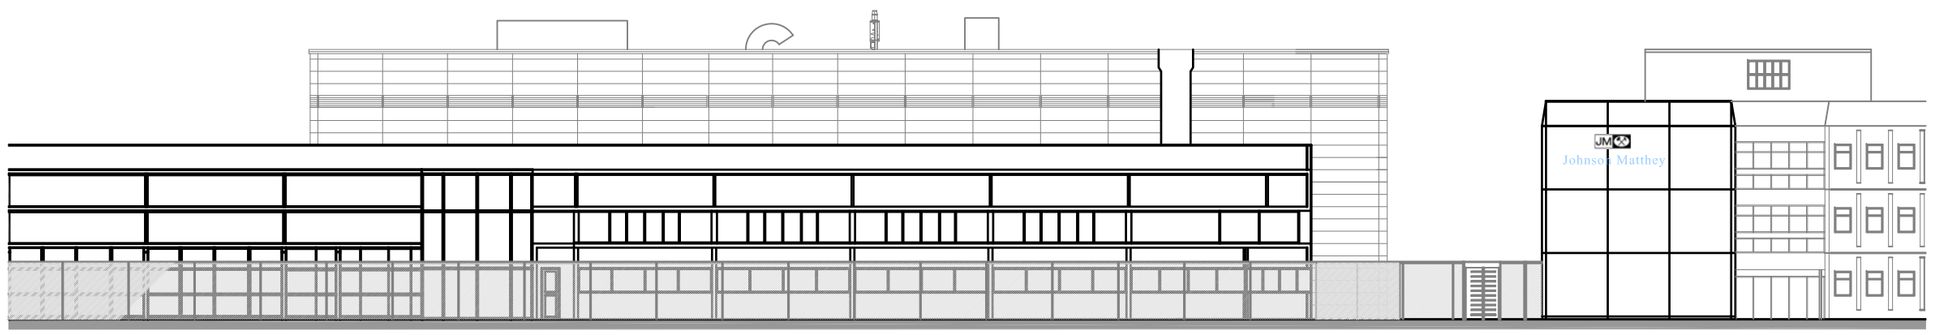

TC2 Existing South Elevation

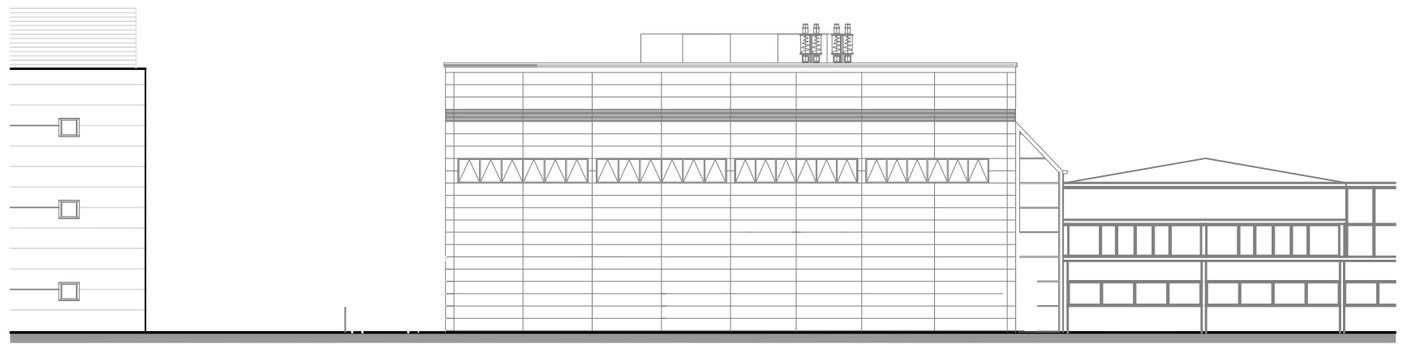

TC2 Existing West Elevation

drawing status: **Planning**

client:
Johnson Matthey
Royston
Hertfordshire

drawing originator:

BERTRAM DONE
Paragon House
48 Seymour Grove
Manchester M16 0LN
T 0161 873 9390
F 0161 873 7164
E mail@bertramdone.co.uk
I www.bertramdone.co.uk

THIS DRAWING IS THE PROPERTY OF BERTRAM DONE & PARTNERS AND MUST NOT BE COPIED OR REPRODUCED EITHER IN WHOLE OR IN PART WITHOUT PRIOR WRITTEN PERMISSION

mark	date	details	by	chkd

project title:
TC2 Extract Stacks

drawing title:
Existing Elevations

scale: 1:300 — for original drg size of A2

drn by: MH	chkd by: AE	psd by:	date: March '18

job no:	drawing no:	revision:
825	P1	/