


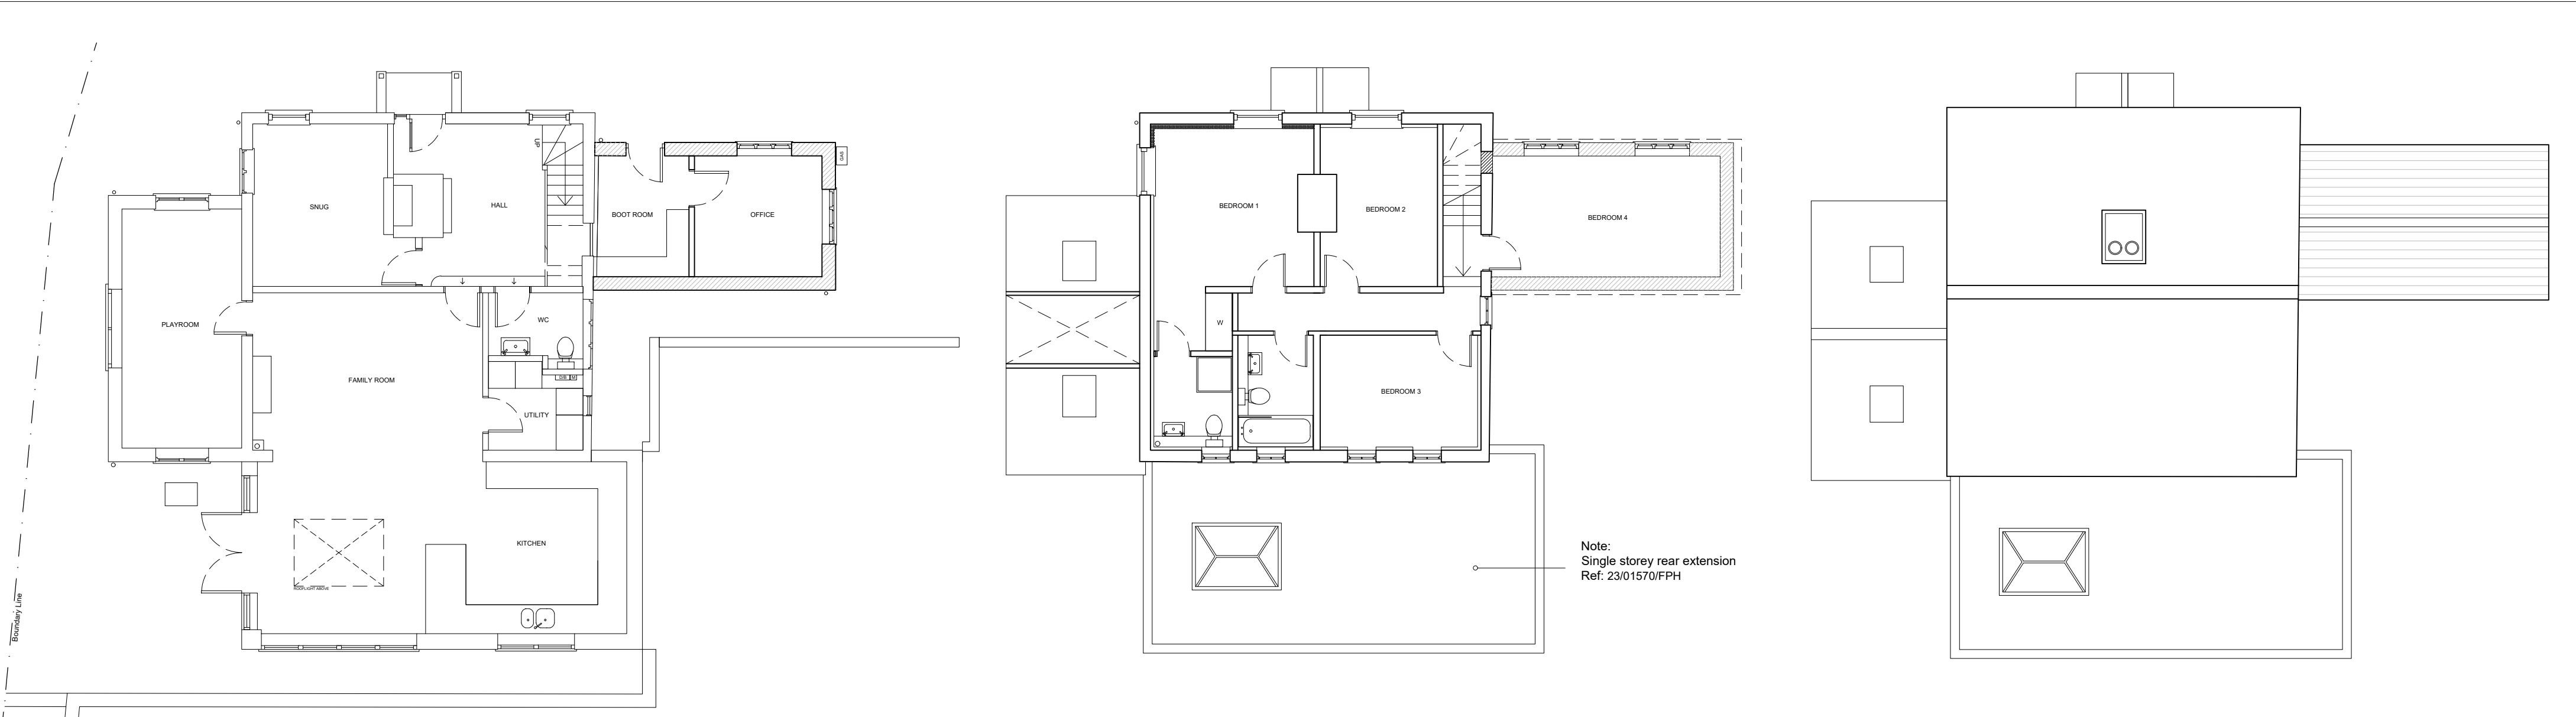

GROUND FLOOR PLAN


FIRST FLOOR PLAN

ROOF PLAN



FRONT ELEVATION

REAR ELEVATION

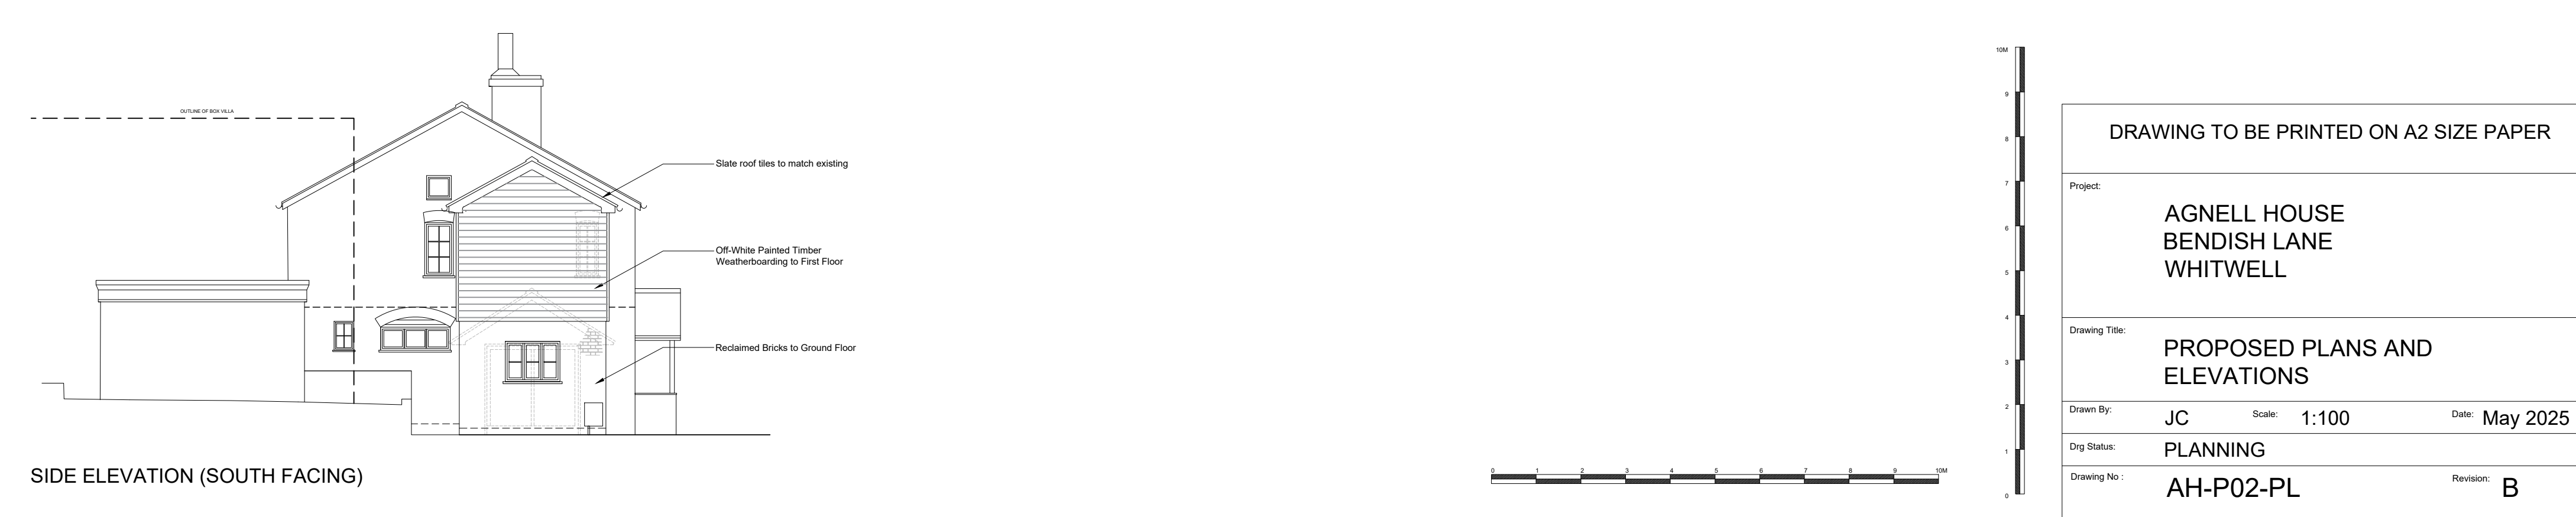

SIDE ELEVATION (SOUTH FACING)