THIS DRAWING IS COPYRIGHT © ALL DIMENSIONS TO BE CHECKED ON SITE PRIOR TO COMMENCEMENT OF WORK.
GINGER LANDSCAPE TO BE NOTIFIED OF ANY OMISSIONS OR ERRORS THIS DRAWING IS NOT TO BE SCALED.

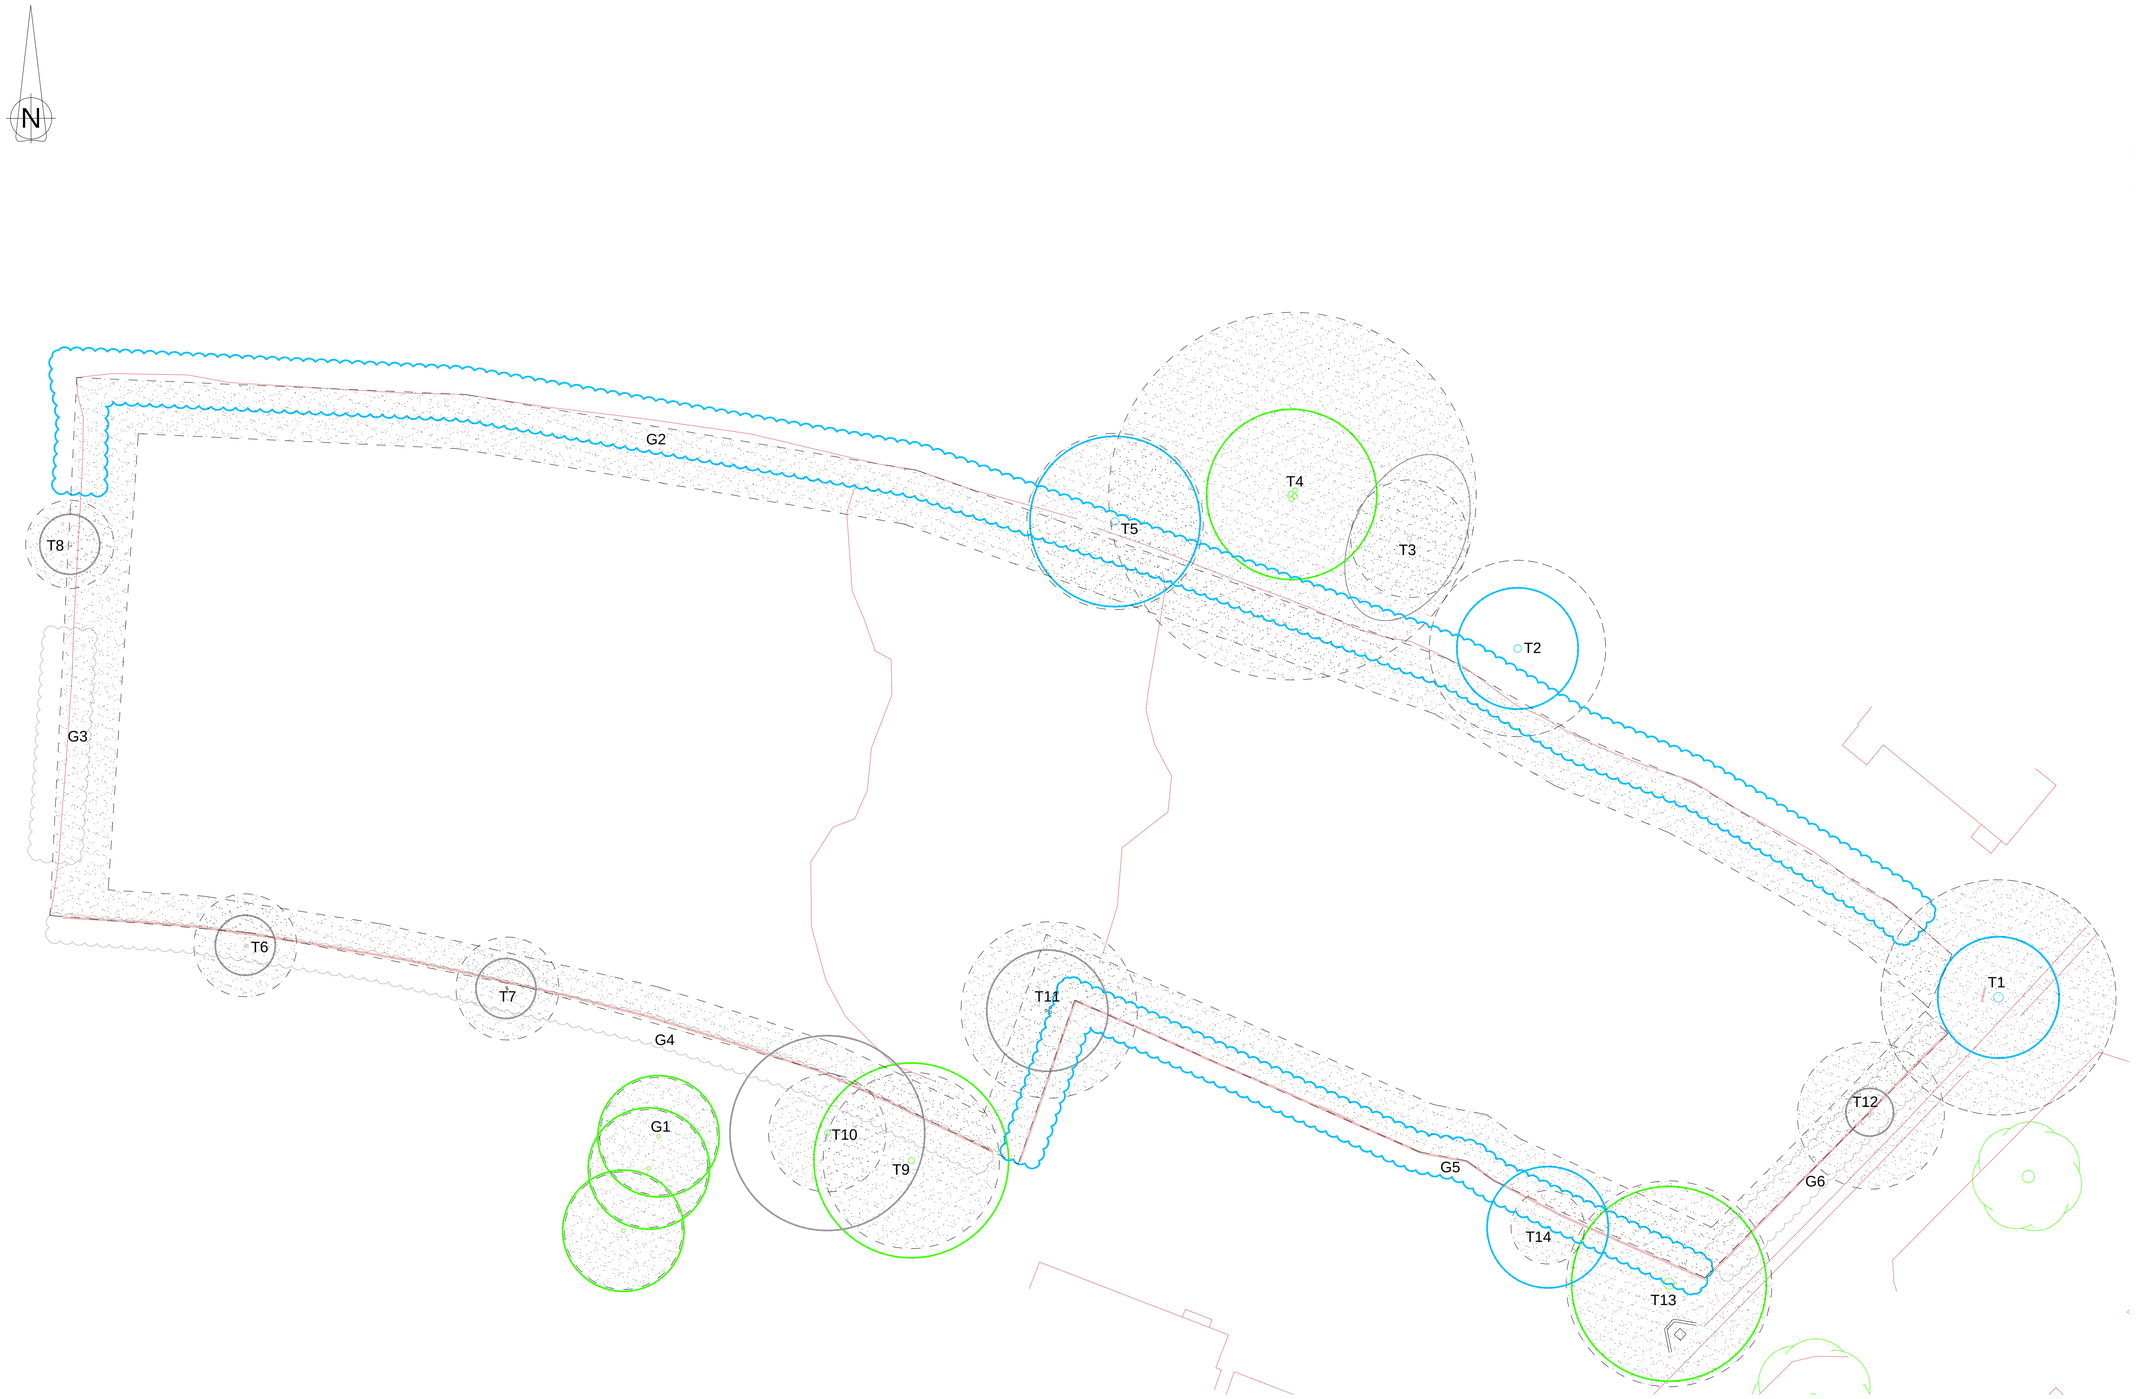

DO NOT SCALE - ASK FOR DIMENSION

1:100 2m 4m 6m 8m 10m
1:10 200mm 400mm 600mm 800mm 1000mm
1:50 1m 2m 3m 4m 5m
1:5 100mm 200mm 300mm 400mm 500mm

KEY

- Category A tree High quality & value
- Category B tree Medium quality & value
- Category C tree Low quality & value
- Category U tree Remove
- Root Protection Area (RPA)

T2 Tree reference number

'The original of this drawing was produced in colour - a monochrome copy should not be relied upon'

REVISION	DATE/DRAWN

Ginger Landscape

95 Park Meadow
T: 01707 266 574
Hatfield
M: 07790451553 sylvieglabbey@virginmedia.com

PROJECT BARKWAY
HERTFORDSHIRE SG8 8BP
DRAWING TITLE TREE CONSTRAINT PLAN

DATE 11.06.16 DRAWN SG
SCALE 1:250@A1 CHECK
STATUS PLANNING
JOB NO. 0152
DRAWING NO. L001 REVISION -