


Notes

1. This drawing to be read in conjunction with all other project drawings and specifications.

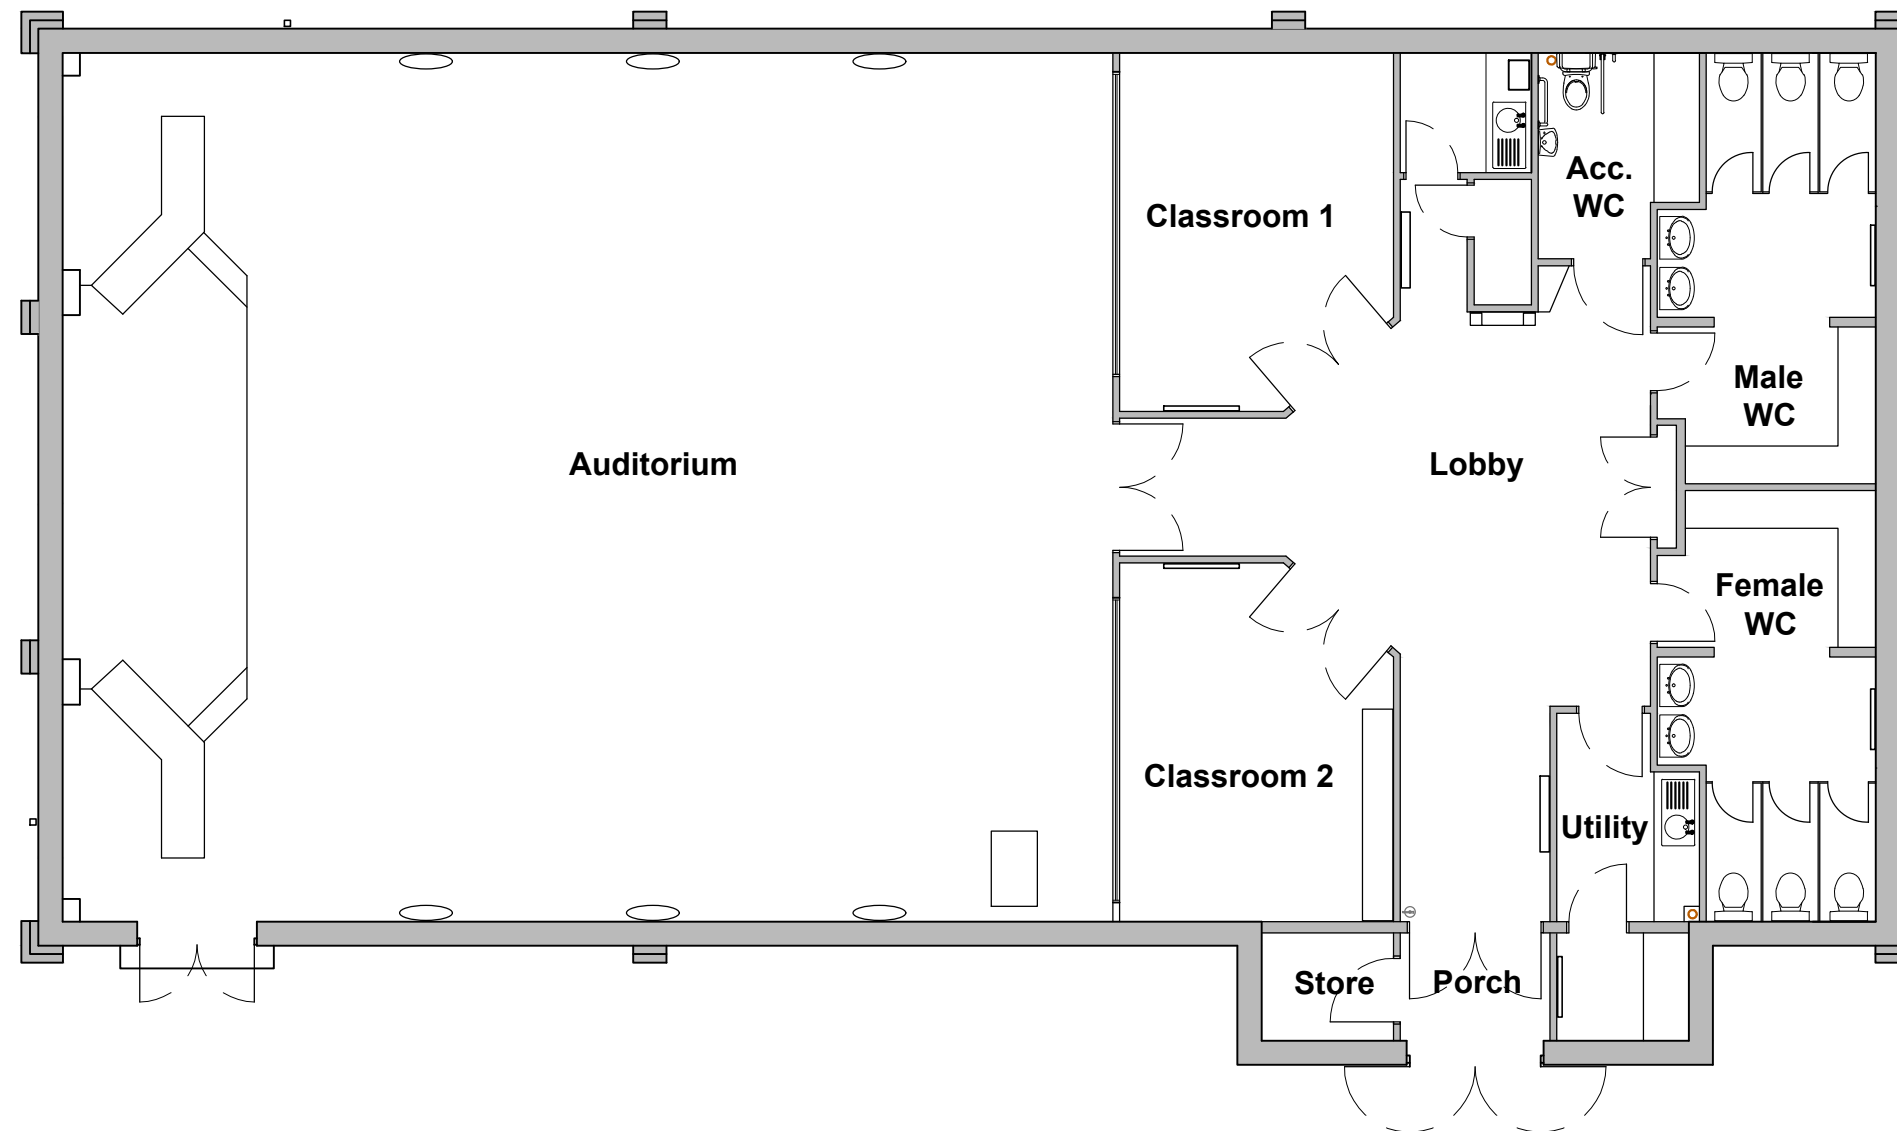

EXISTING FLOOR PLAN
1:100
0 1 2 3 4 5m

PLANNING