



Notes

1. This drawing to be read in conjunction with all other project drawings and specifications.

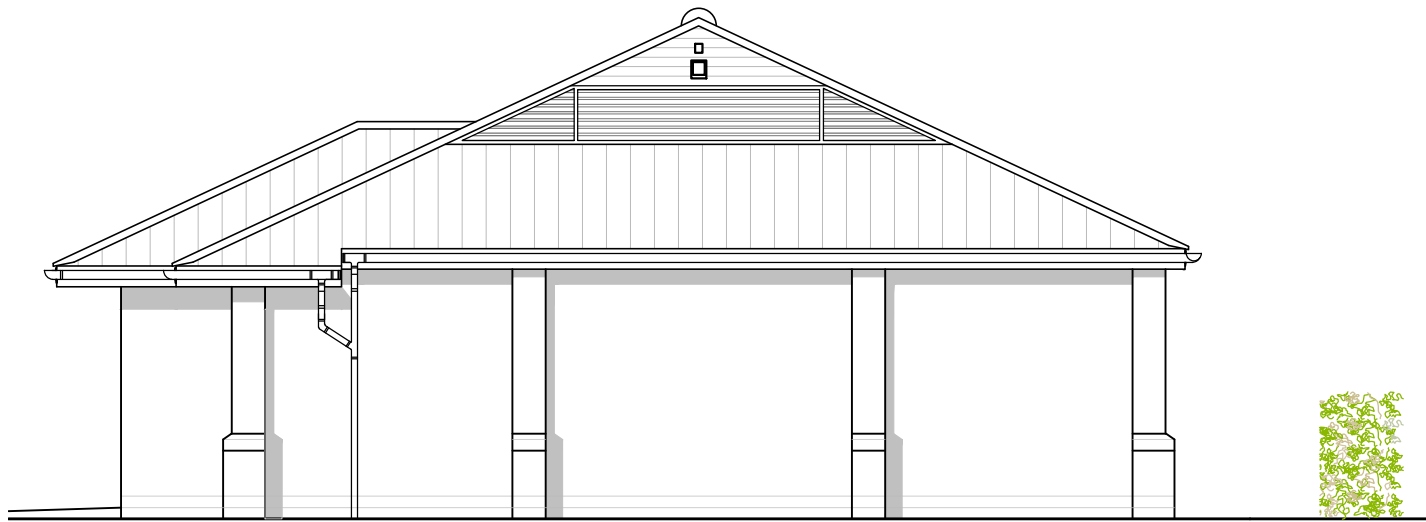


01 EXISTING NORTH ELEVATION

1:100
0 1 2 3 4 5m

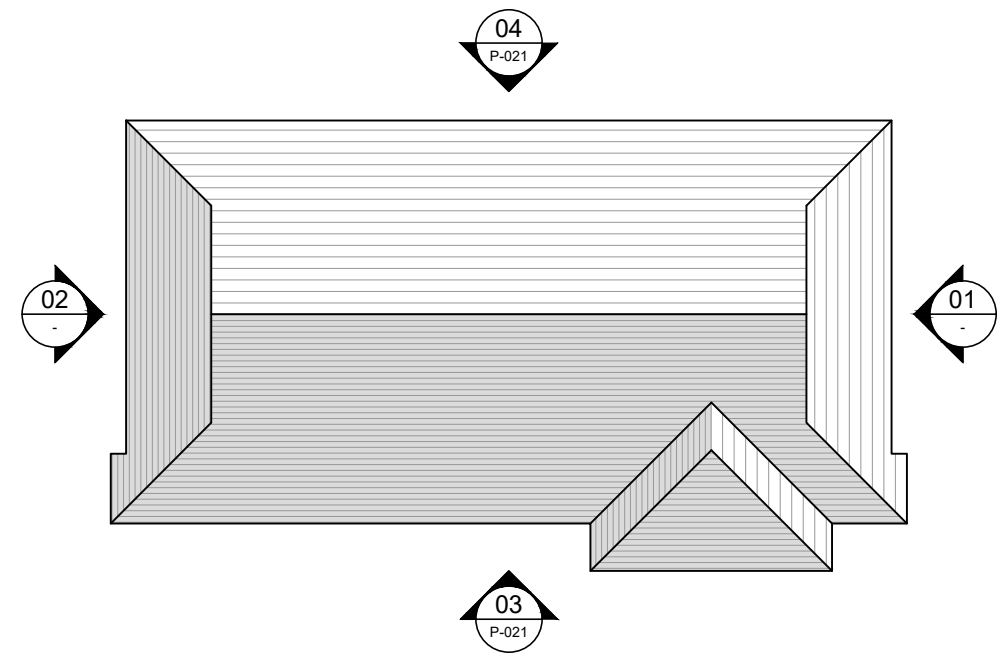

KEY PLAN
1:250

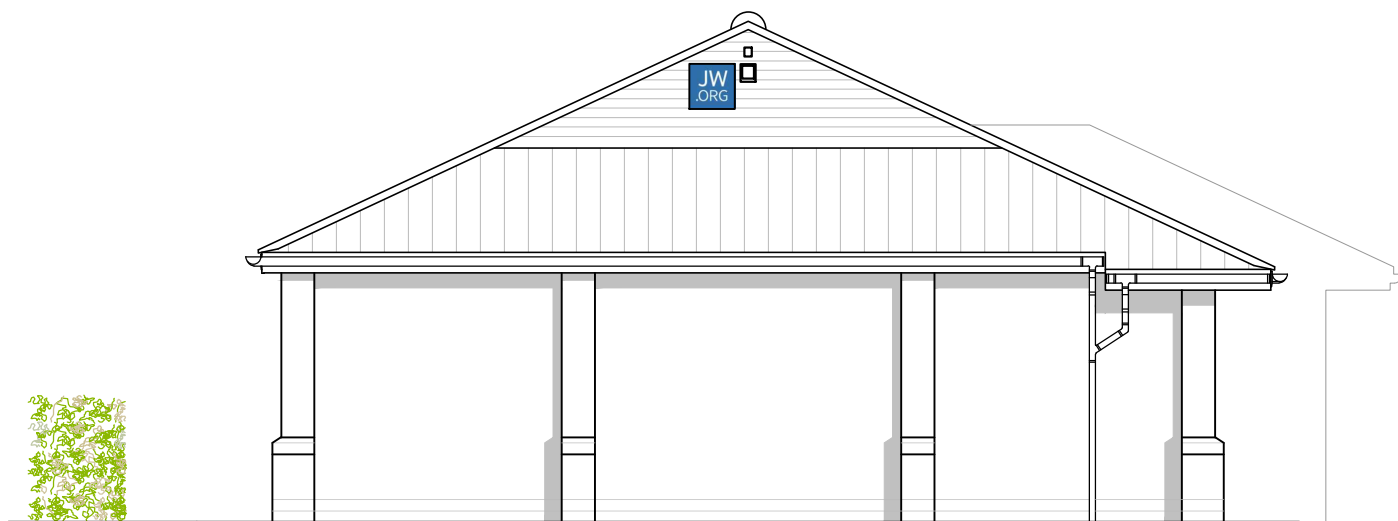

02 EXISTING SOUTH ELEVATION

1:100

PLANNING