


Notes

- 1. This drawing to be read in conjunction with all other project drawings and specifications.

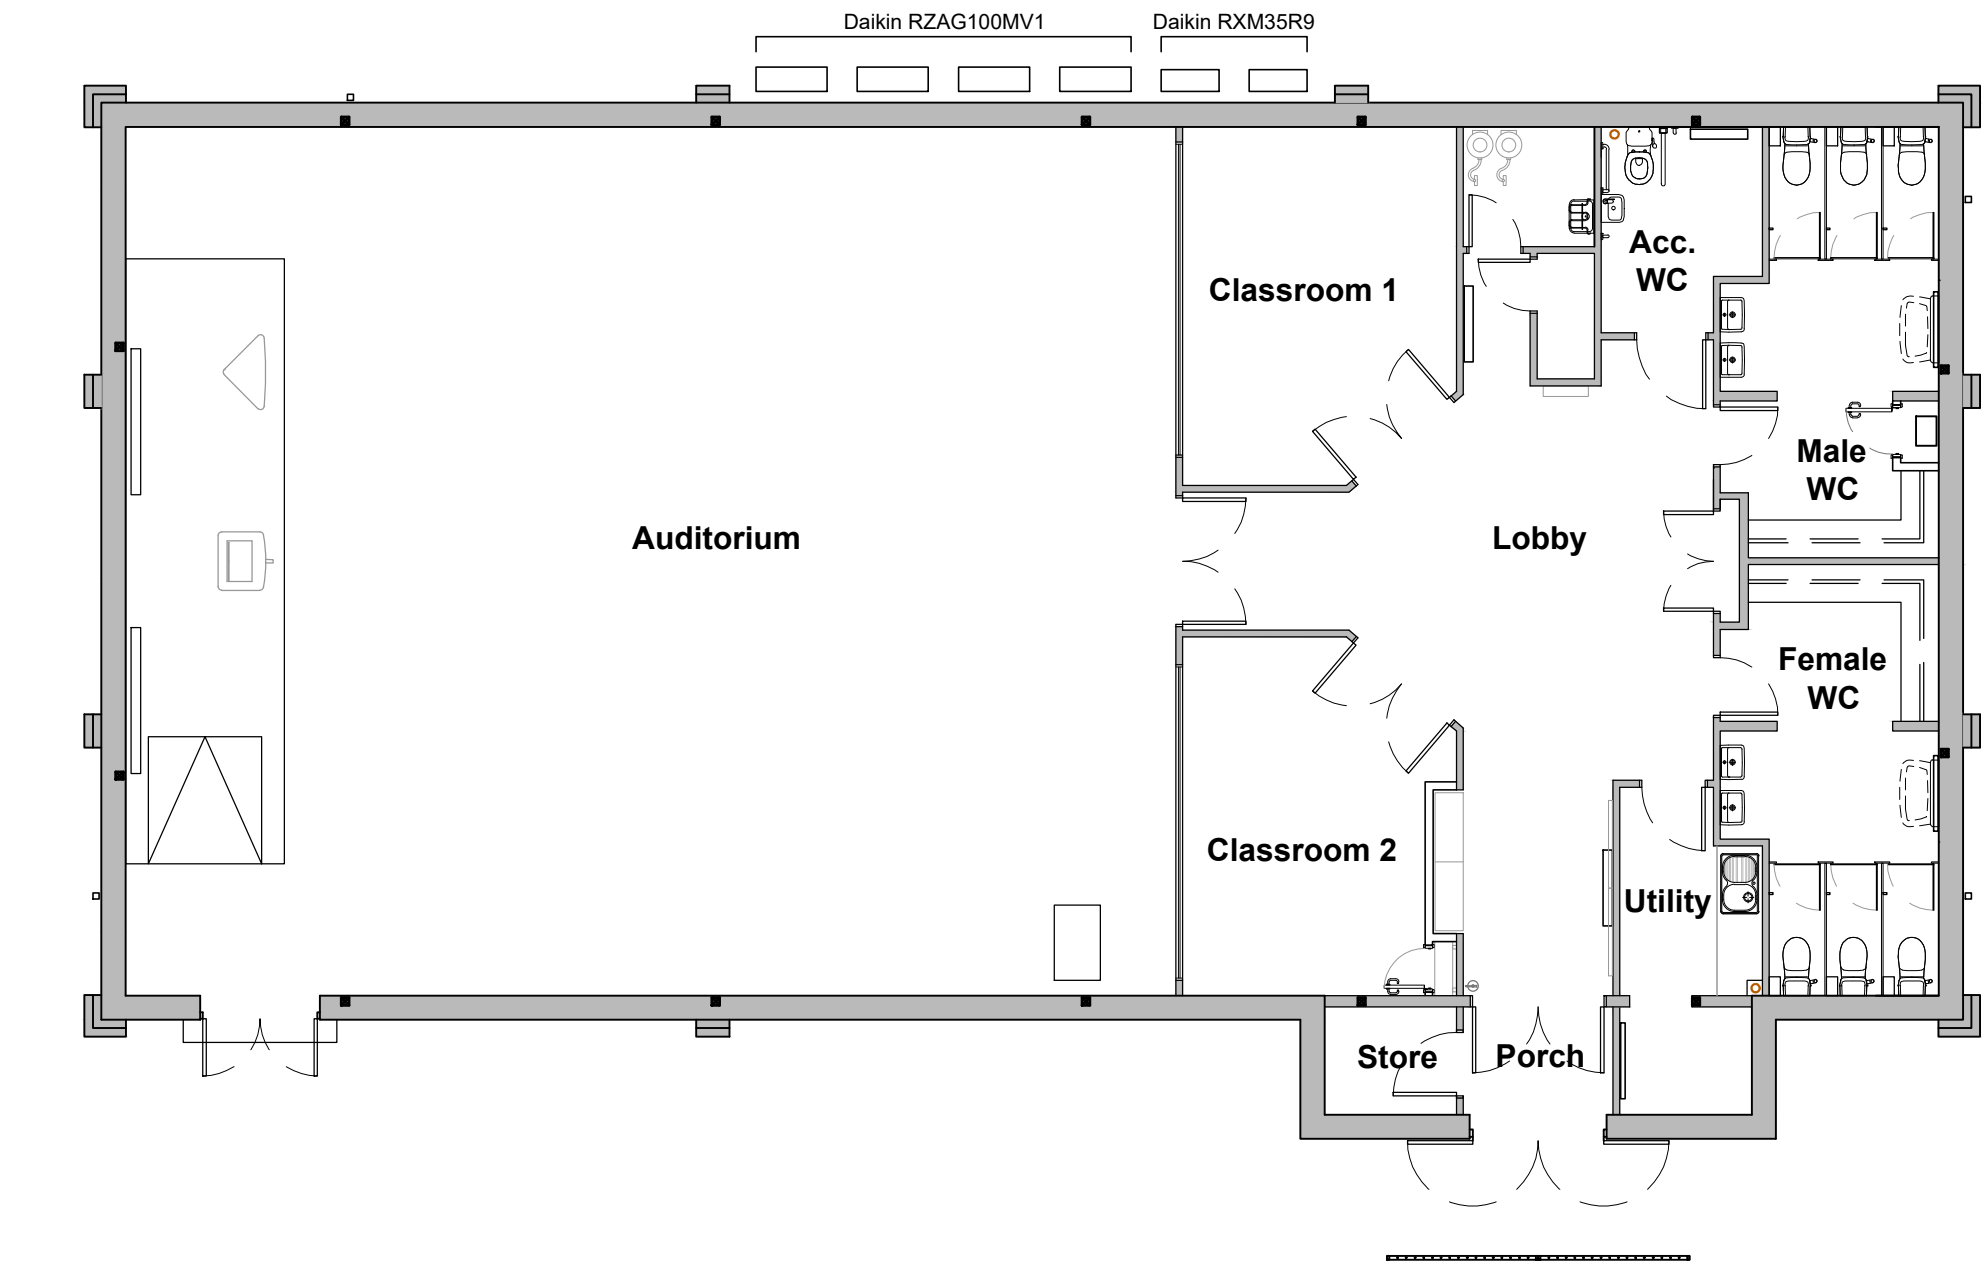

PROPOSED FLOOR PLAN
1:100
0 1 2 3 4 5m

PLANNING

P1	FIRST ISSUE	15.11.24	LDH
REV	DESCRIPTION	DATE	DRAWN