



Notes

1. This drawing to be read in conjunction with all other project drawings and specifications.

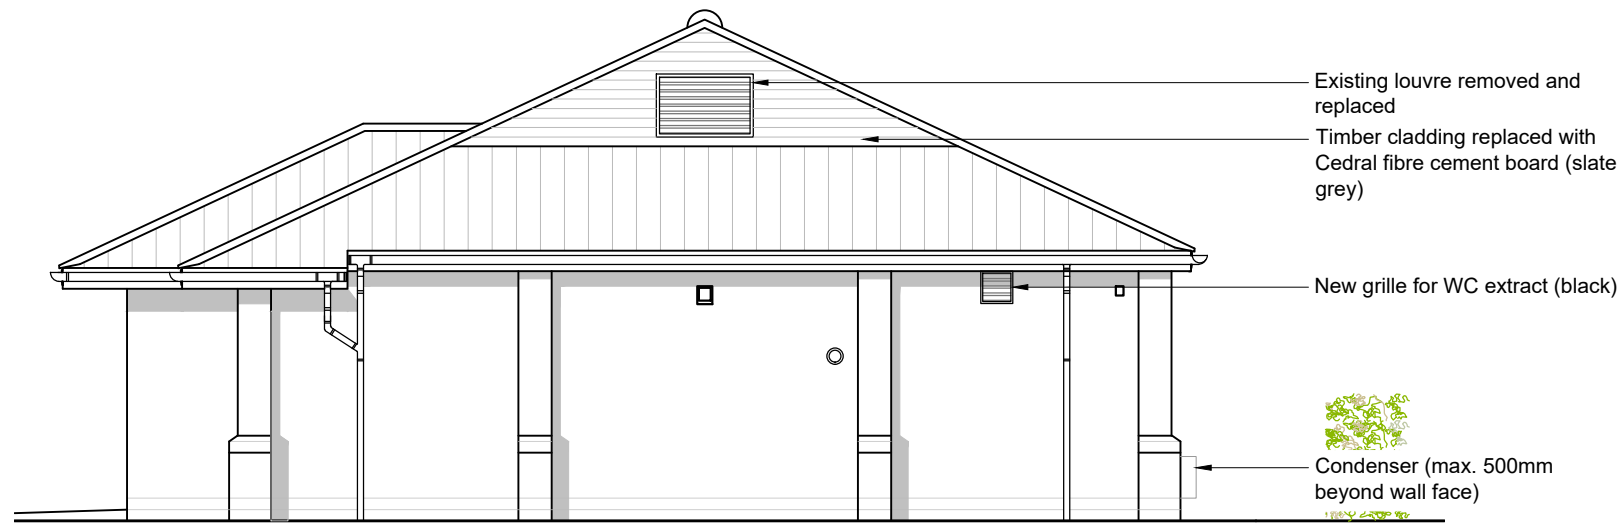


01 PROPOSED NORTH ELEVATION

1:100
0 1 2 3 4 5m

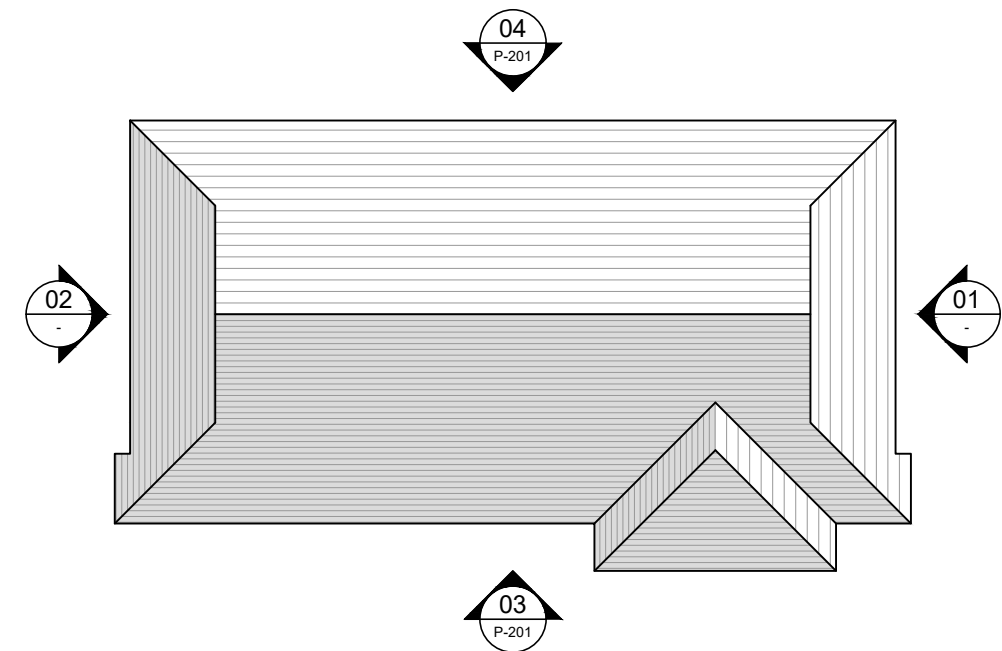

KEY PLAN

1:250

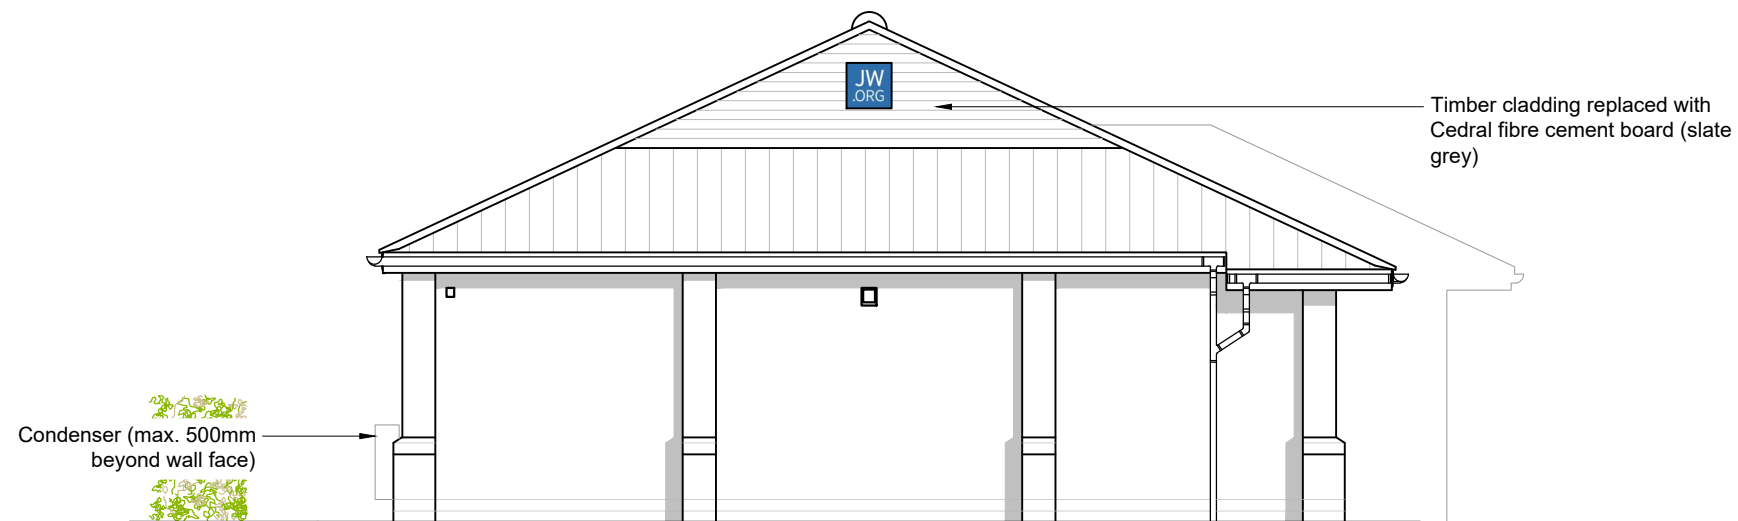

02 PROPOSED SOUTH ELEVATION

1:100

PLANNING

P1	FIRST ISSUE	15.11.24	LDH
REV	DESCRIPTION	DATE	DRAWN