



Notes

- 1. This drawing to be read in conjunction with all other project drawings and specifications.
- 2. For elevation locations refer to drawing HIT-P-200.

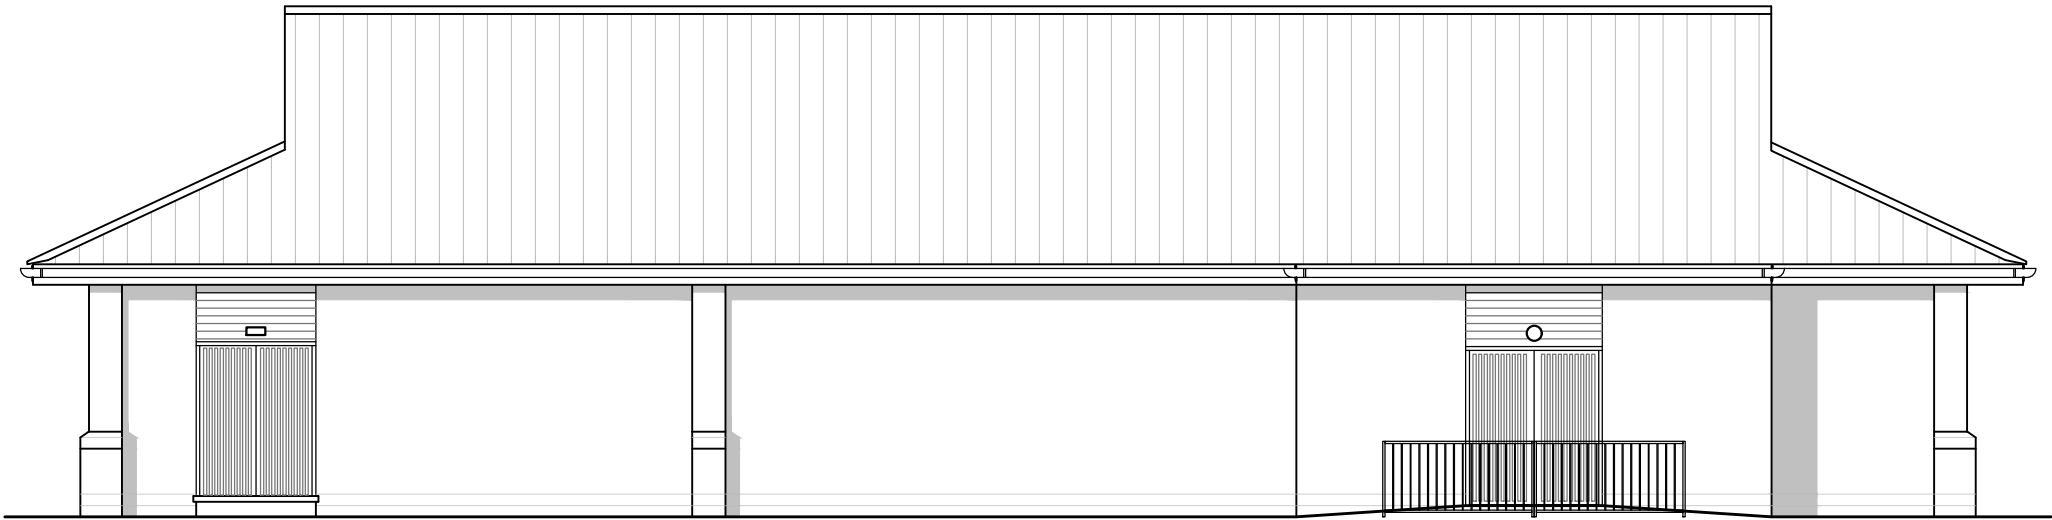

03 PROPOSED EAST ELEVATION
1:100

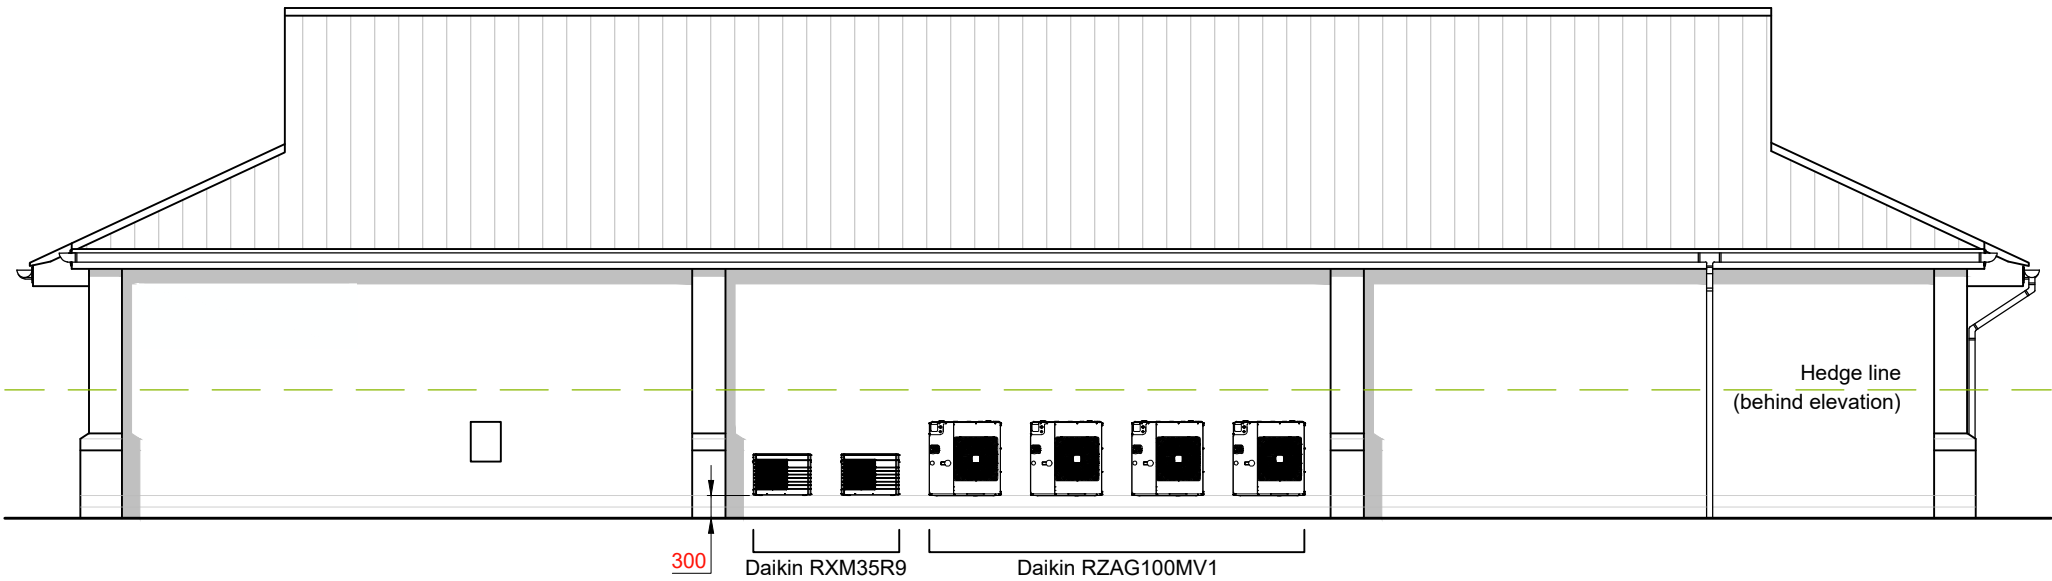

04 PROPOSED WEST ELEVATION
1:100

PLANNING