


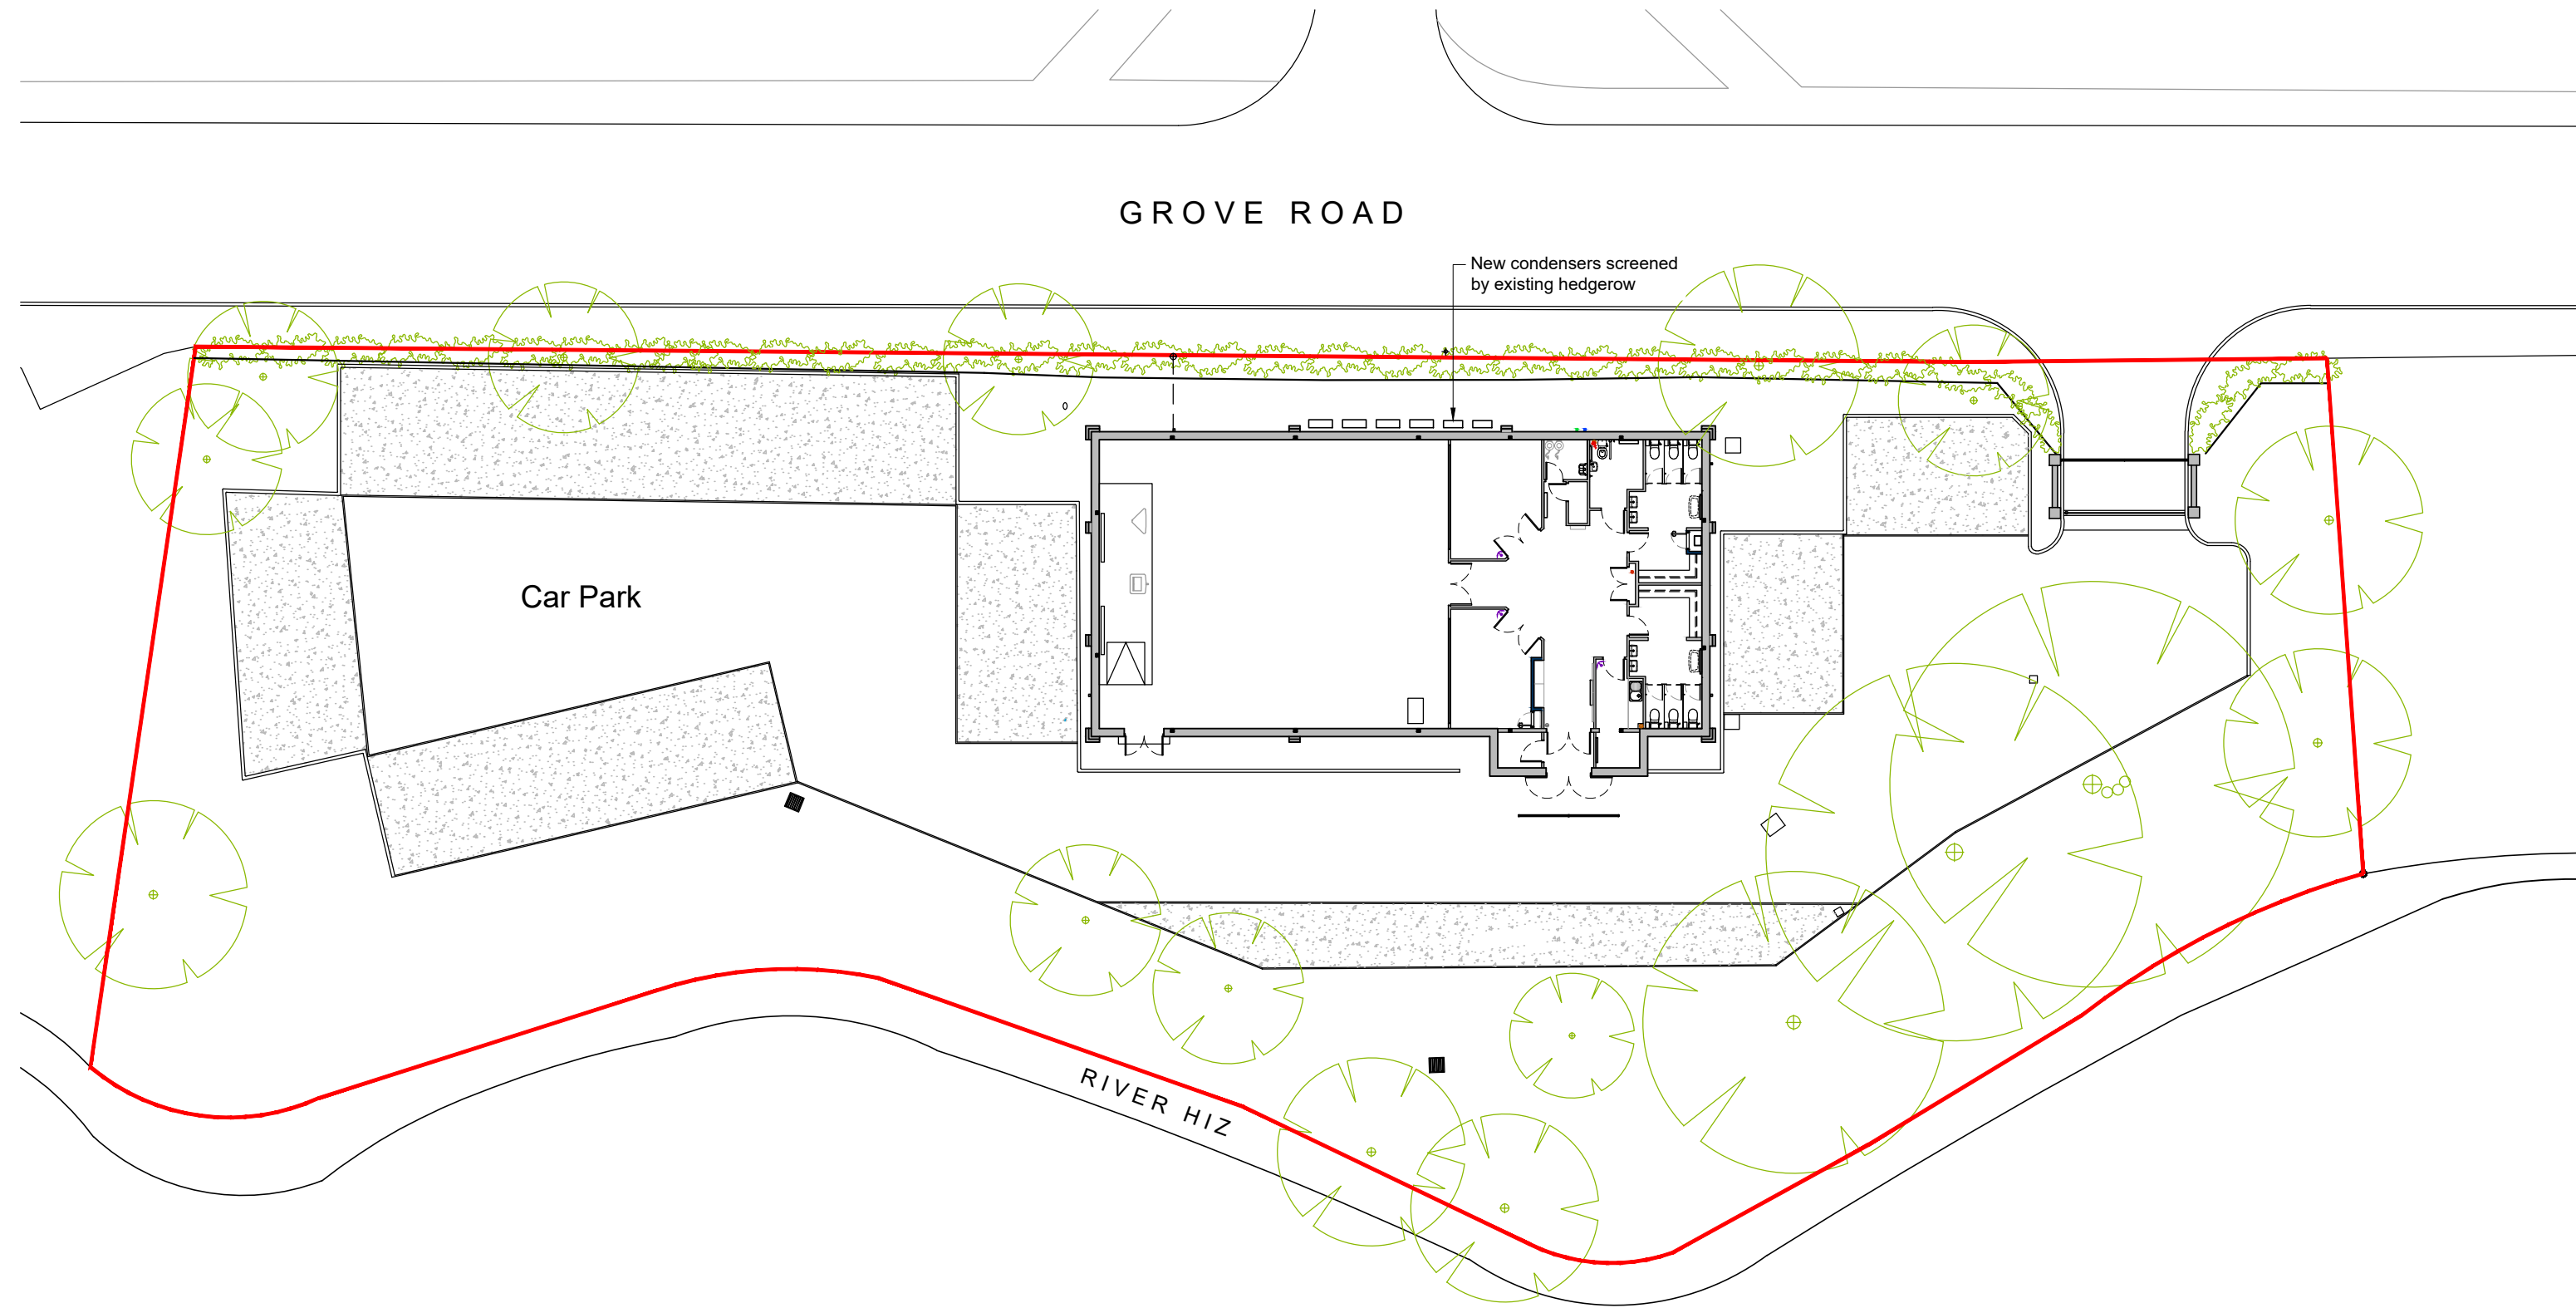

 **PROPOSED SITE PLAN**
1:250
0 1 2 3 4 5 10m

PLANNING

P1	FIRST ISSUE	15.11.24	LDH
REV	DESCRIPTION	DATE	DRAWN