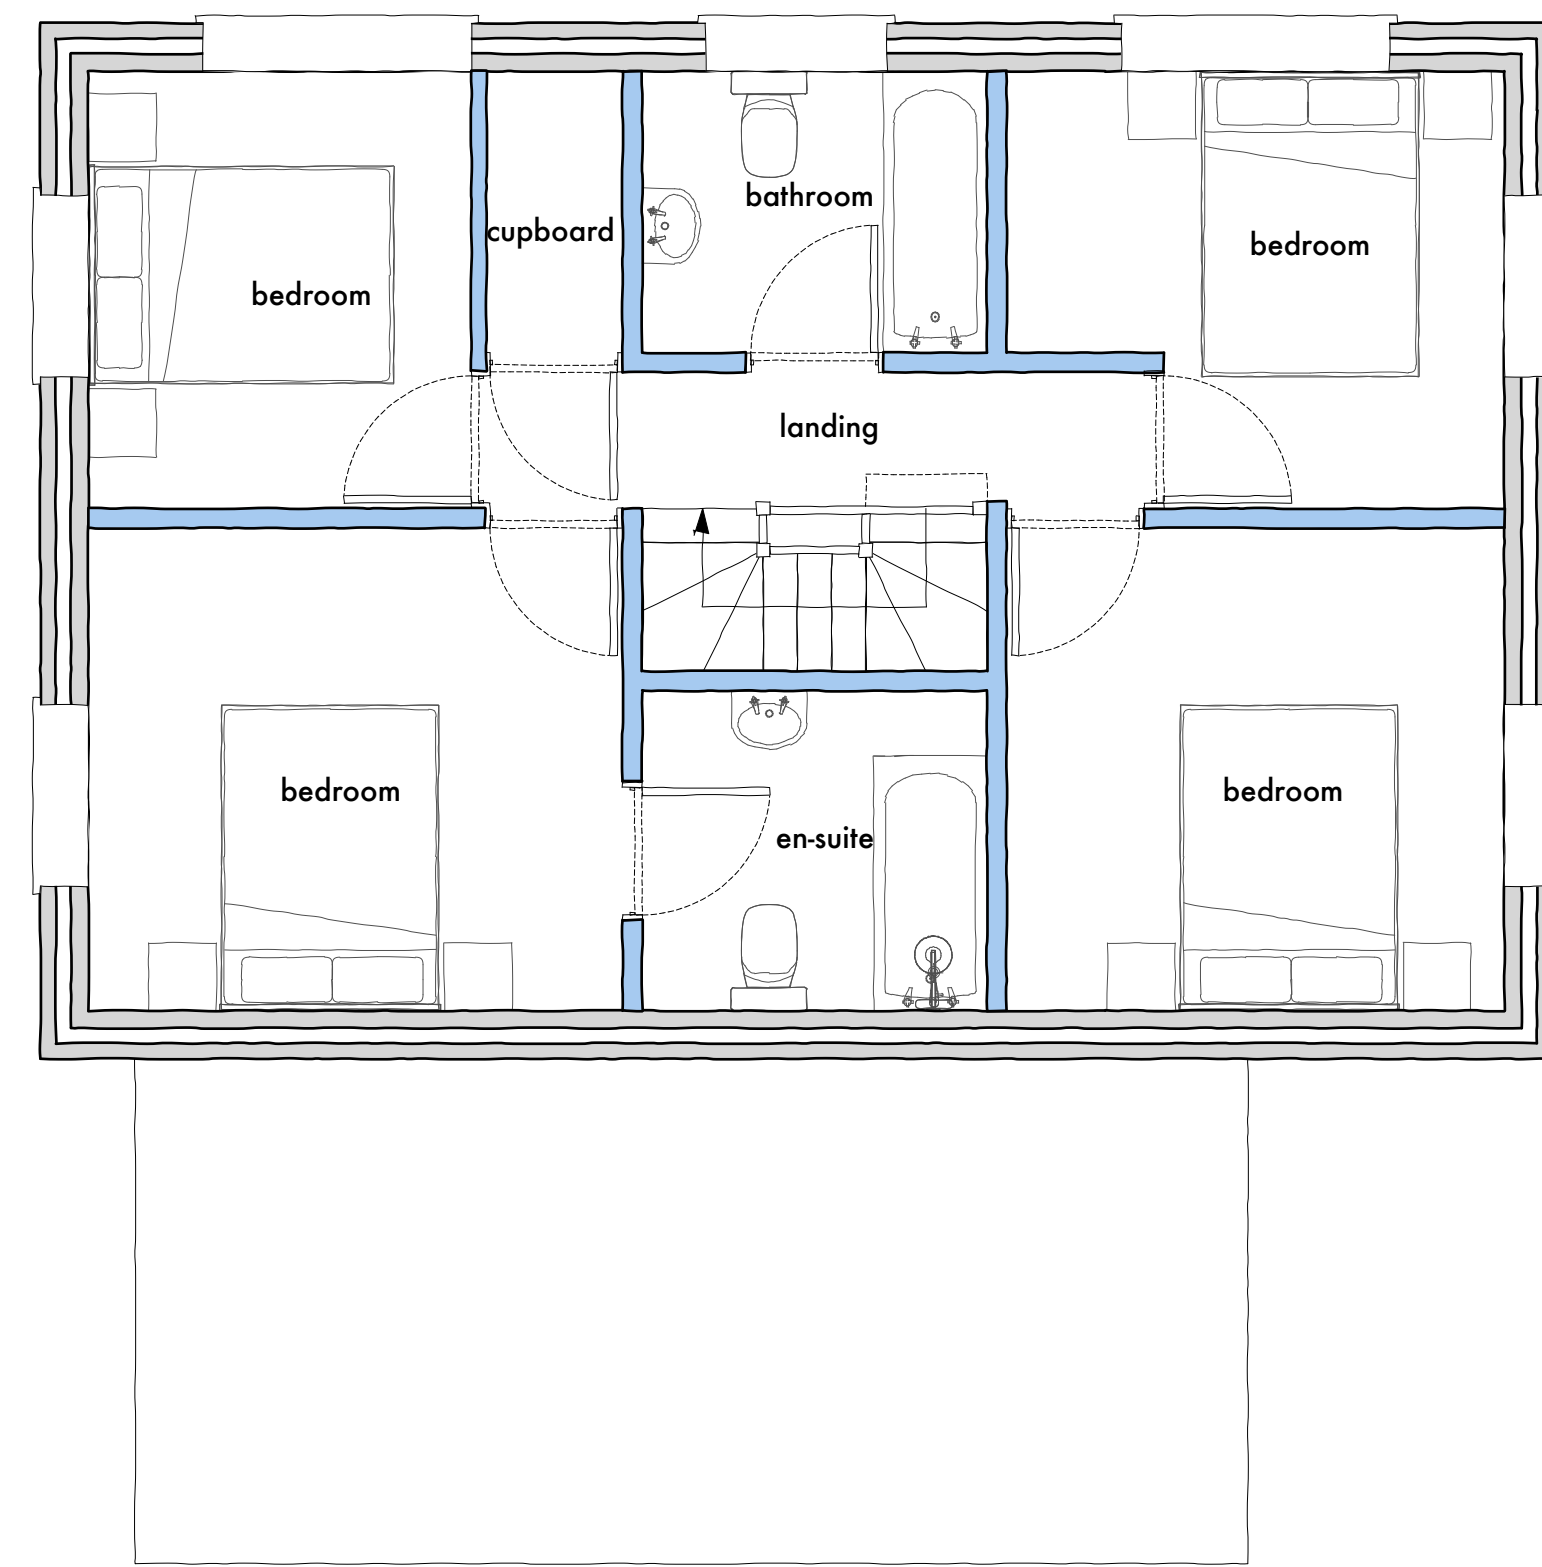
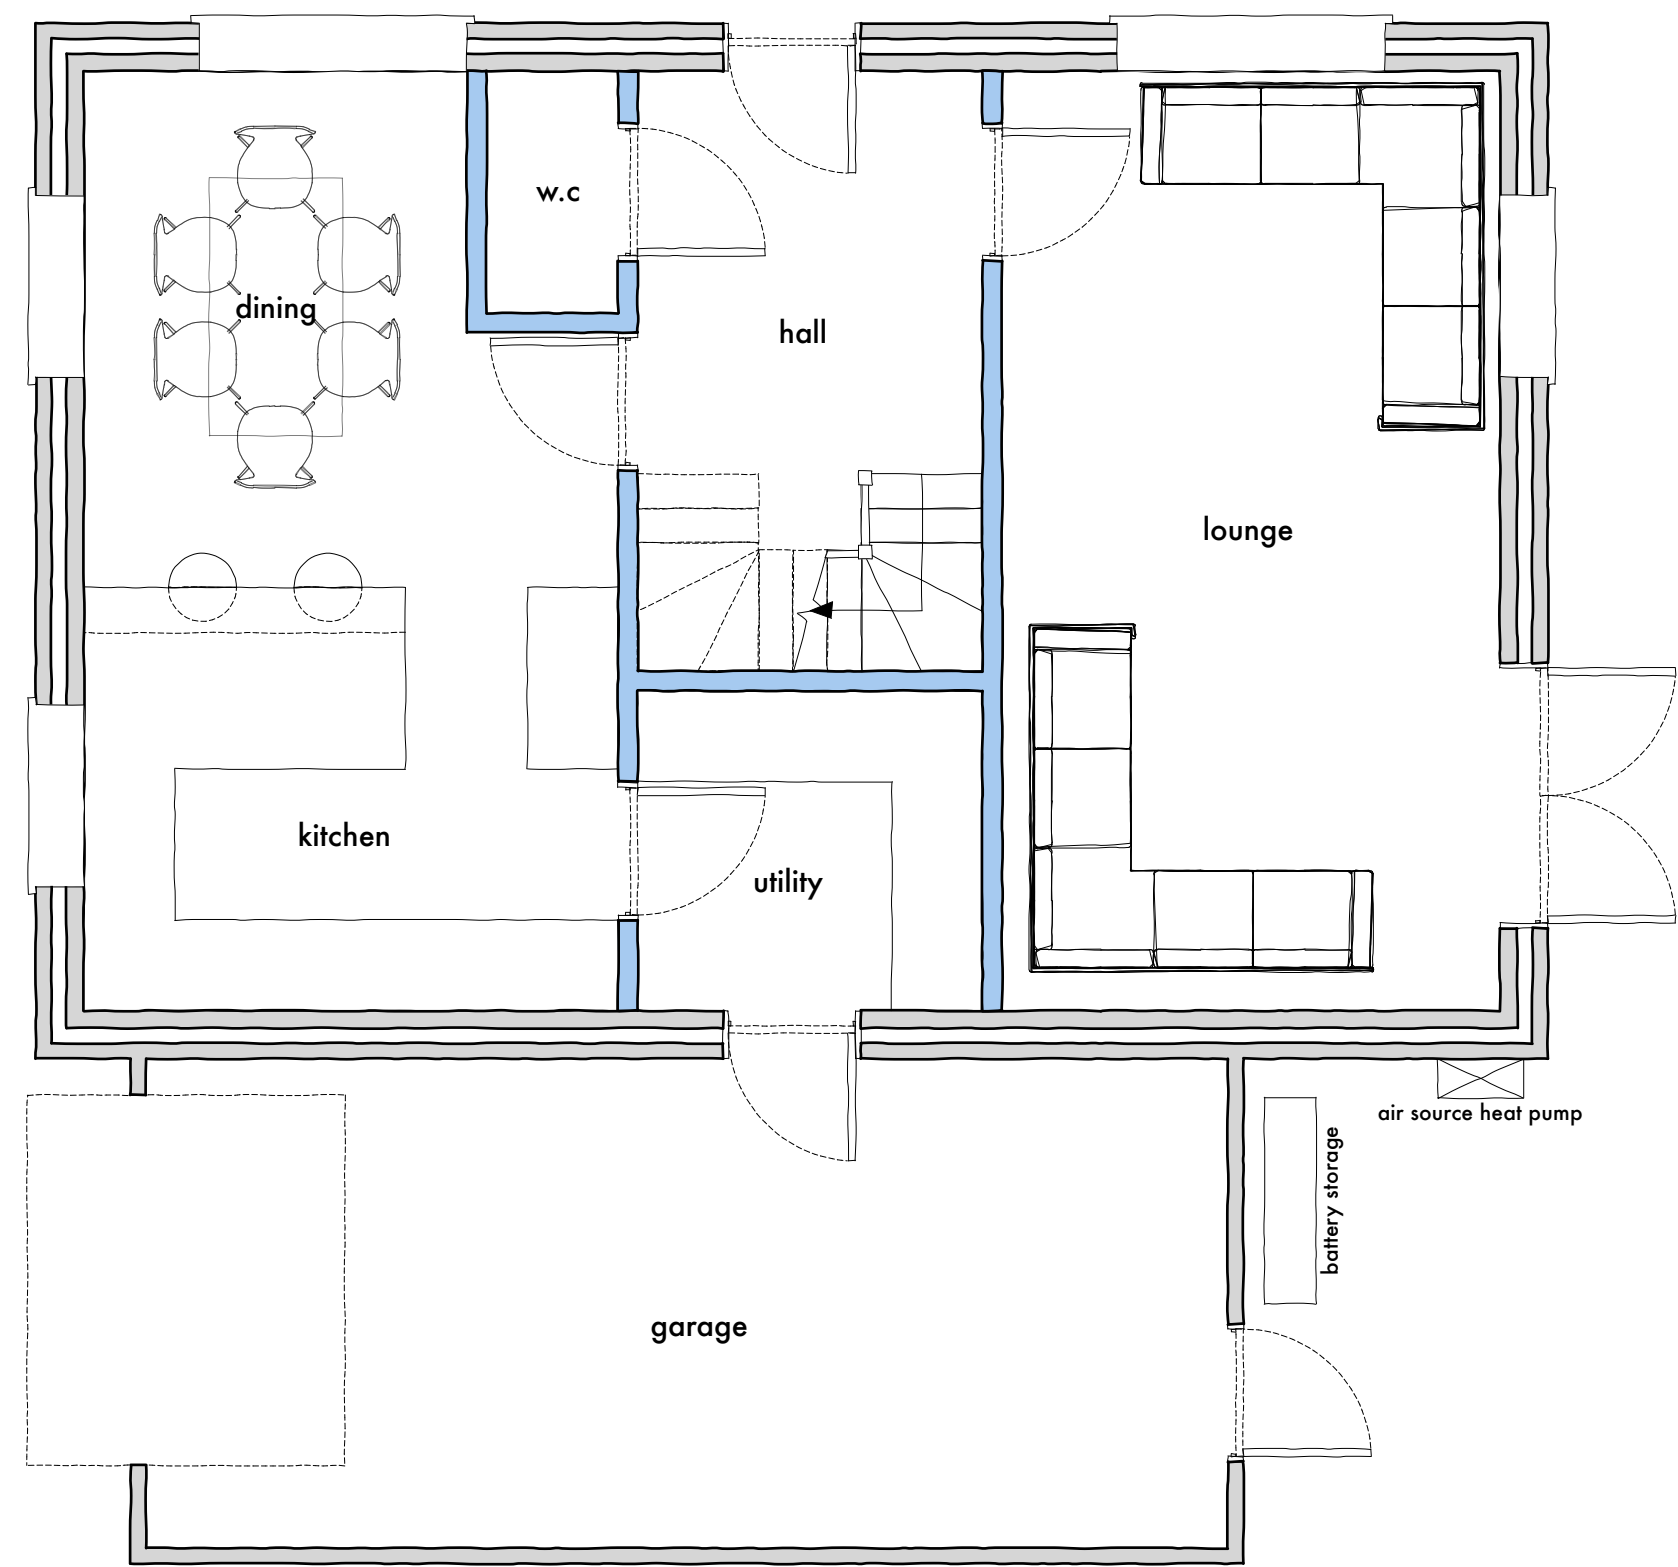
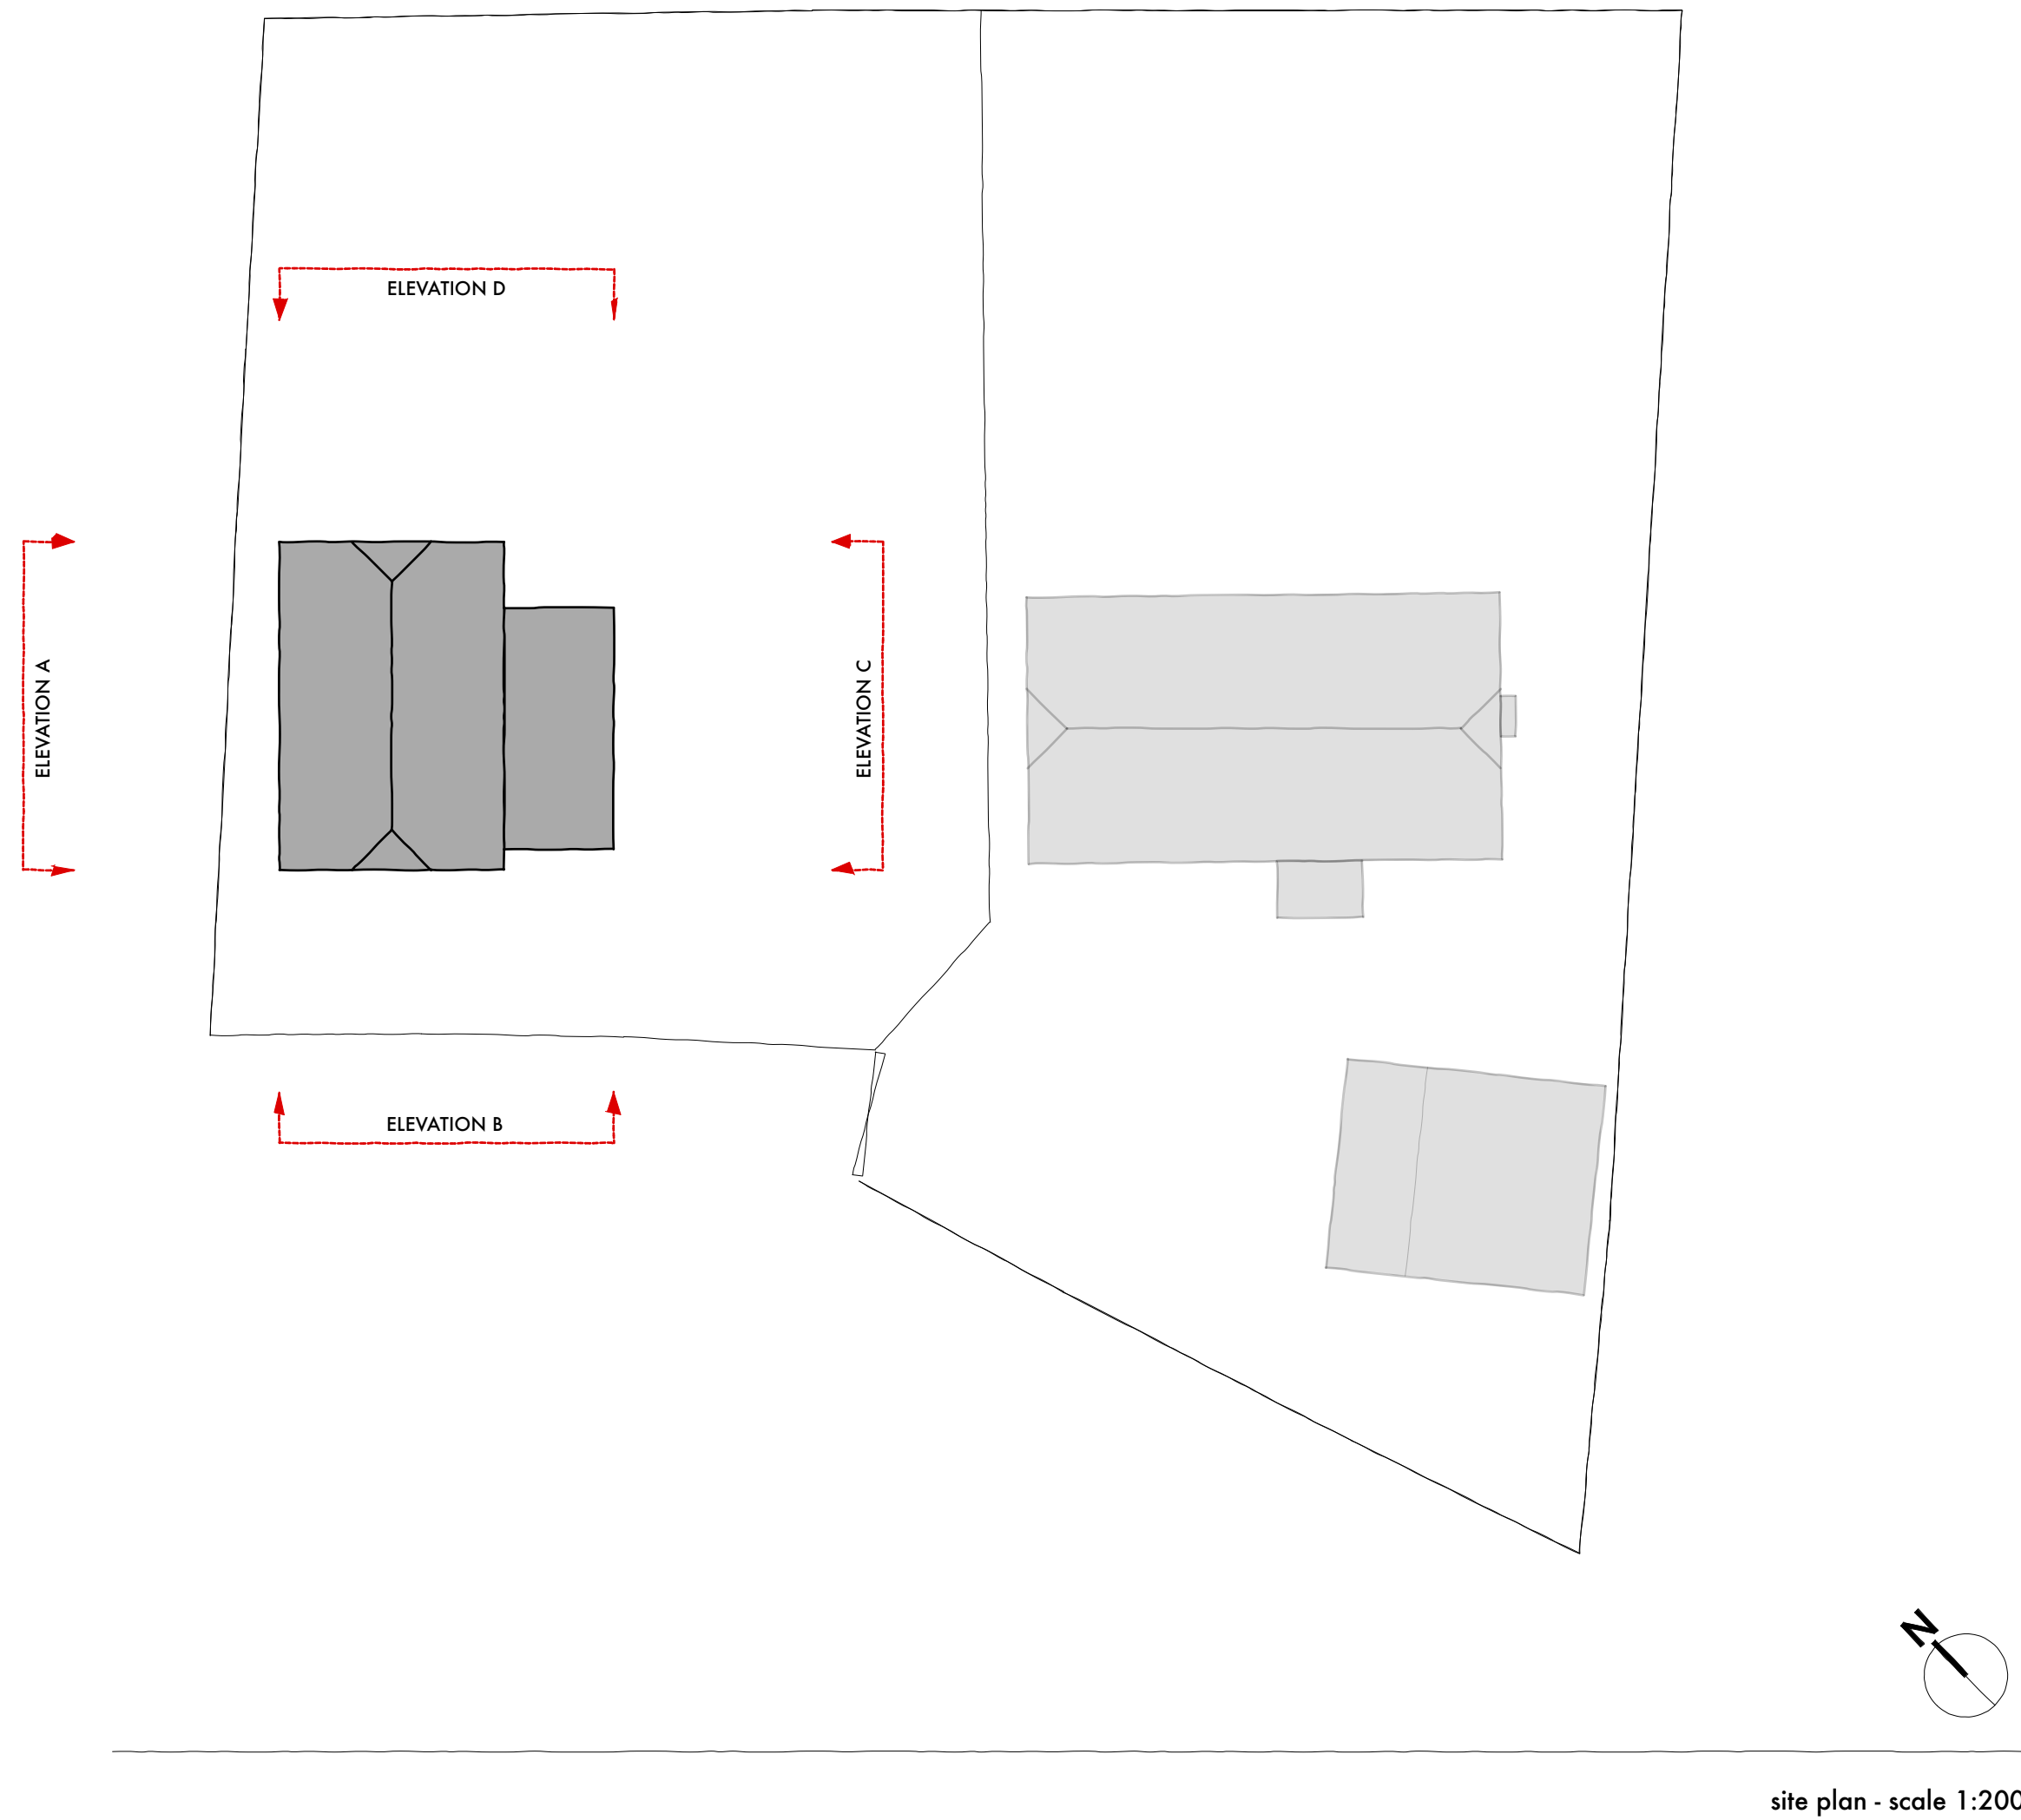


General Notes:
Do not scale from this drawing
Verify all dimensions and levels on site prior to construction
The contents of this drawing are RD DESIGNS & PARTNERS LTD
copyright and shall not be copied or re-used without permission

RD DESIGNS
E: info@rd-designs.co.uk
T: 01525 659057
www.rd-designs.co.uk

Project: **Homefield Lane
Langley**

Drawing: **Proposed Layouts
Plot B**

Project No: 1405	Drawing No: P-002	Scale: 1:50, 1:100 & 1:200 @ A1
----------------------------	-----------------------------	---

Date: **February 2025**