


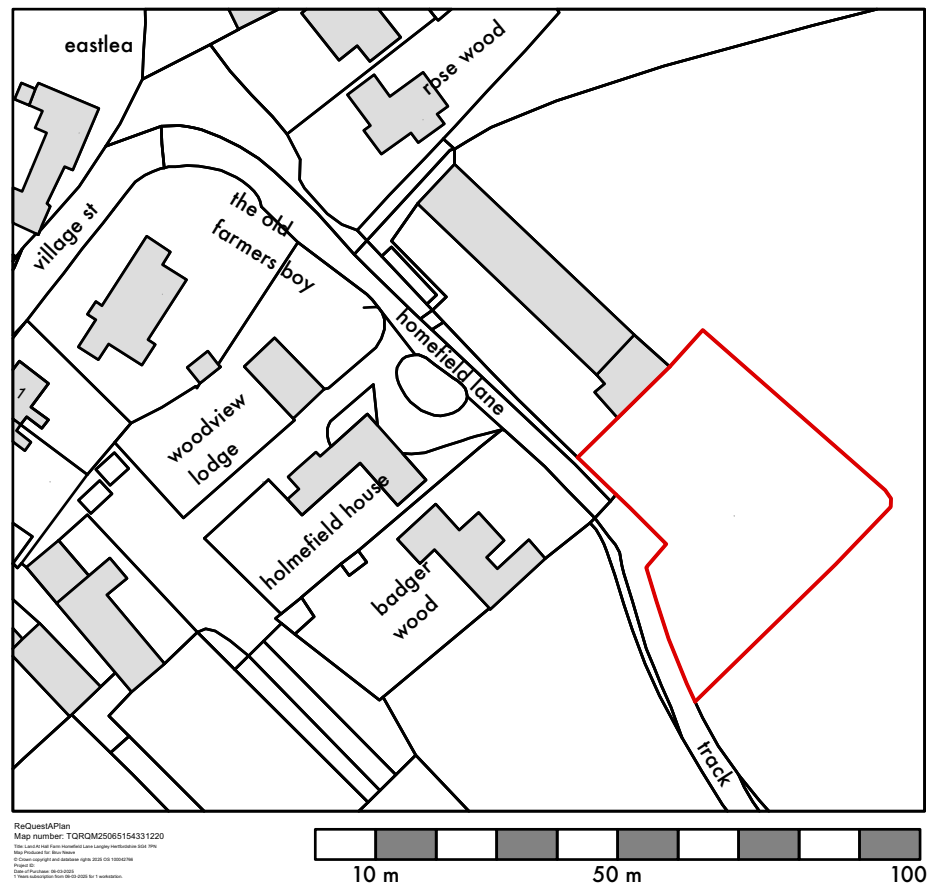


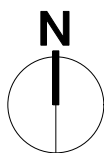

location plan - scale 1:1250

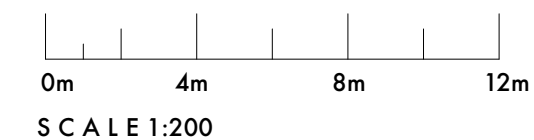

block plan - scale 1:200

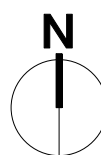

General Notes:
Do not scale from this drawing
Verify all dimensions and levels on site prior to construction
The contents of this drawing are RD DESIGNS & PARTNERS LTD copyright and shall not be copied or re-used without permission



RD DESIGNS
E: info@rd-designs.co.uk
T: 01525 659057
www.rd-designs.co.uk

Project: Homefield Lane Langley		
Drawing: Block & Location Plans		
Project No: 1405	Drawing No: P-005	Scale: 1250 & 1:200 @ A1
Date: February 2025		