
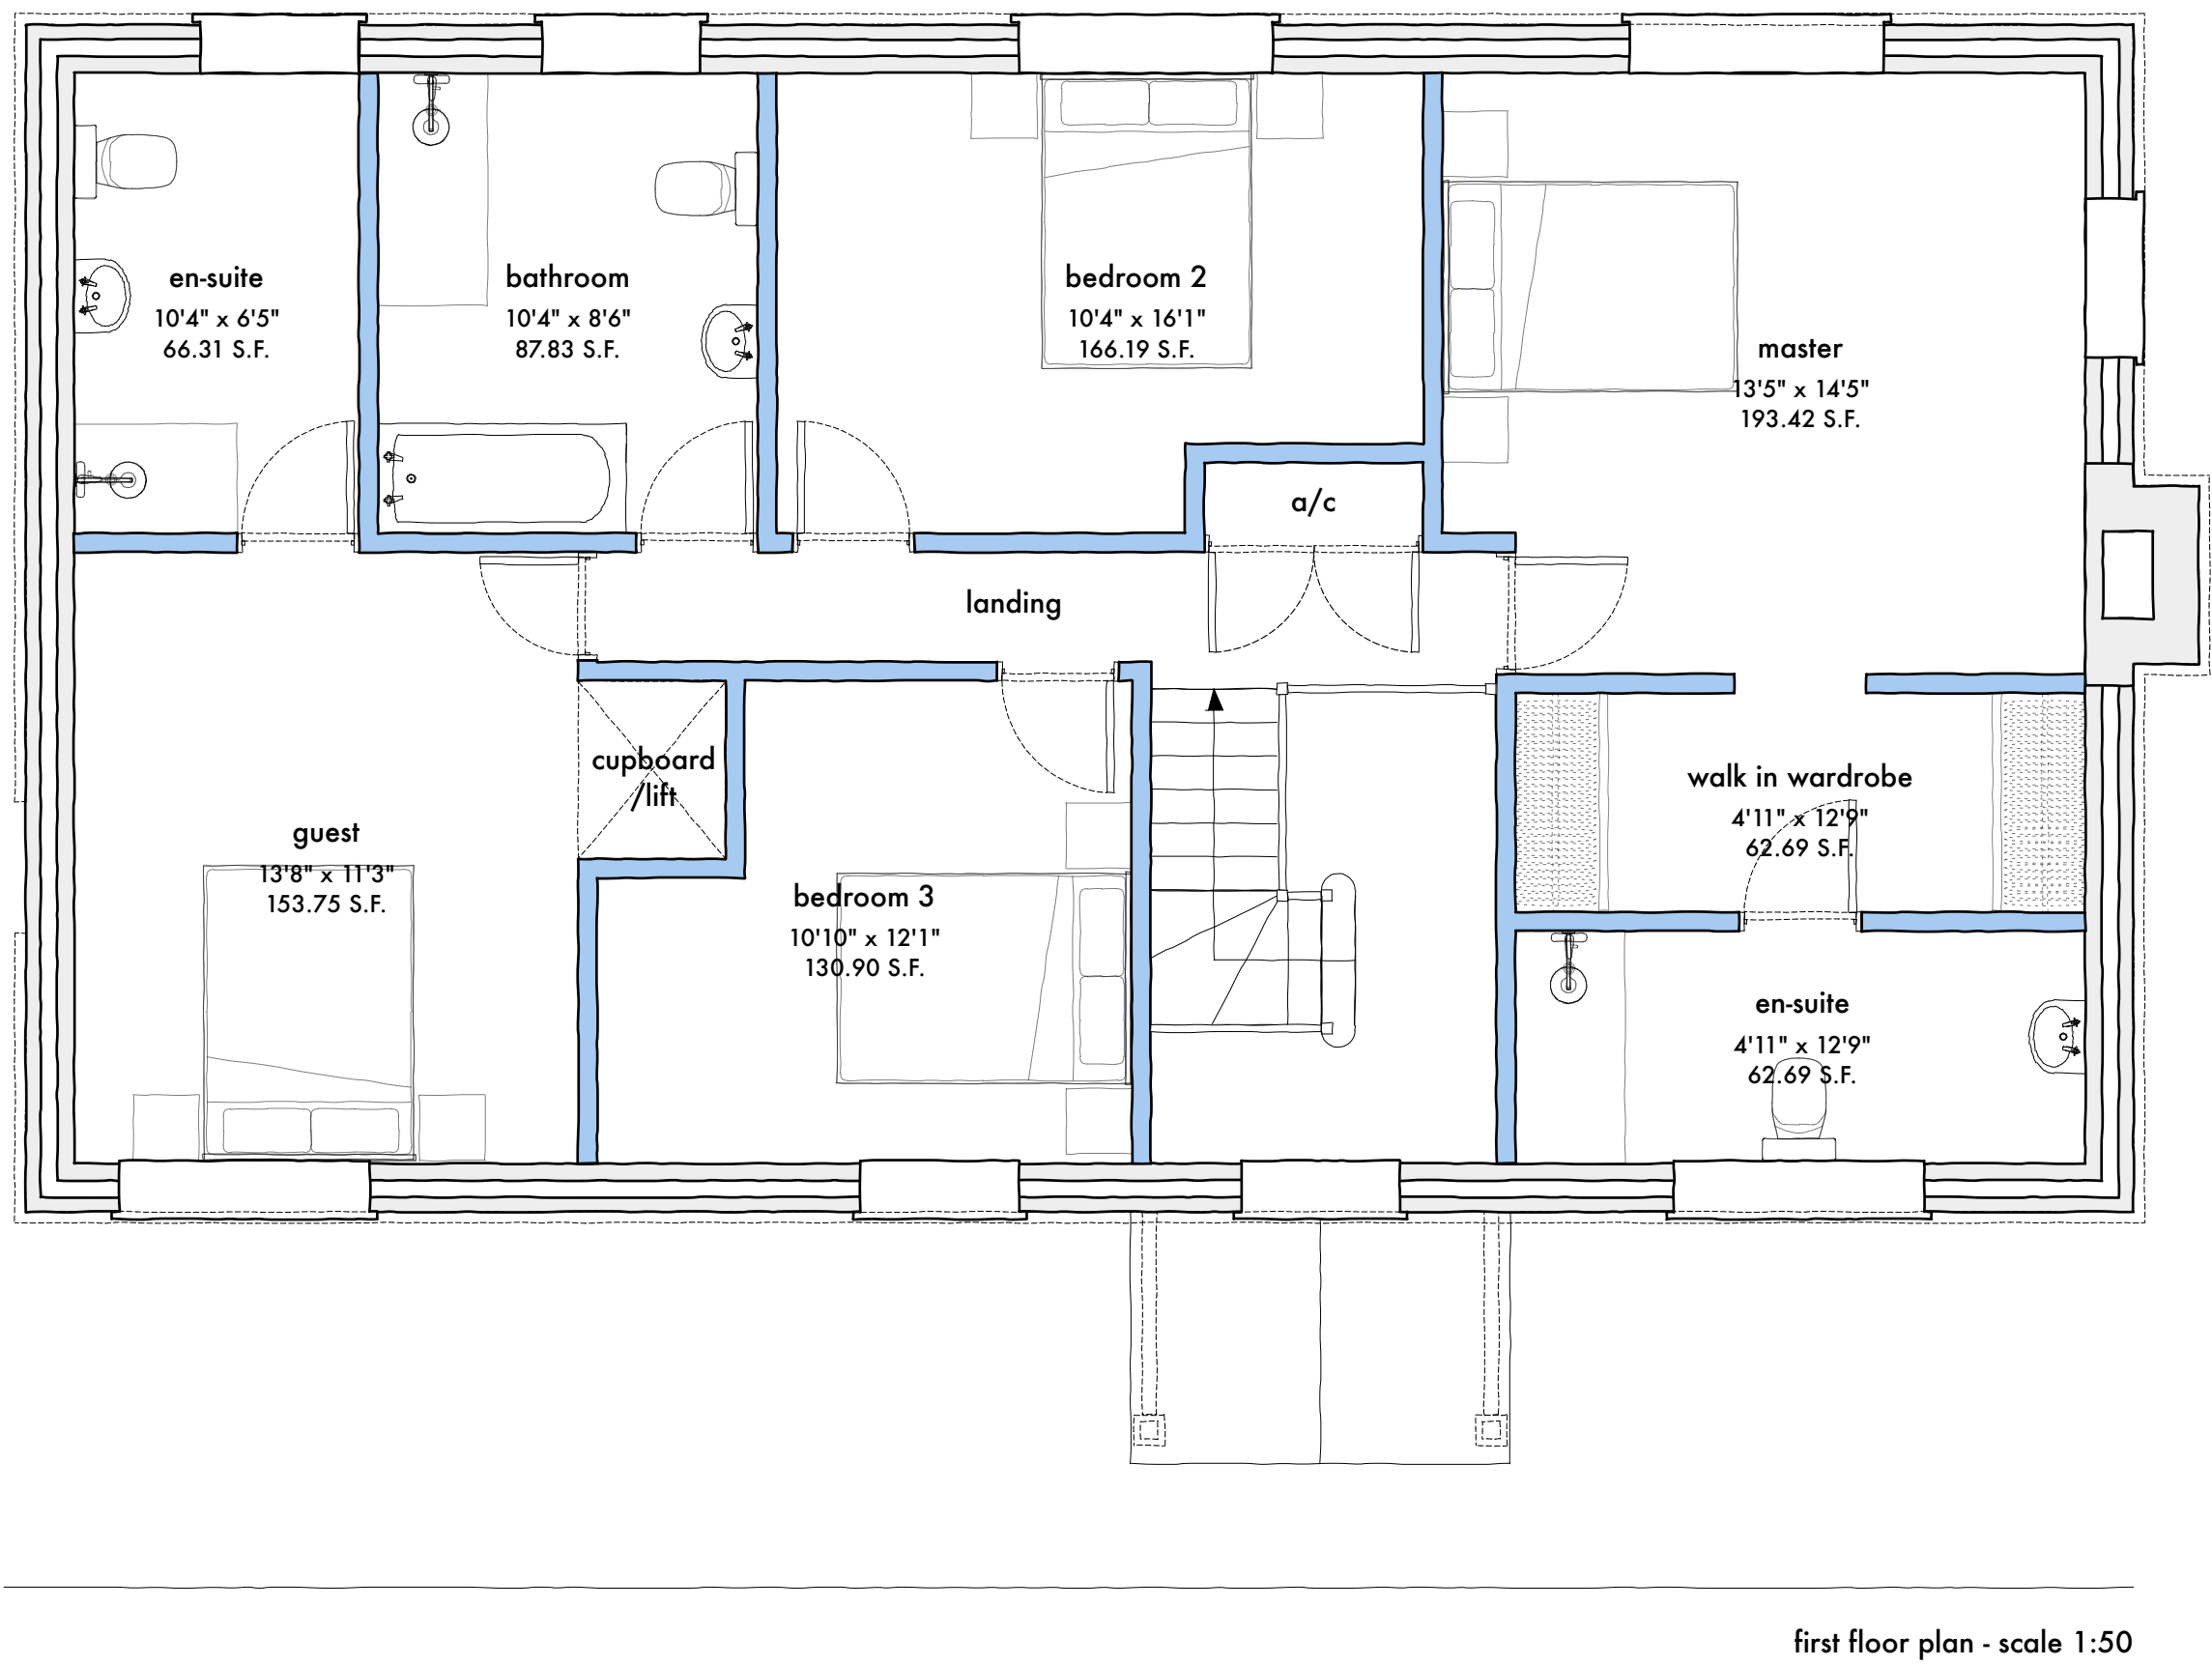
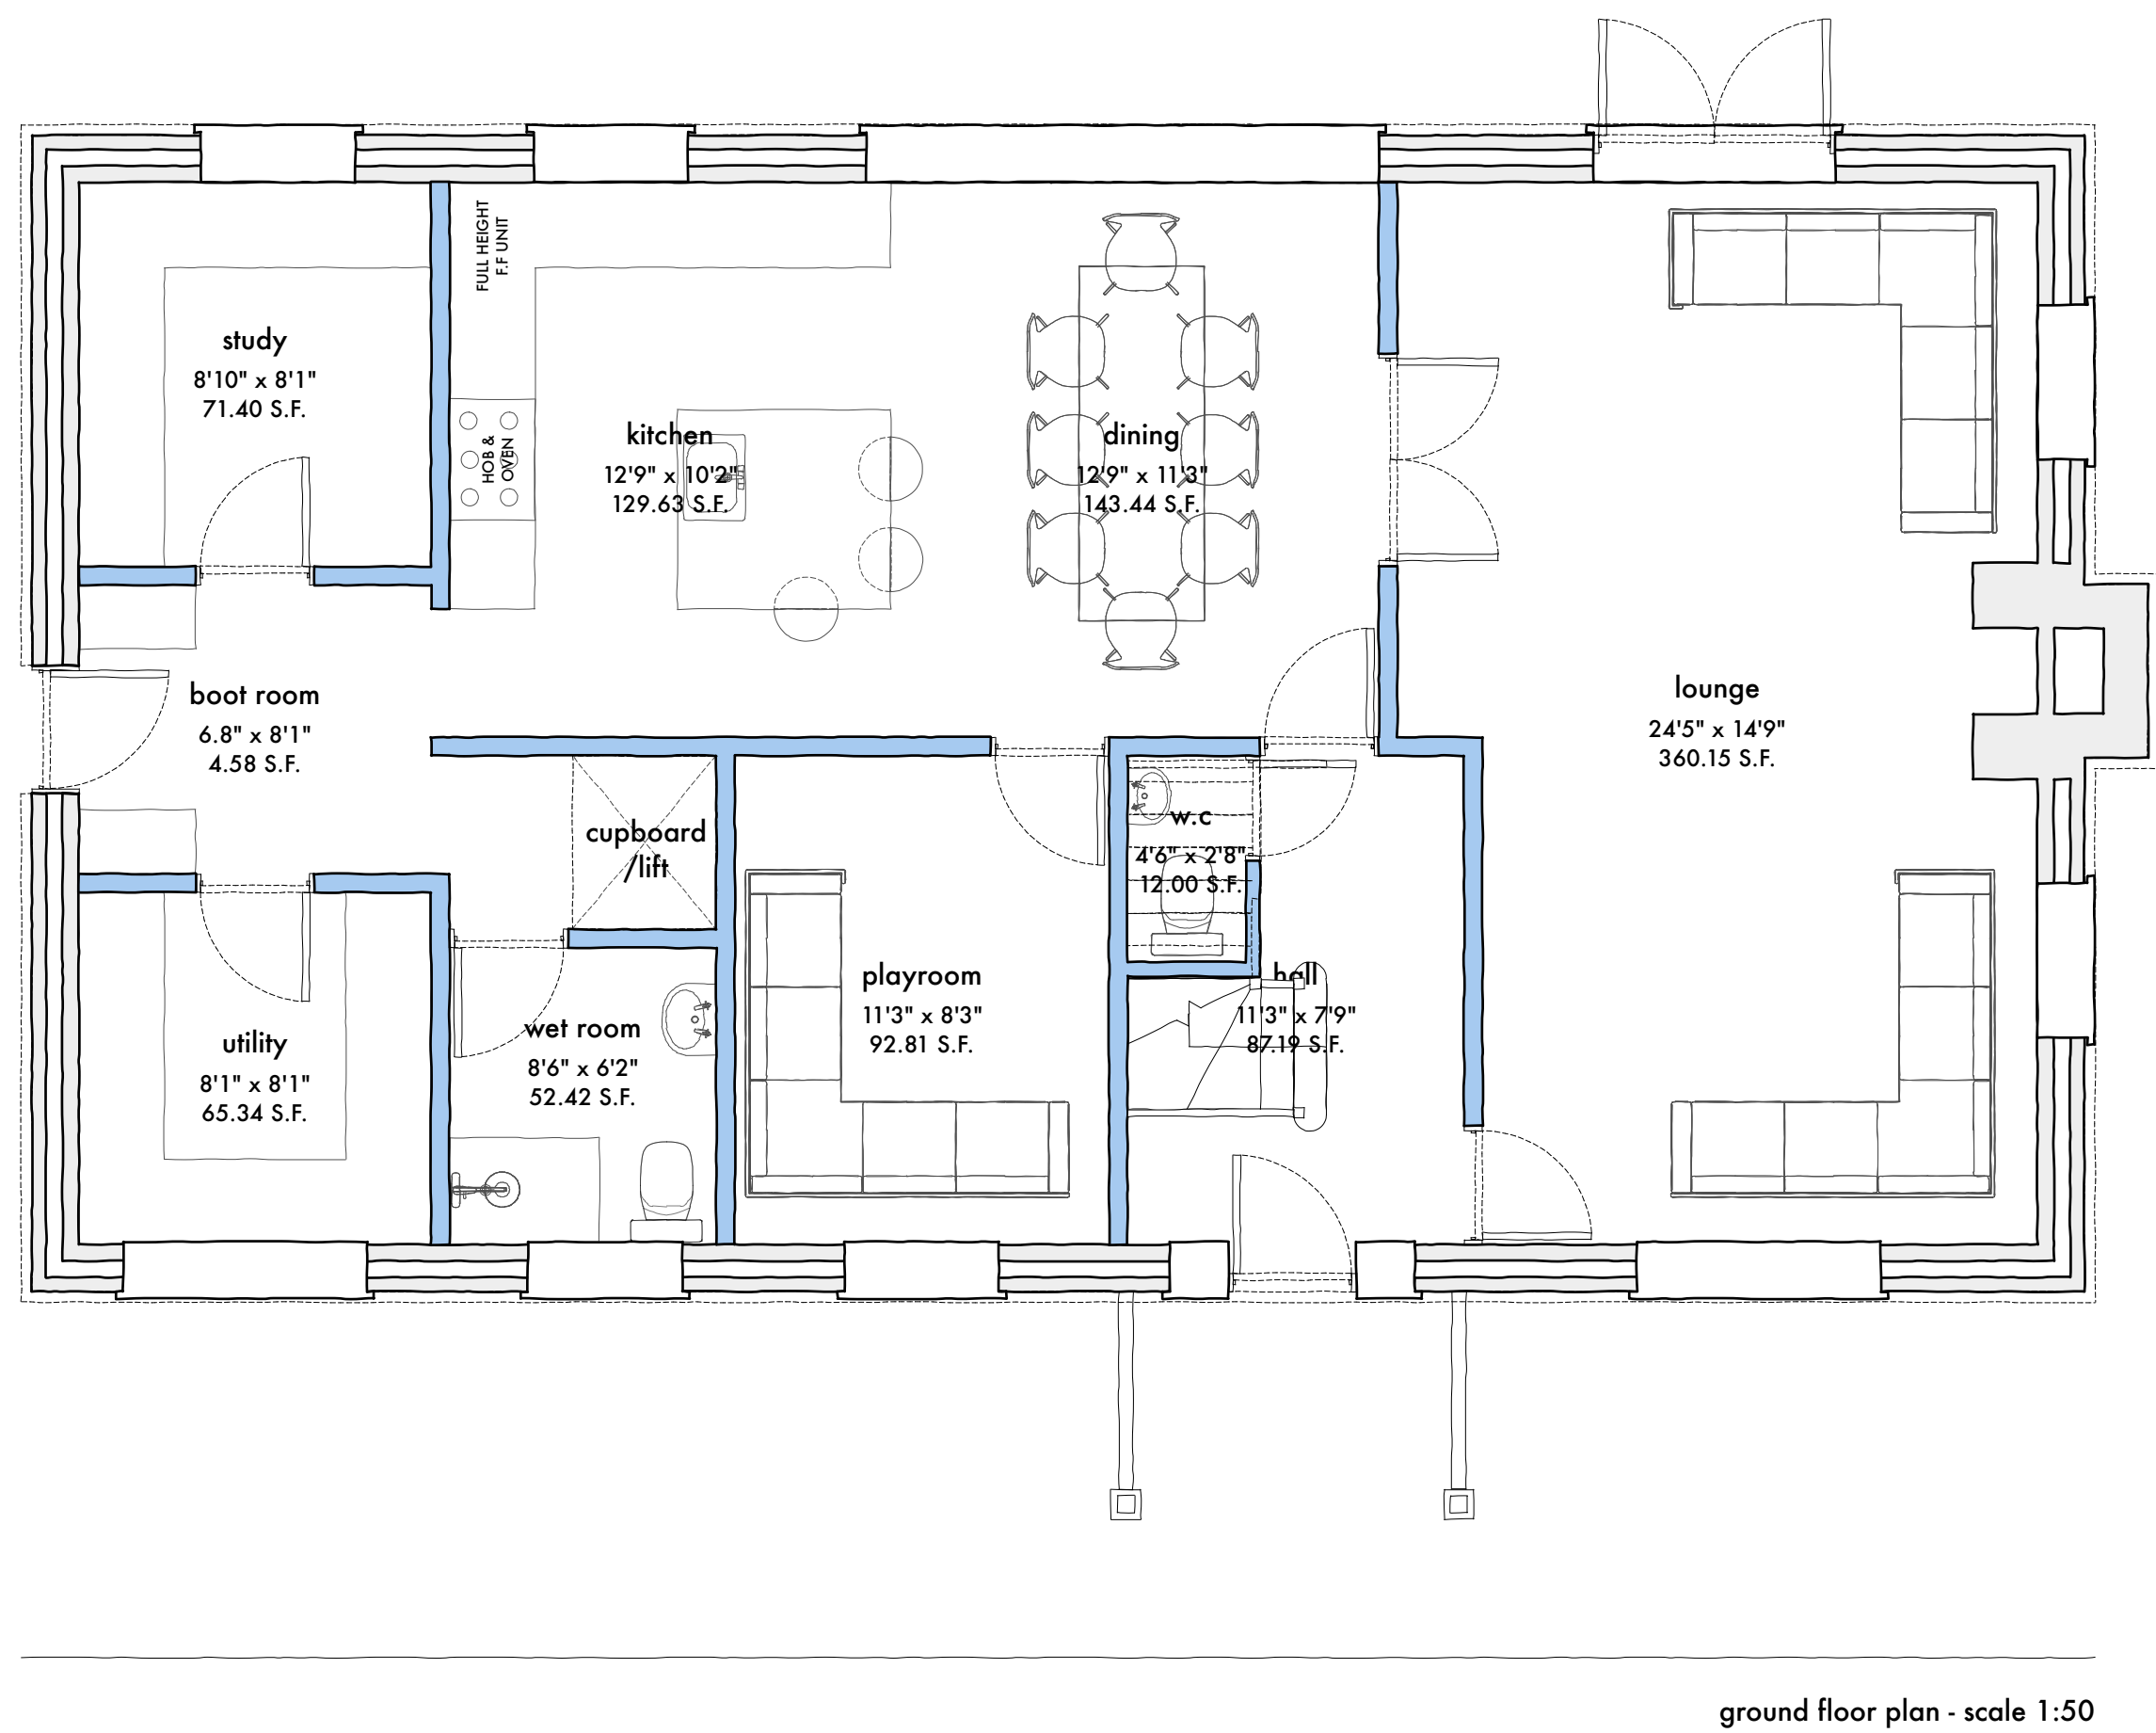


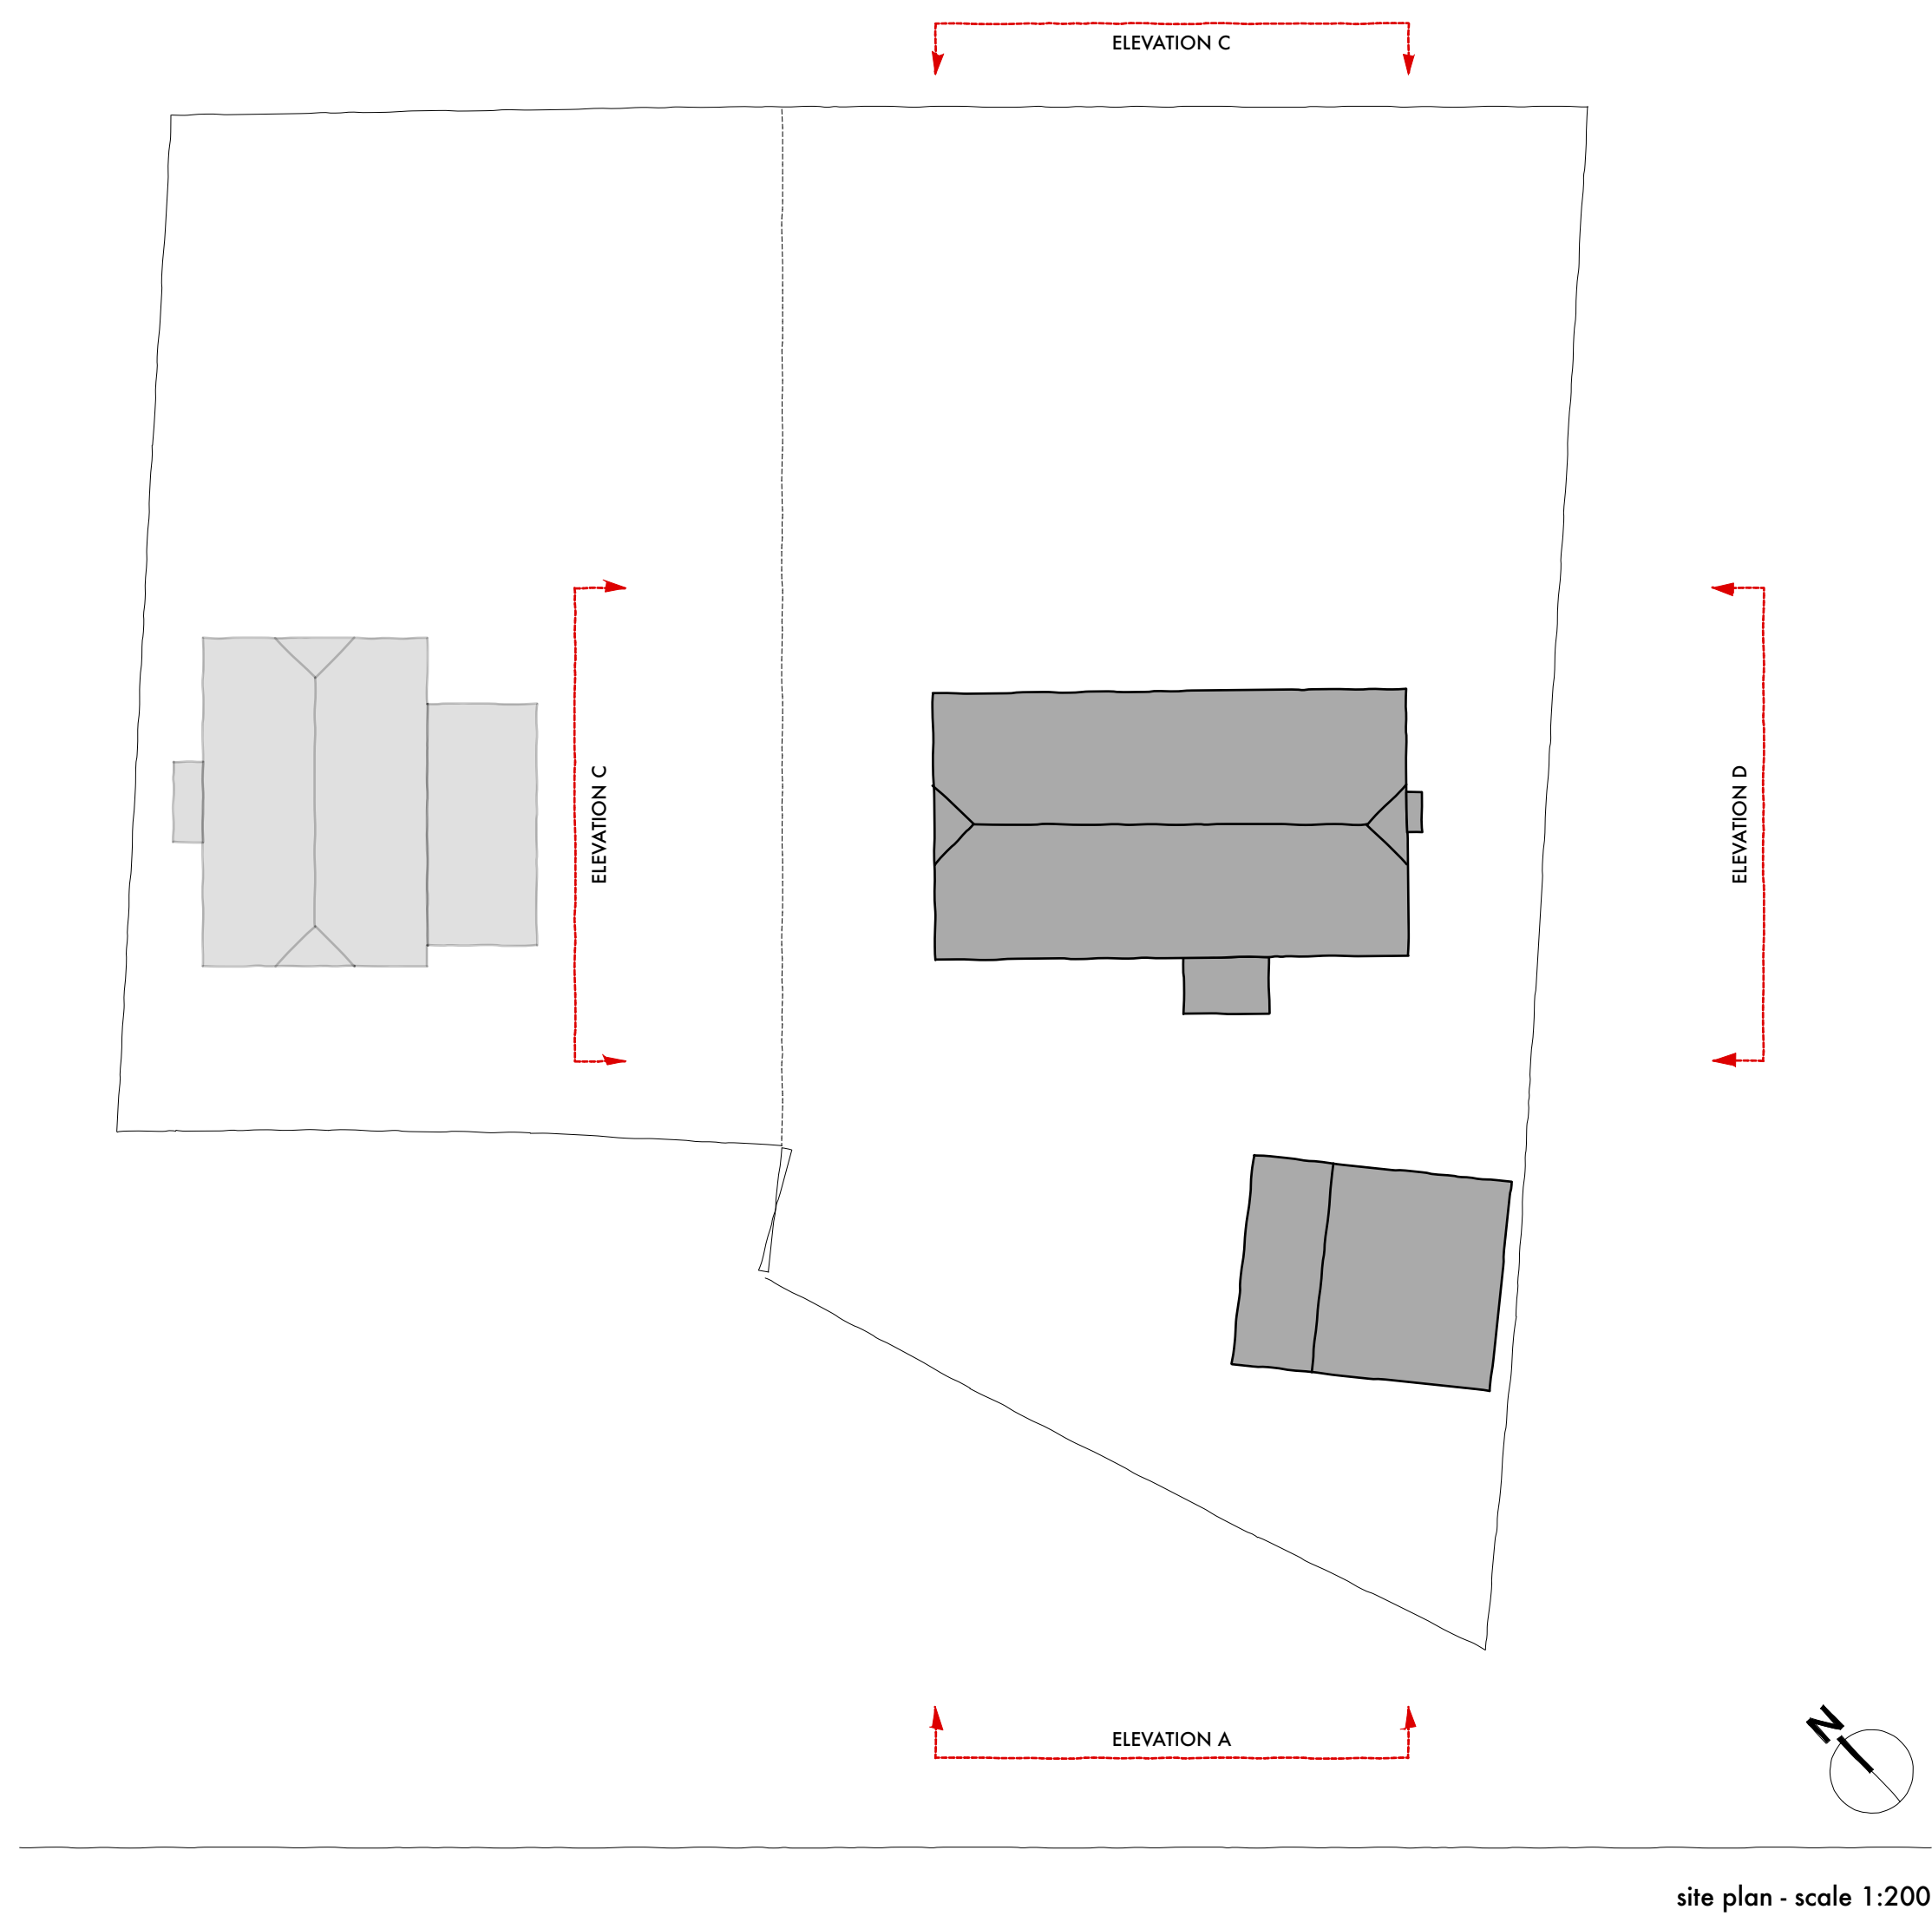

0m 4m 8m 12m
SCALE 1:200

0m 2m 4m 6m
SCALE 1:100

0m 1m 2m 3m
SCALE 1:50

General Notes:
Do not scale from this drawing
Verify all dimensions and levels on site prior to construction
The contents of this drawing are RD DESIGNS & PARTNERS LTD copyright and shall not be copied or re-used without permission

RD DESIGNS
E: info@rd-designs.co.uk
T: 01525 659057
www.rd-designs.co.uk

Project: Homefield Lane Langley		
Drawing: Proposed Layouts PLOT A		
Project No: 1405	Drawing No: P-001	Scale: 1:50, 1:100 & 1:200 @ A1
Date: February 2025		