





SITE LOCATION
(Scale 1:50000)


Reproduced by permission of Ordnance Survey on behalf of the Controller of His Majesty's Stationery Office
All rights reserved. © Crown Copyright licence no. 10036358



SITE PHOTOGRAPH

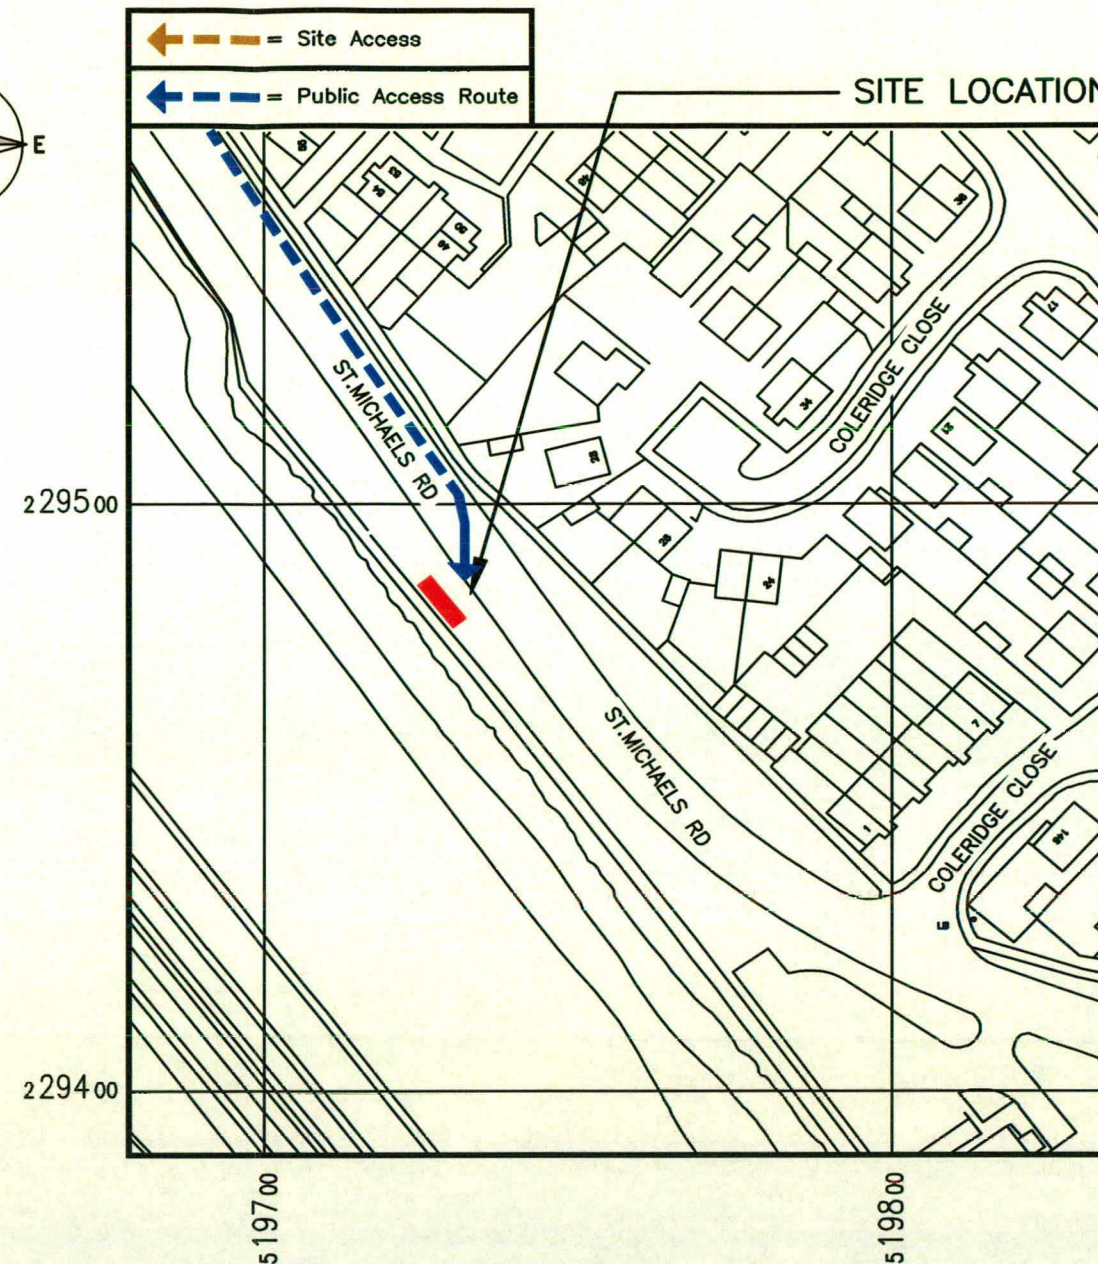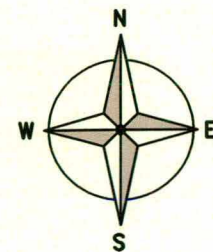

DETAILED SITE LOCATION
(Scale 1:1250)

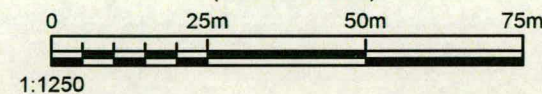

Reproduced by permission of Ordnance Survey on behalf of the Controller of His Majesty's Stationery Office
All rights reserved. © Crown Copyright licence no. 10036358

W3W SITE: LISTED.ABOVE.WEEDY

ALL DIMENSIONS ARE IN mm UNLESS NOTED OTHERWISE

N.G.R E:519730 N: 229490

DIRECTIONS TO SITE:
EXIT A1(M) J9 ONTO LETCHWORTH
GATE/A505 TOWARD LETCHWORTH. TURN
LEFT ONTO BALDOCK LN. CONTINUE ONTO
WILLIAN RD. TURN LEFT ONTO CAMBRIDGE
RD/A505. AT ROUNDABOUT TAKE 1ST EXIT
ONTO ST MICHAELS RD. DESTINATION WILL
BE ON RIGHT HAND SIDE.

NOTES:

A	PLANNING ISSUE	GL	SB	03.02.26
REV	MODIFICATION	BY	CH	DATE



Unit E, Madison Place, Northampton Road,
Manchester, M40 5AG
Tel: 0161 785 4500
Fax: 0161 785 4501
Web: www.clarke-telecom.com



Cell Name	Opt.
St MICHAELS ROAD	A

Cell ID No		
CSID	VF	TEF
114935	36885	069347
Project No.	N/A	N/A
-	-	-

Site Address / Contact Details	
St MICHAELS ROAD HITCHIN HERTFORDSHIRE SG4 0QX	

Drawing Title: SITE LOCATION MAPS

Purpose of issue:	PLANNING	Dwg Rev:
Drawing Number:	100	A
Surveyed By:	GREENLIGHT	Original Sheet Size:
Drawn:	GL	A3
Date:	03.02.26	Checked:
		SB
		Date:
		03.02.26
		A