


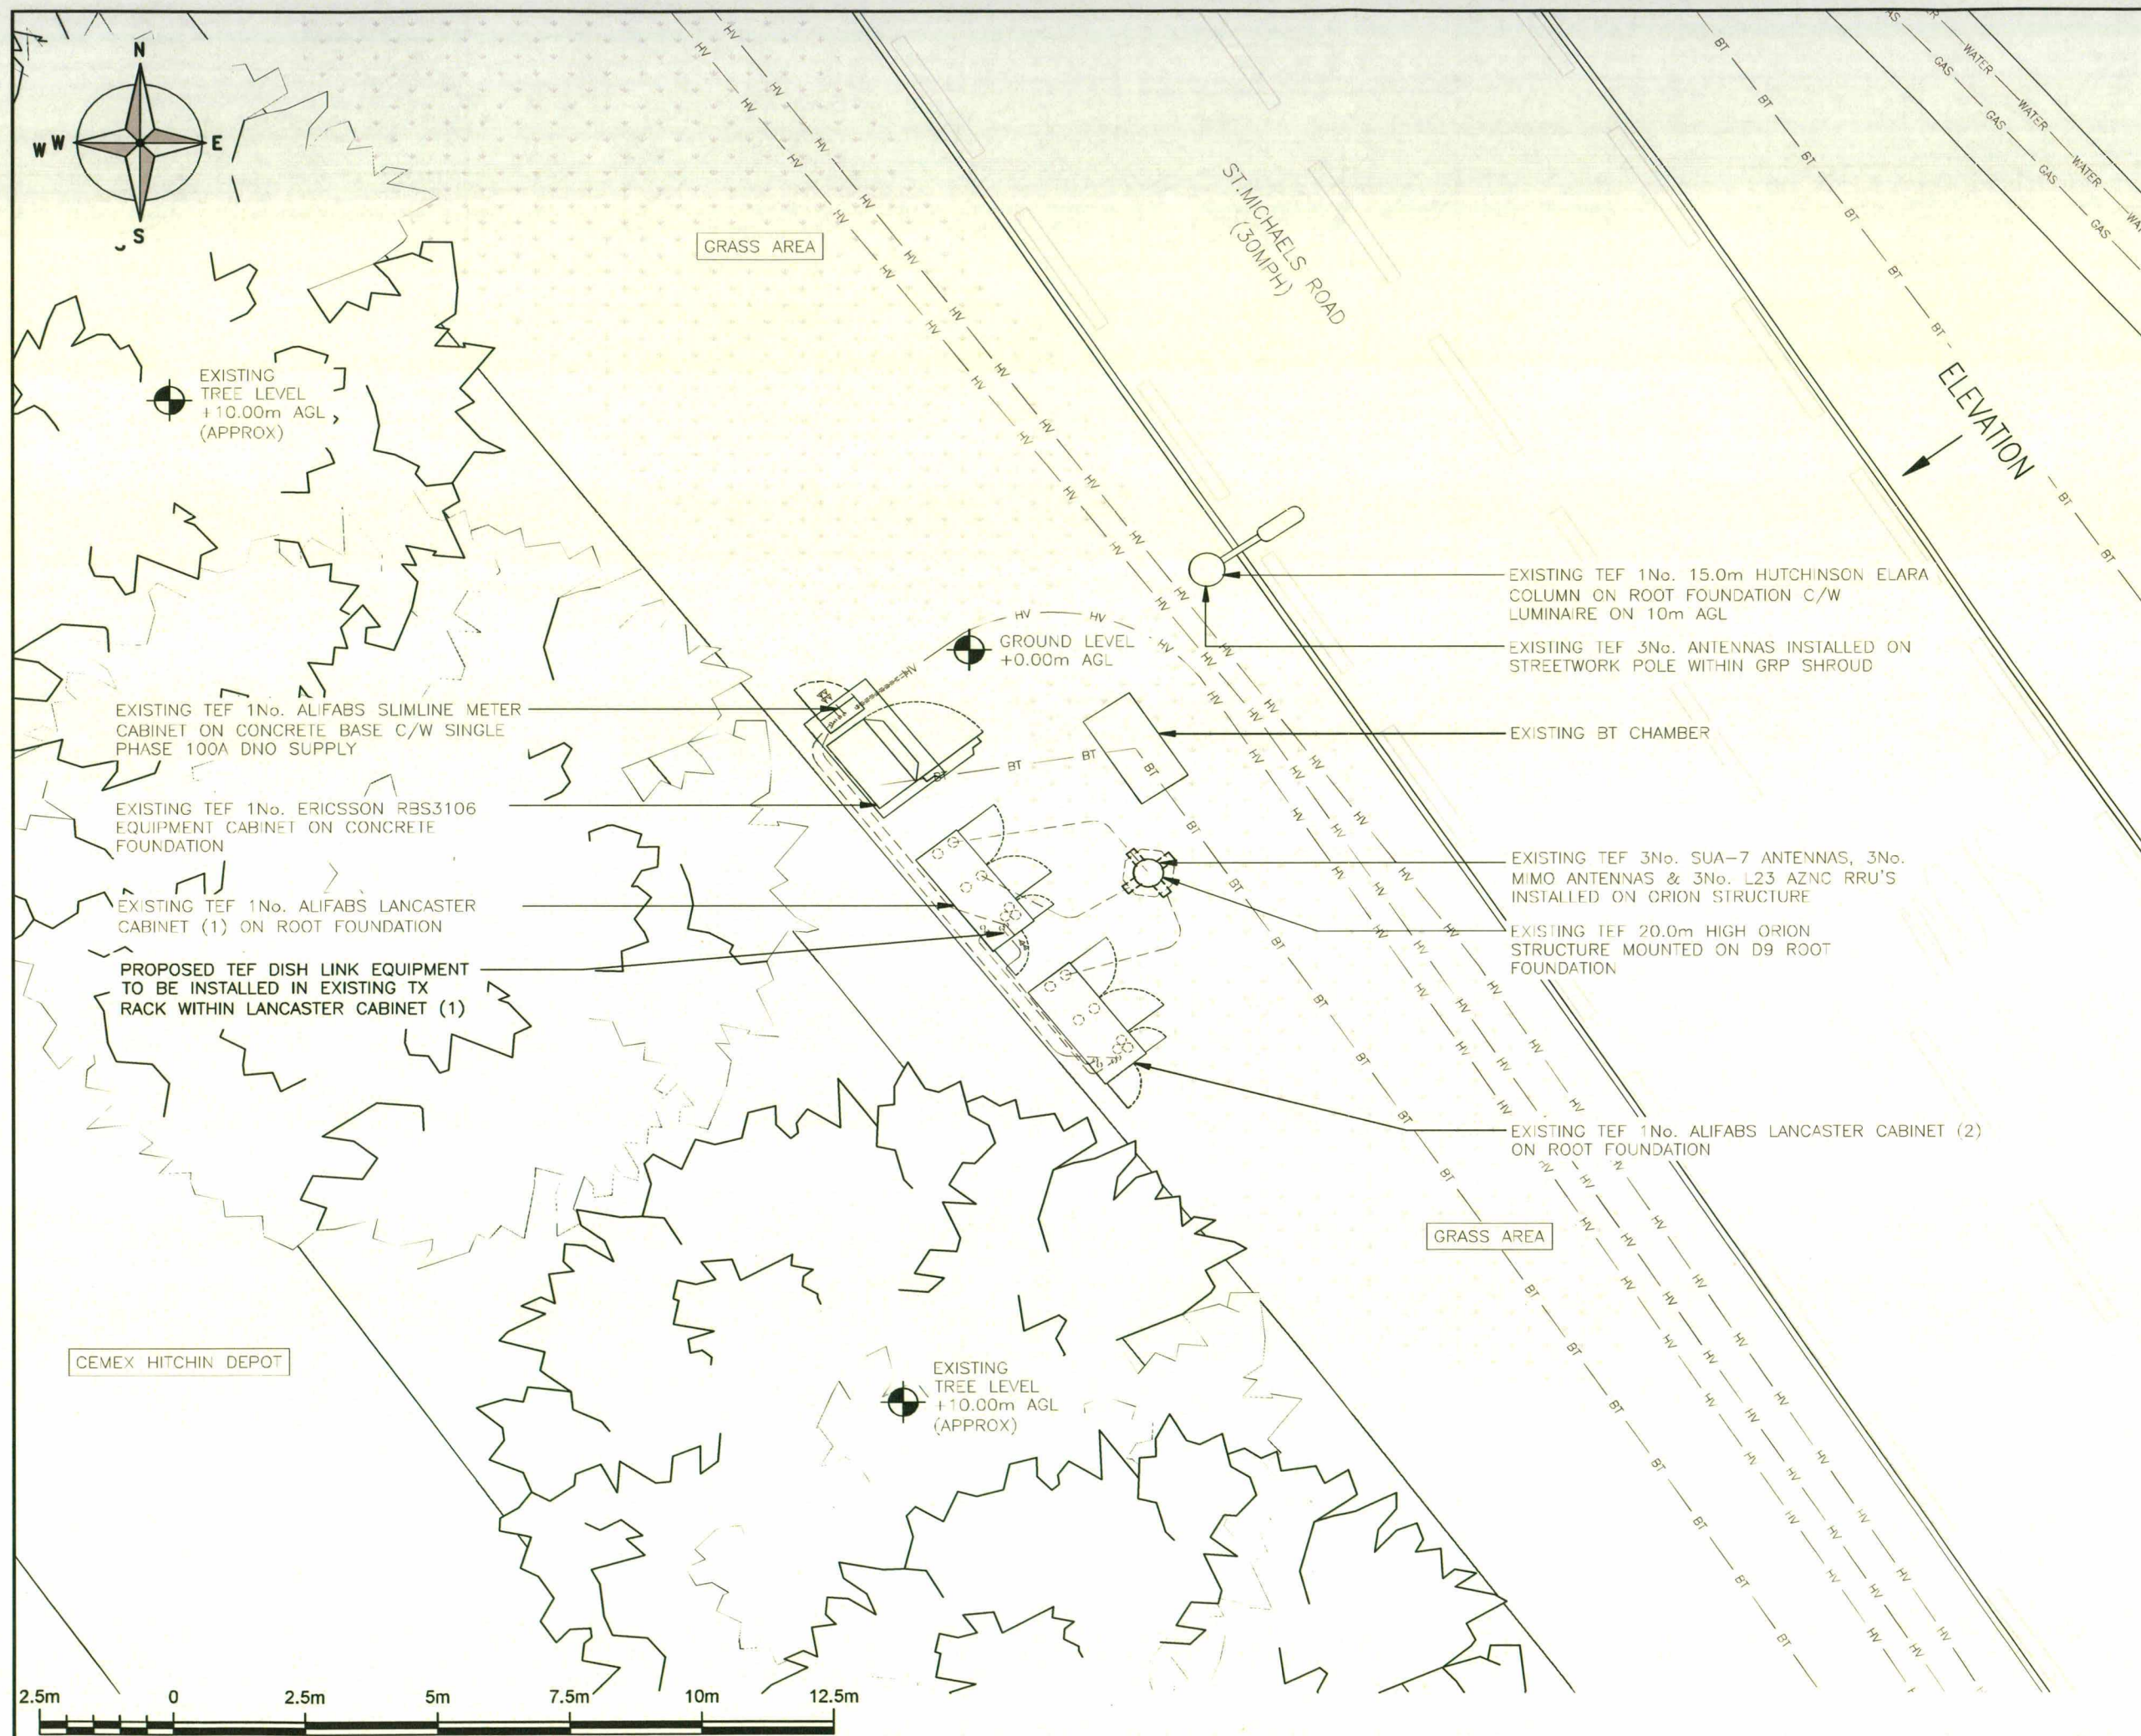

ALL DIMENSIONS ARE IN mm UNLESS NOTED OTHERWISE

NOTES:



Cell Name			Opt.
St MICHAELS ROAD			A
Cell ID No			
CSID	VF	TEF	
114935	36885	069347	
Project No.	N/A	N/A	
-	-	-	

St MICHAELS ROAD
HITCHIN
HERTFORDSHIRE
SG4 0QX

Purpose of issue:	PLANNING
-------------------	----------

Drawing Number: 201

Surveyed By: GREENLIGHT		Original Sheet Size: A3		Pack Issue:
Drawn: GL	Date: 03.02.26	Checked: SB	Date: 03.02.26	A

SDNT0005 Version 3.3