


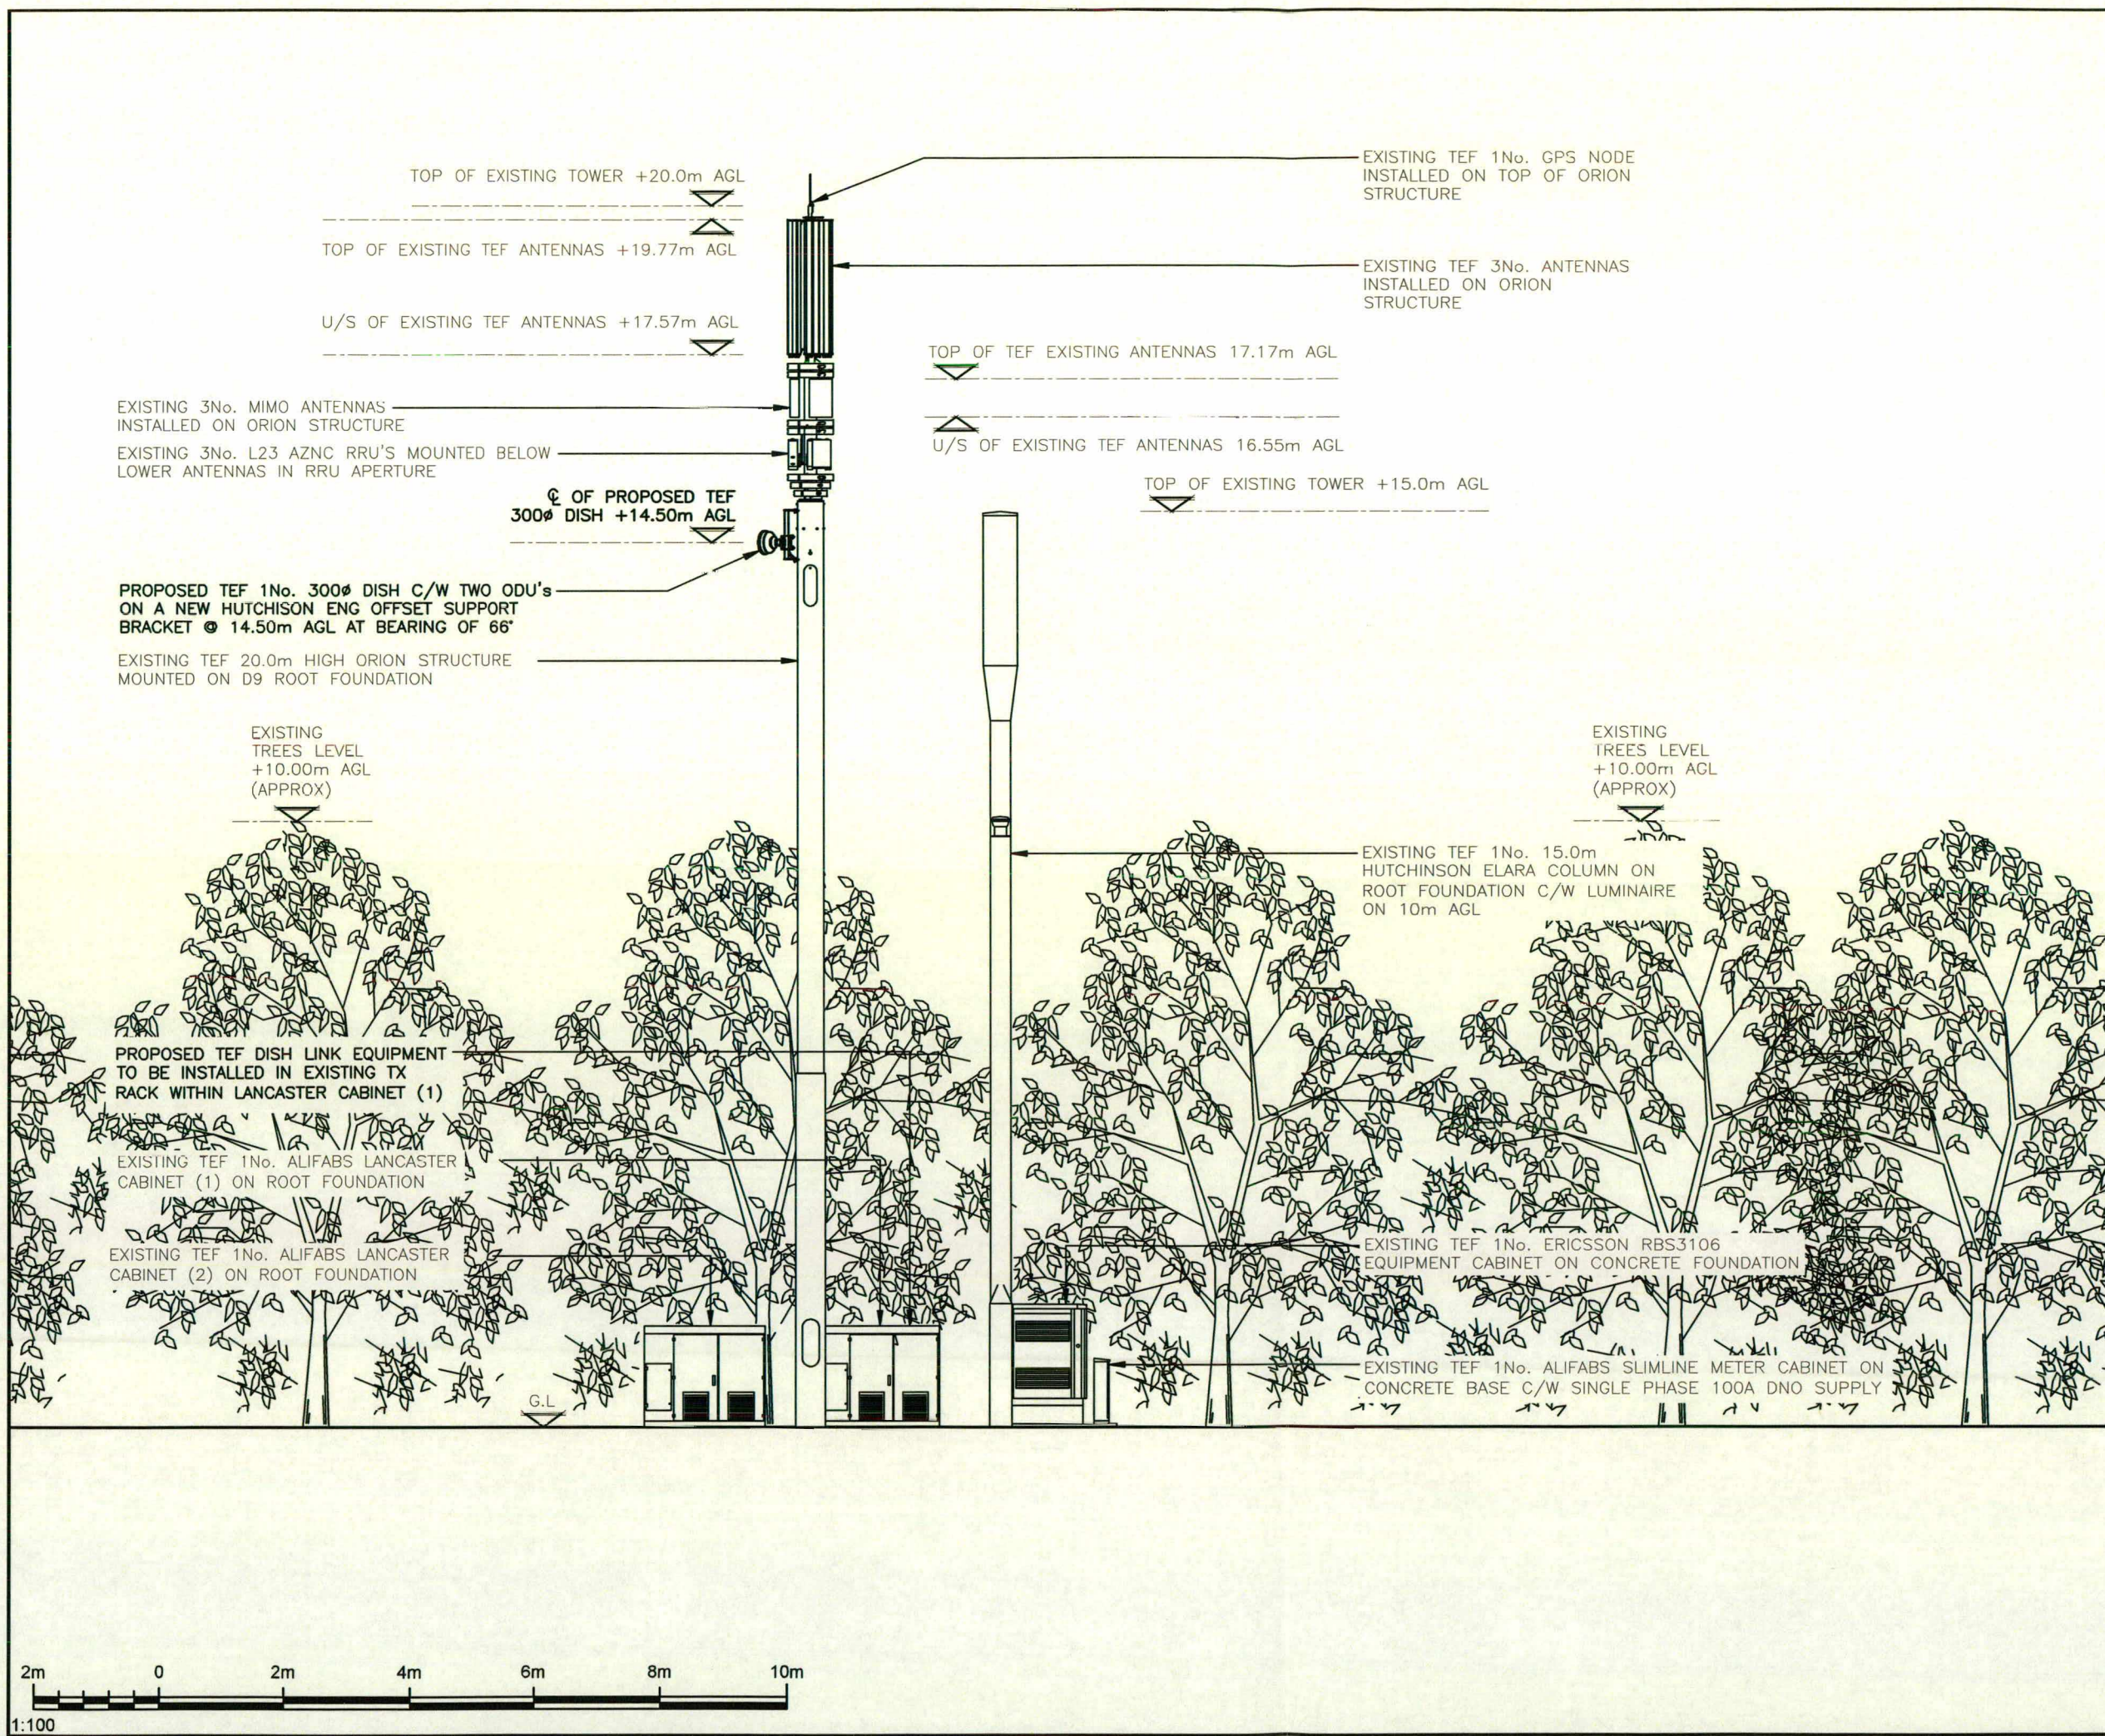

ALL DIMENSIONS ARE IN mm UNLESS NOTED OTHERWISE

N.G.R E:519730 N: 229490

NOTES:

REV	DESCRIPTION	BY	CH	DATE
A	PLANNING ISSUE	GL	SB	03.02.26

Unit E, Madison Place, Northampton Road,
Manchester, M40 5AG
Tel: 0161 785 4500
Fax: 0161 785 4501
Web: www.clarke-telecom.com

Cell Name		Opt.
St MICHAELS ROAD		A
Cell ID No		
CSID	VF	TEF
114935	36885	069347
Project No.	N/A	N/A
-	-	-
Site Address / Contact Details		
St MICHAELS ROAD HITCHIN HERTFORDSHIRE SG4 0QX		
Drawing Title: PROPOSED SITE ELEVATION		
Purpose of issue: PLANNING		Dwg Rev:
Drawing Number: 301		A
Surveyed By: GREENLIGHT	Original Sheet Size: A3	Pack Issue:
Drawn: GL	Date: 03.02.26	Checked: SB Date: 03.02.26 A

SDNT0005 Version 3.3