




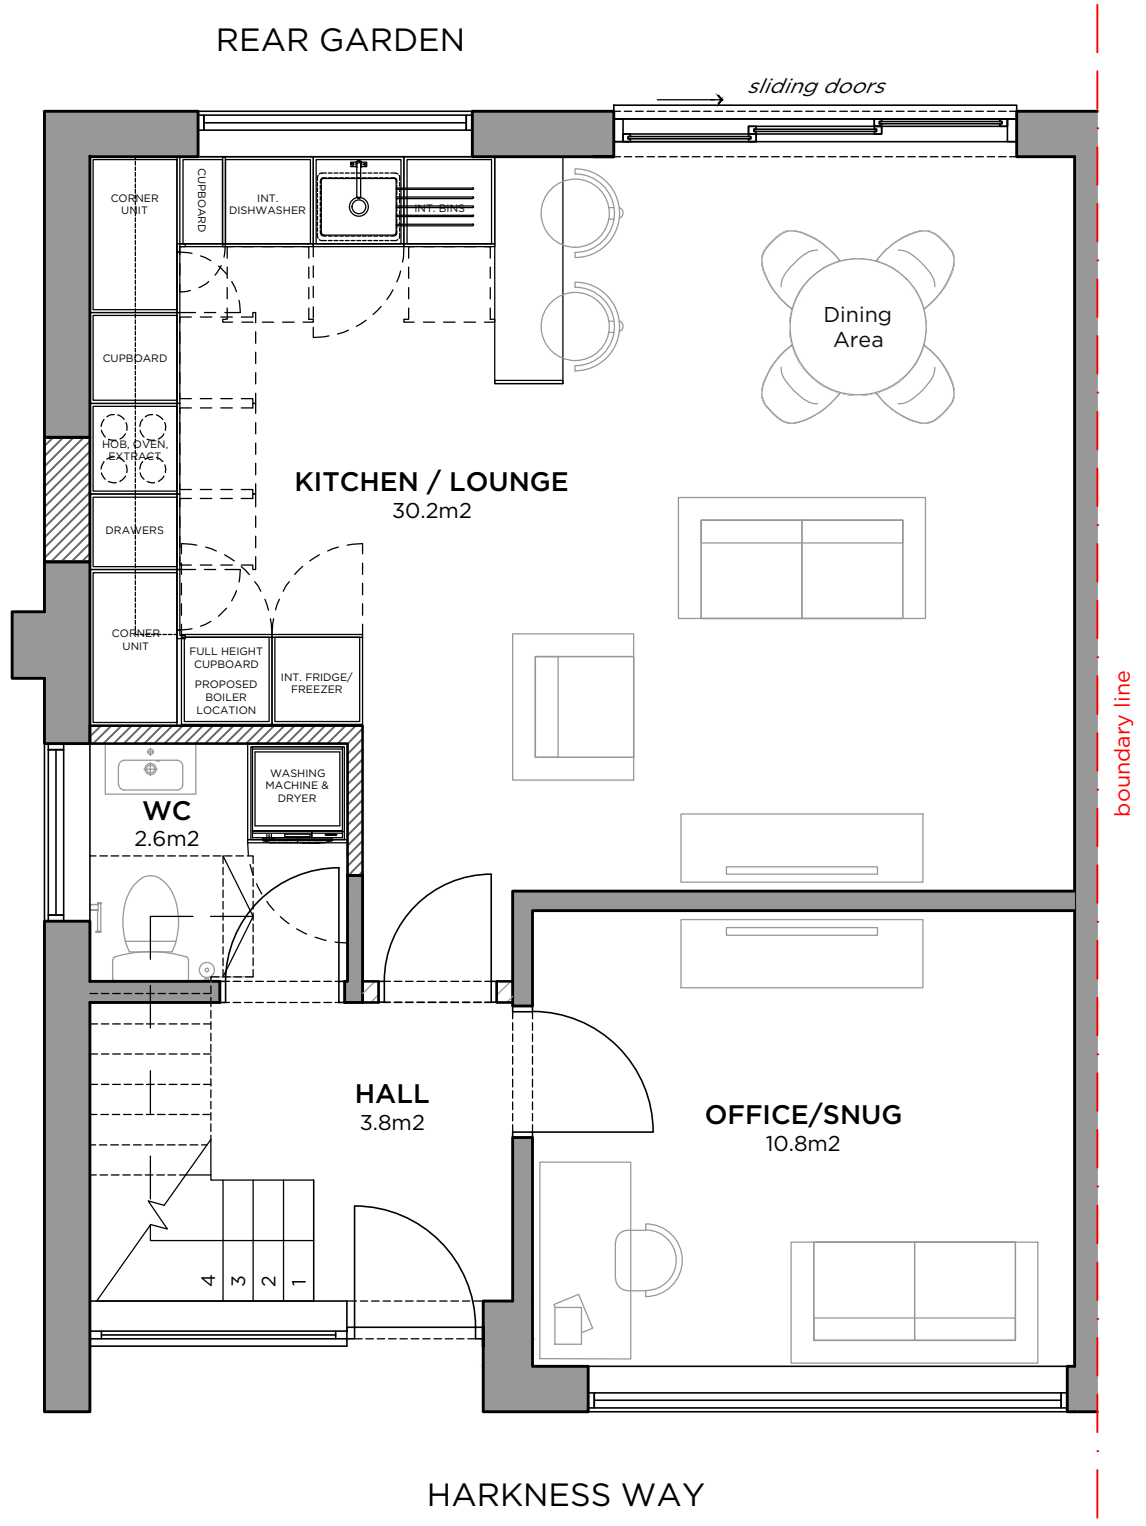

G PROPOSED GROUND GA PLAN
SCALE - 1:50 @ A2

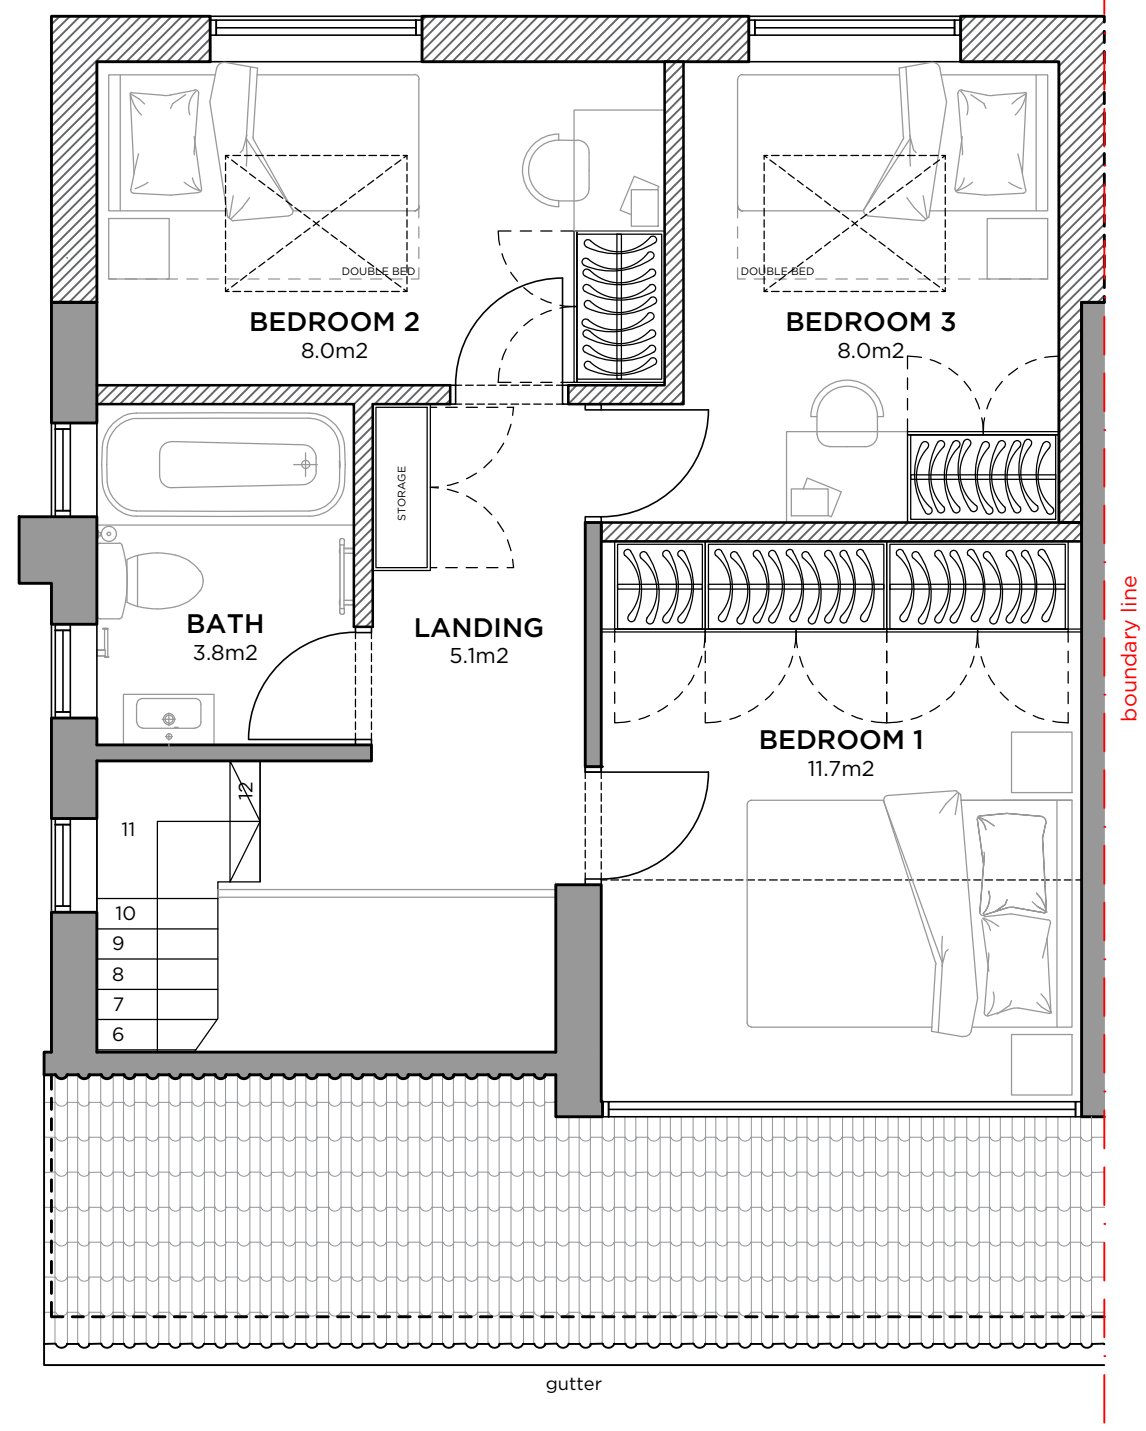

1 PROPOSED 1st FLOOR GA PLAN
SCALE - 1:50 @ A2

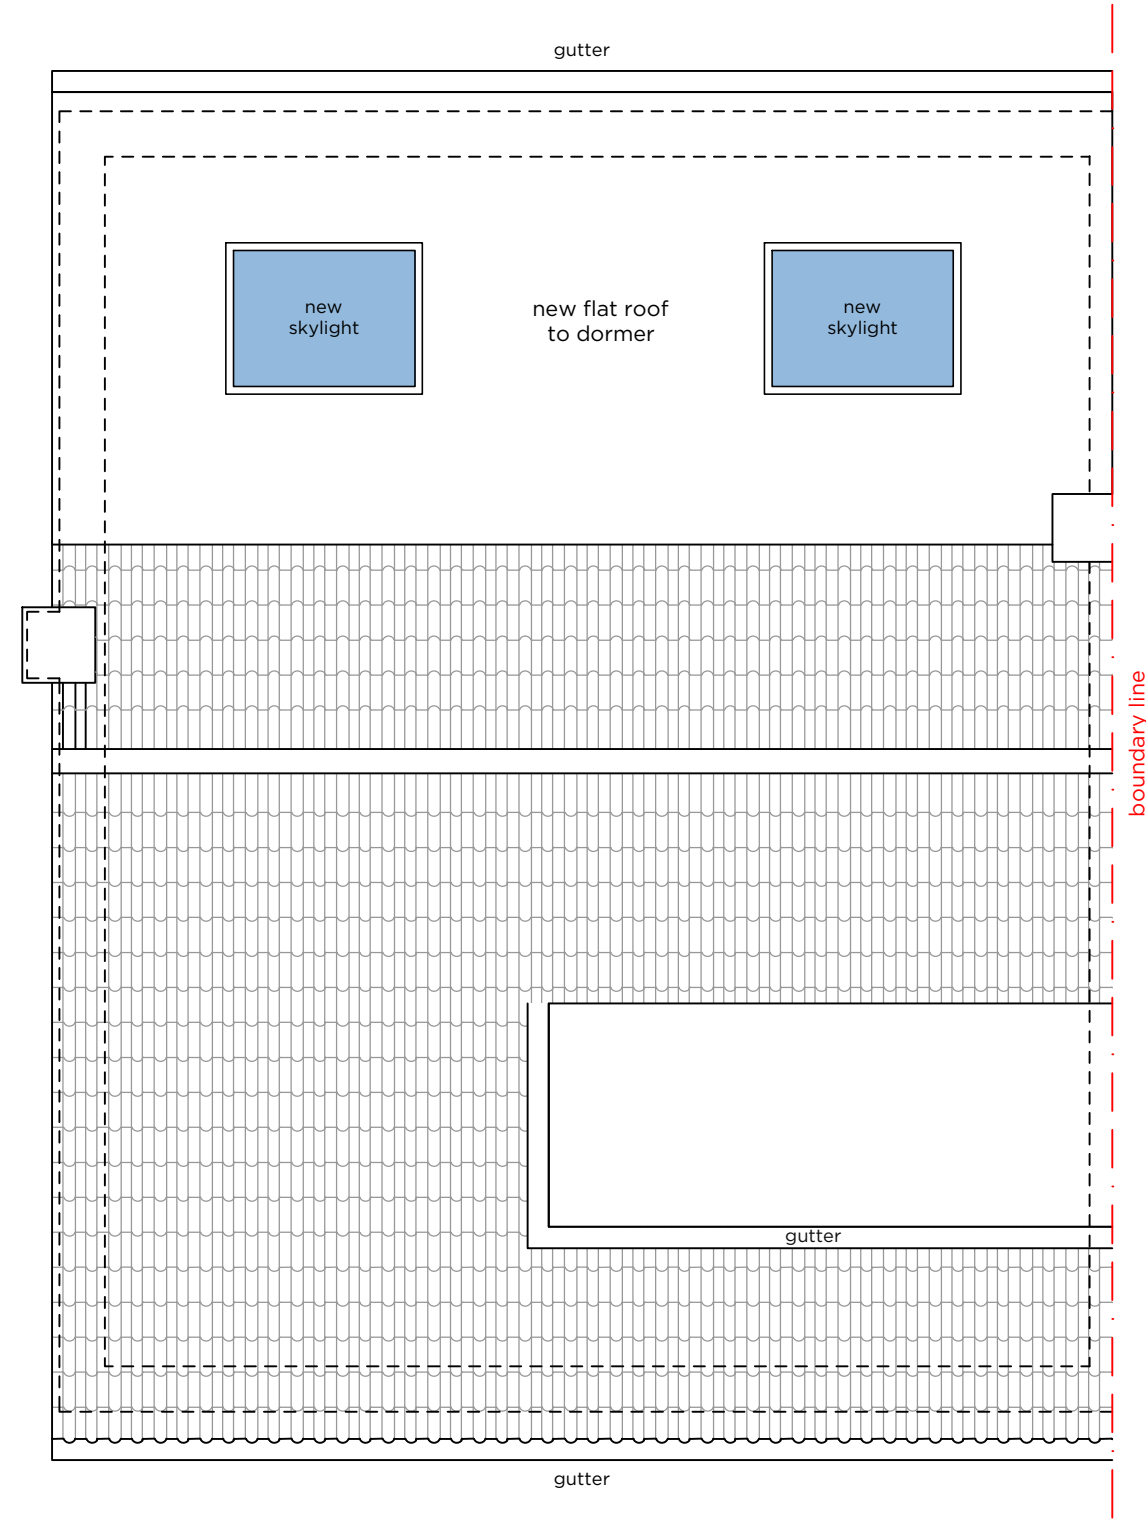

R PROPOSED ROOF GA PLAN
SCALE - 1:50 @ A2

NOTES

All setting out dimensions and points will be found on the construction issue drawings

All dimensions to be checked on site prior to commencement of works.

All drawings need to be read in conjunction with the designers risk assessment.

0 0.5 1 1.5 2 2.5m
1:50

Rev	Description	Date	By
P1	PRELIMINARY ISSUE	15.07.26	EM
P2	REV. PRELIMINARY ISSUE	30.07.26	NA
P3	REV. PRELIMINARY ISSUE	11.09.26	LWT
P4	PLANNING ISSUE	16.09.26	LWT
P5	PLANNING ISSUE	12.10.26	LWT

PLANNING

PROJECT
26 HARKNESS WAY

TITLE
PROPOSED GA PLANS

SCALE 1:50 @ A2

REVISION P5

PROJECT 734HAR - GDA - XXX

ORIGIN ZONE

LEVEL TYPE ROLE NUMBER

ZZZ - DR - A - 03100