




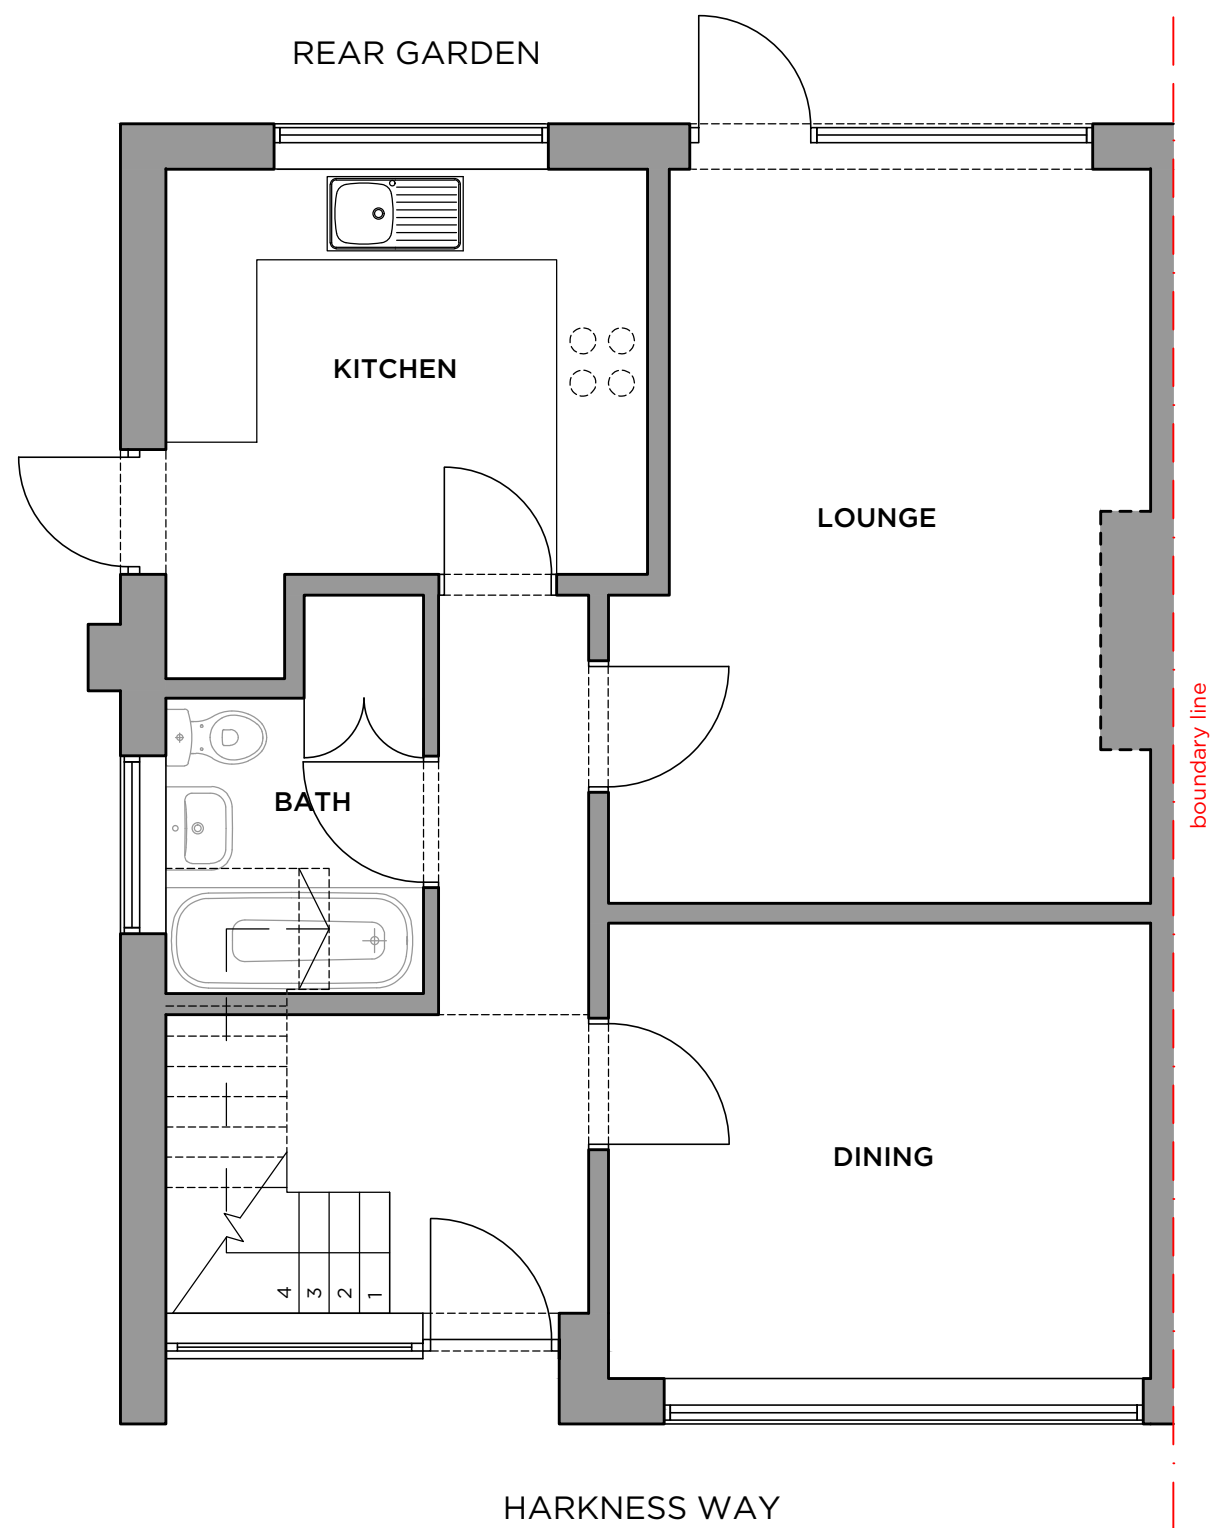

G EXISTING GROUND GA PLAN
SCALE - 1:50 @ A2

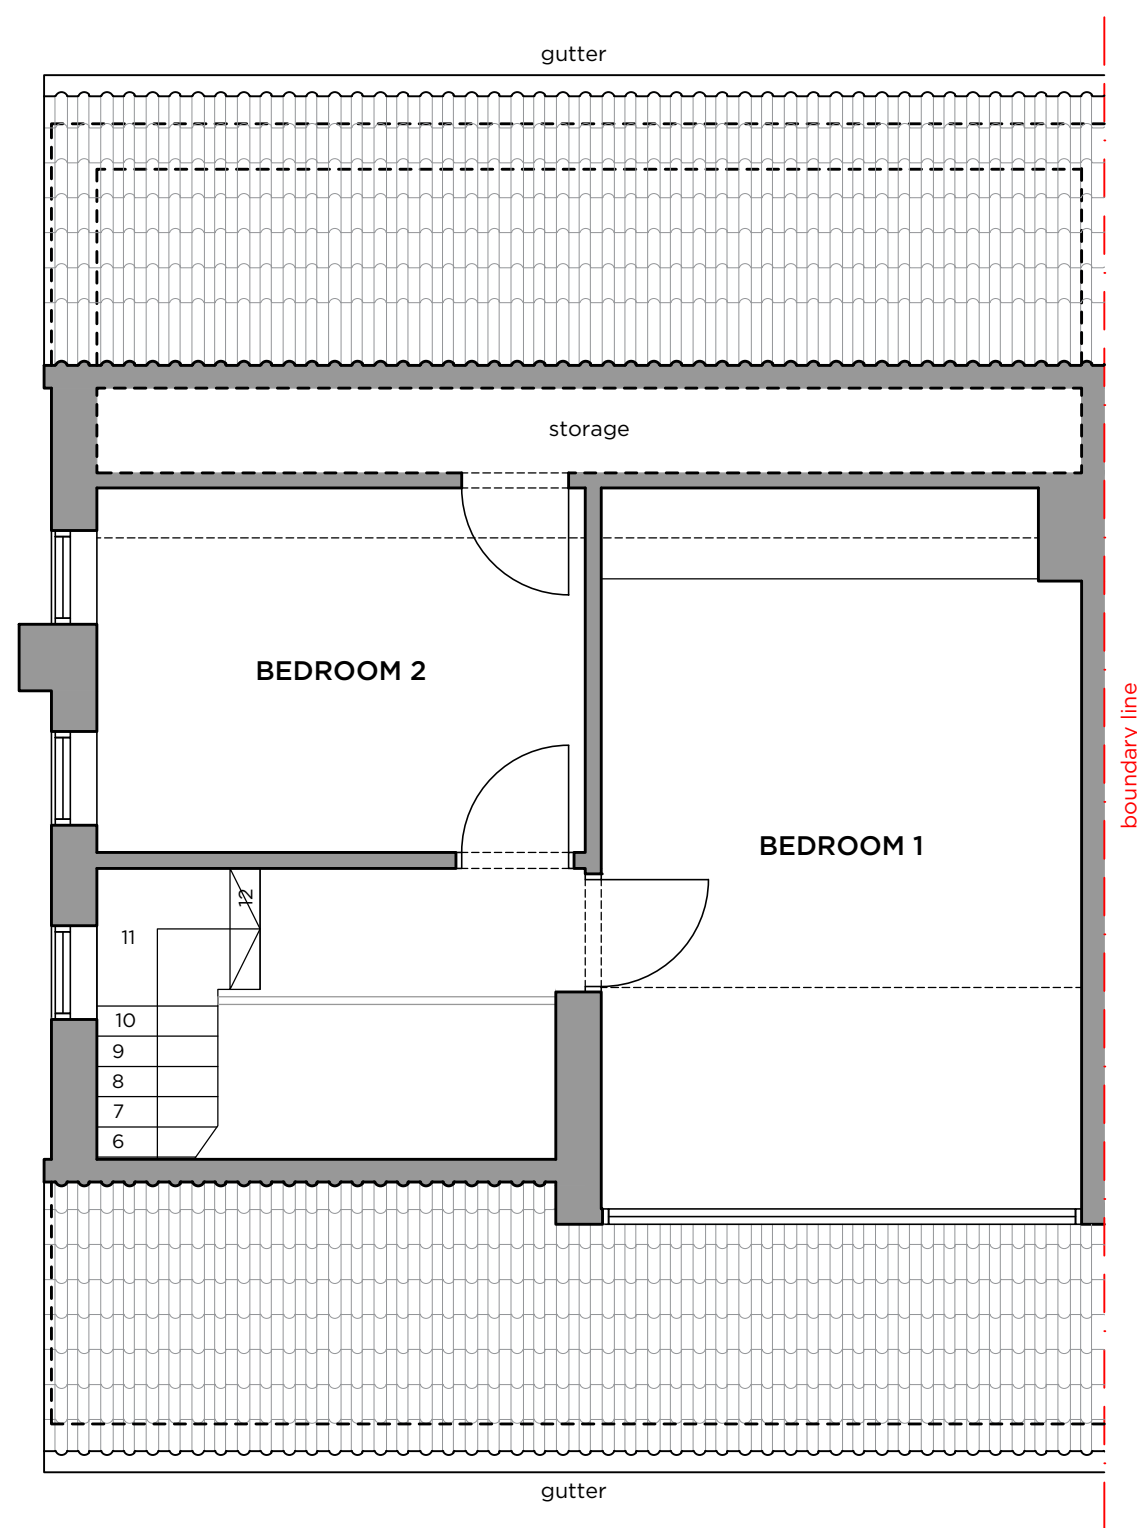

1 EXISTING 1st FLOOR GA PLAN
SCALE - 1:50 @ A2

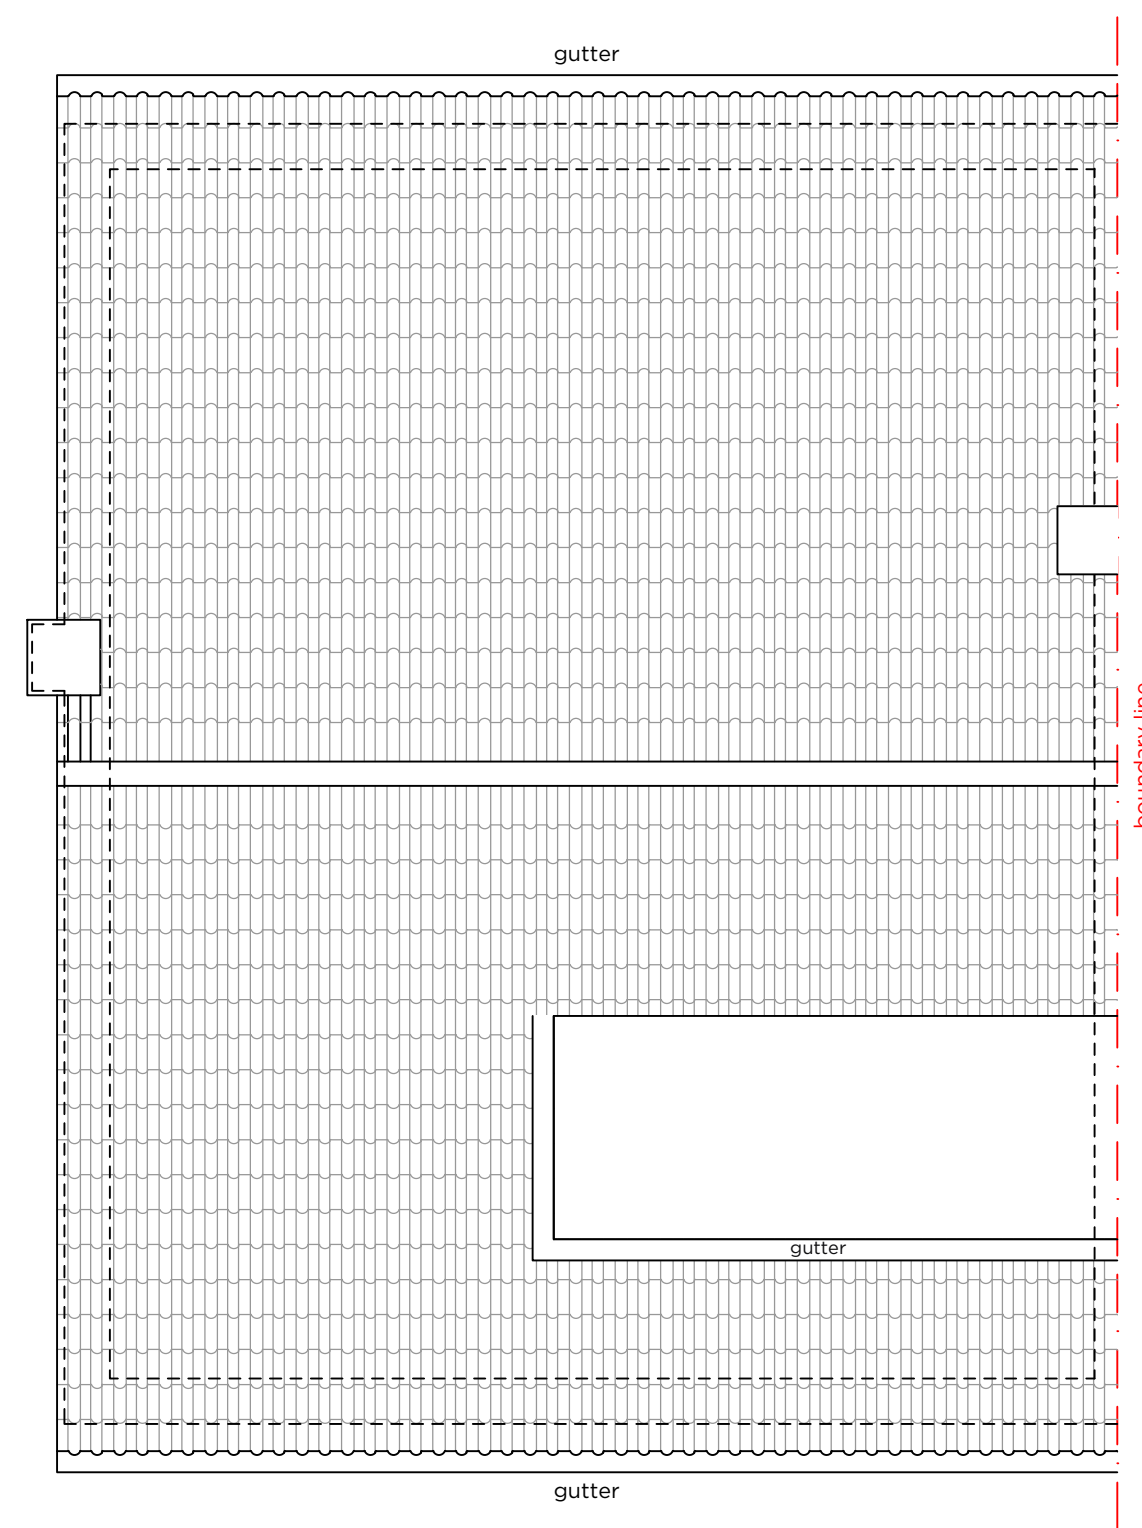

R EXISTING ROOF GA PLAN
SCALE - 1:50 @ A2

NOTES

All setting out dimensions and points will be found on the construction issue drawings.

All dimensions to be checked on site prior to commencement of works.

All drawings need to be read in conjunction with the designers risk assessment.

0 0.5 1 1.5 2 2.5m
1:50

Rev	Description	Date	By
P1	PRELIMINARY ISSUE	15.07.26	EM
P2	REV. PRELIMINARY ISSUE	11.09.26	LWT
P3	PLANNING ISSUE	16.09.26	LWT
P4	PLANNING ISSUE	12.10.26	LWT

PLANNING

PROJECT
26 HARKNESS WAY

TITLE
EXISTING GA PLANS

SCALE 1:50 @ A2

REVISION P4

PROJECT **ORIGIN** **ZONE**
734HAR - GDA - XXX

LEVEL **TYPE** **ROLE** **NUMBER**
ZZZ - DR - A - 01100



GRAVITY DESIGN

5 Maidstone Buildings Mews,
72-76 Borough High Street, London, SE11GN
+44(0)20 7089 9134 studio@gravitydesign.uk.com