


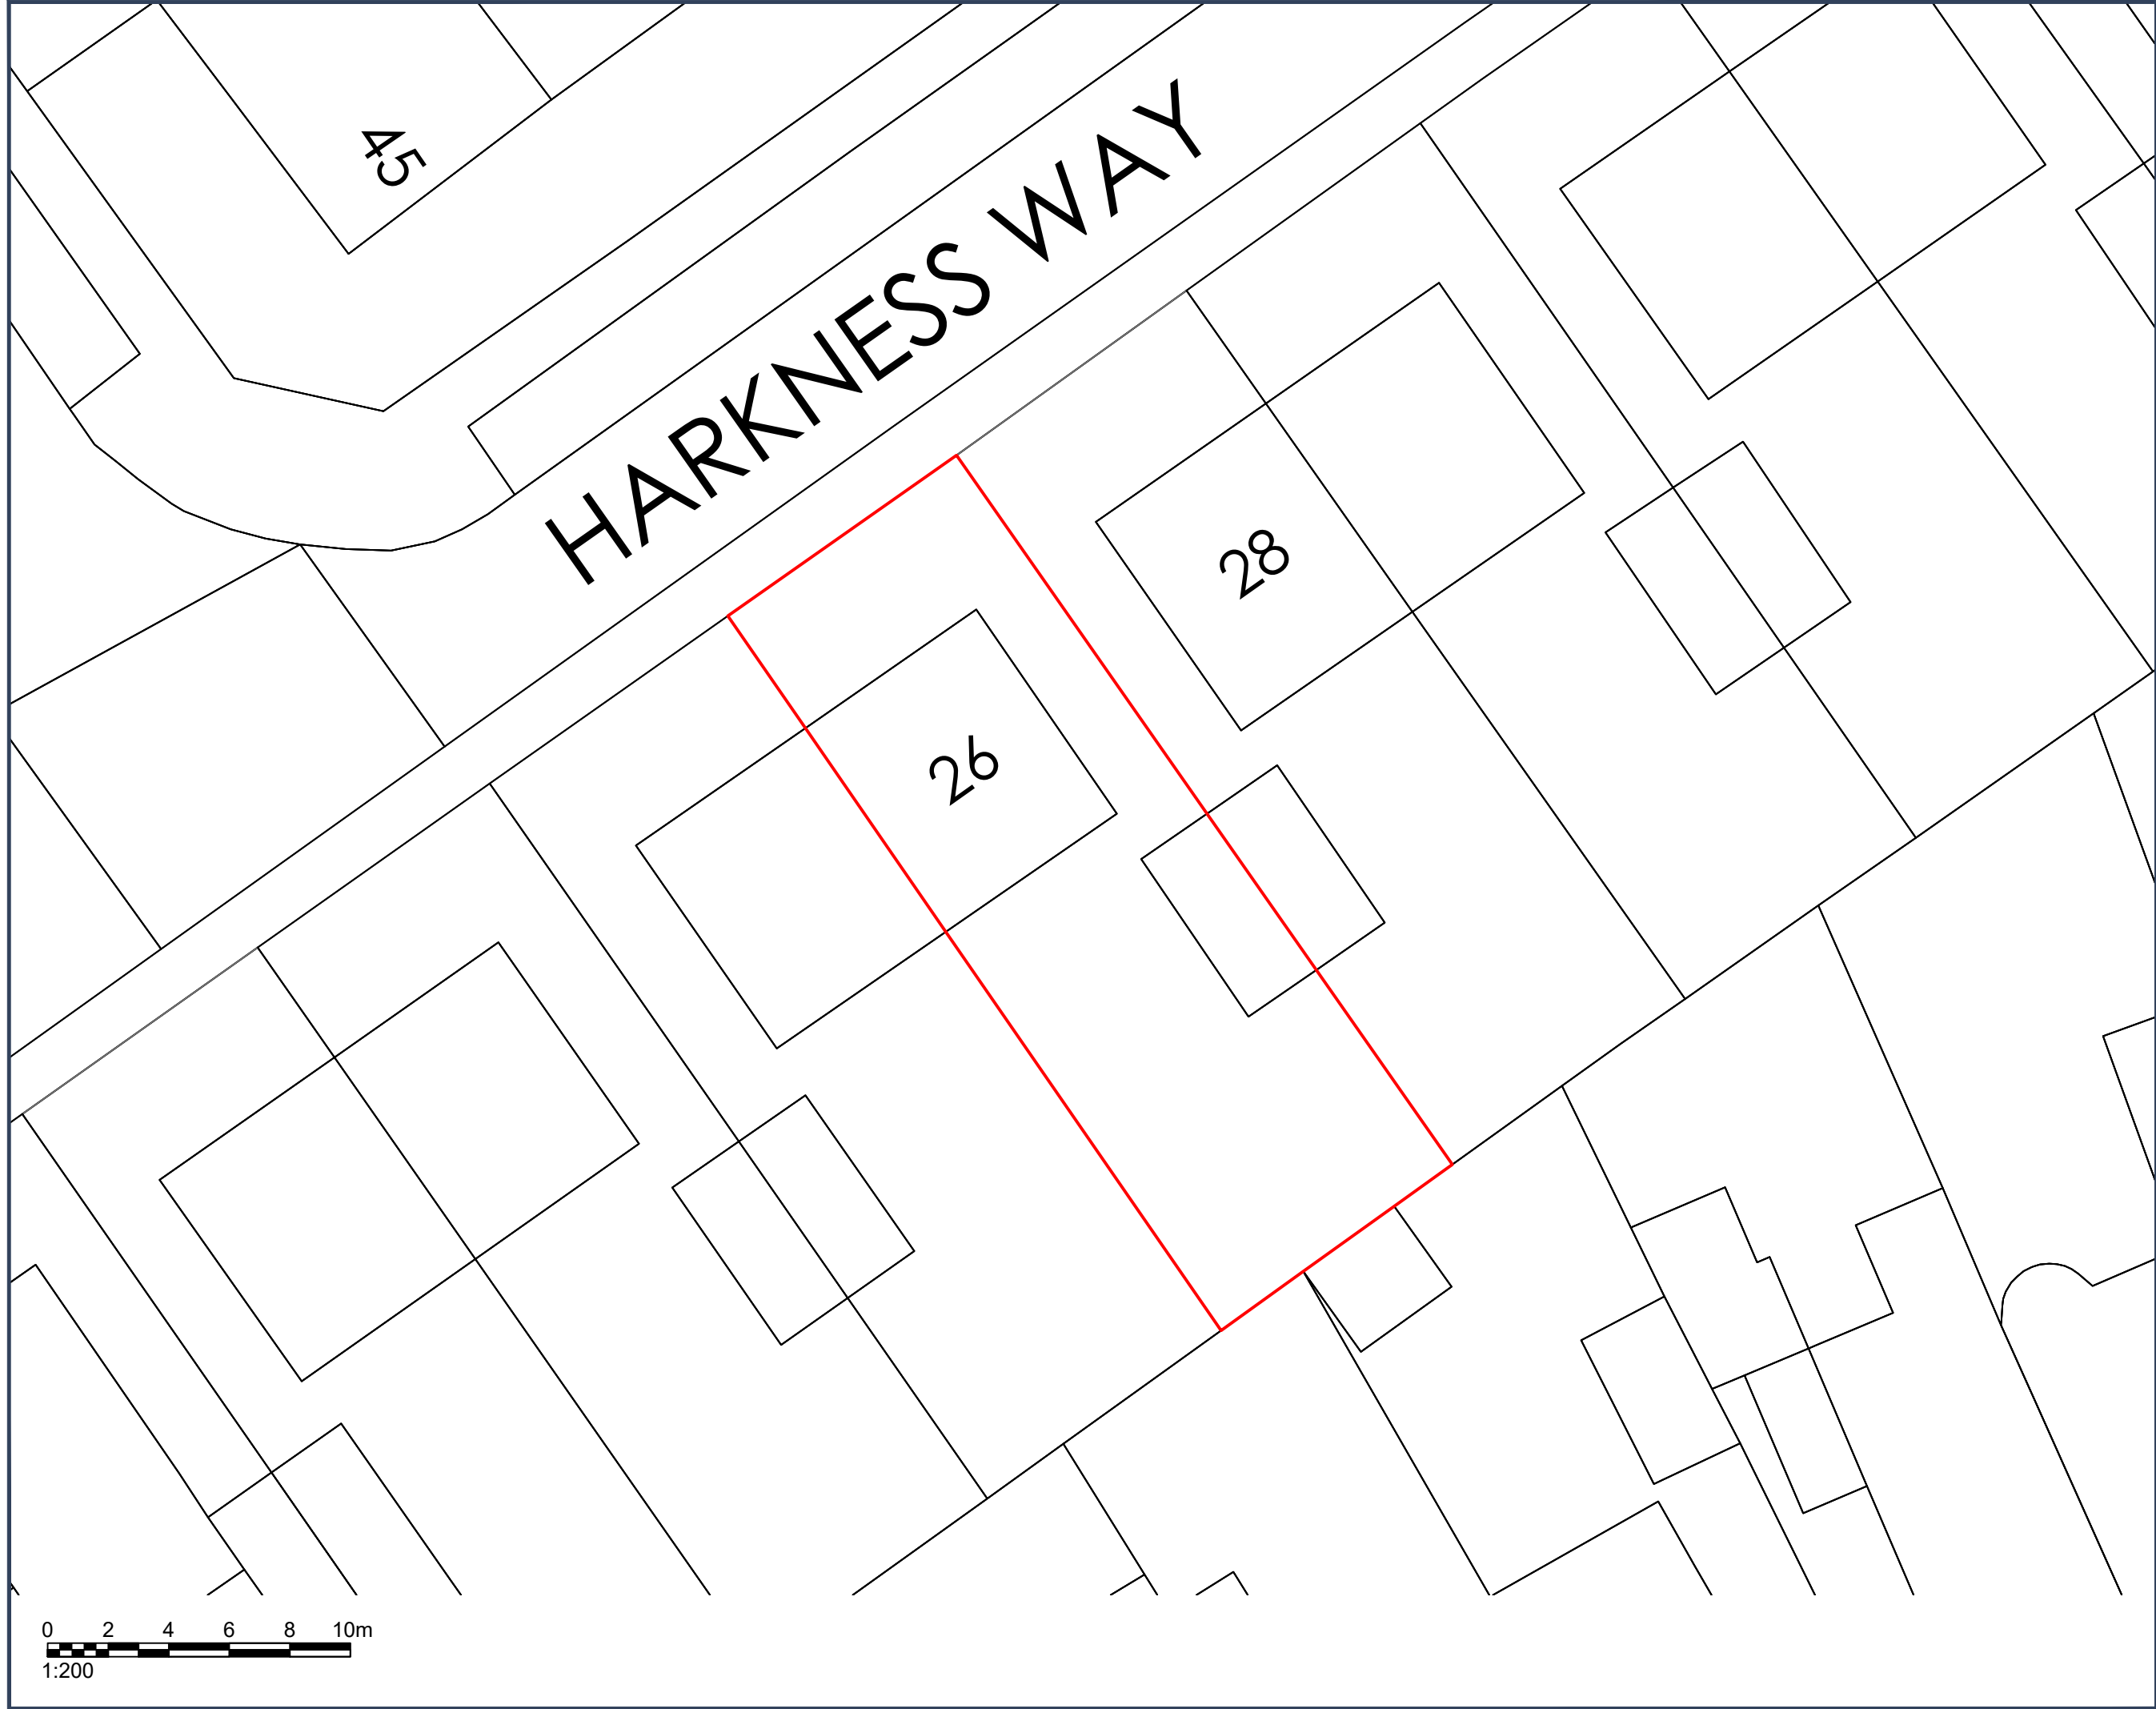

KEY

Site boundary

P3	PLANNING ISSUE	12.10.26	LWT
P2	PLANNING ISSUE	16.09.26	LWT
P1	PRELIMINARY ISSUE	11.09.26	LWT

Rev	Description	Date	By
-----	-------------	------	----

NOTES

All setting out dimensions and points will be found on the construction issue drawings

All dimensions to be checked on site prior to commencement of works.

All drawings need to be read in conjunction with the designers risk assessment.

PLANNING

PROJECT

26 HARKNESS WAY

TITLE

SITE PLAN

SCALE

1:200 @ A3

REVISION

P3

PROJECT	ORIGIN	ZONE
734HAR - GDA - XXX		

LEVEL	TYPE	ROLE	NUMBER
ZZZ - DR - A - 00200			



GRAVITY DESIGN

5 Maidstone Buildings Mews,
72-76 Borough High Street, London, SE1 1GN
+44(0)20 7089 9134 studio@gravitydesign.uk.com