






E1 SIDE ELEVATION
SCALE - 1:50 @ A2

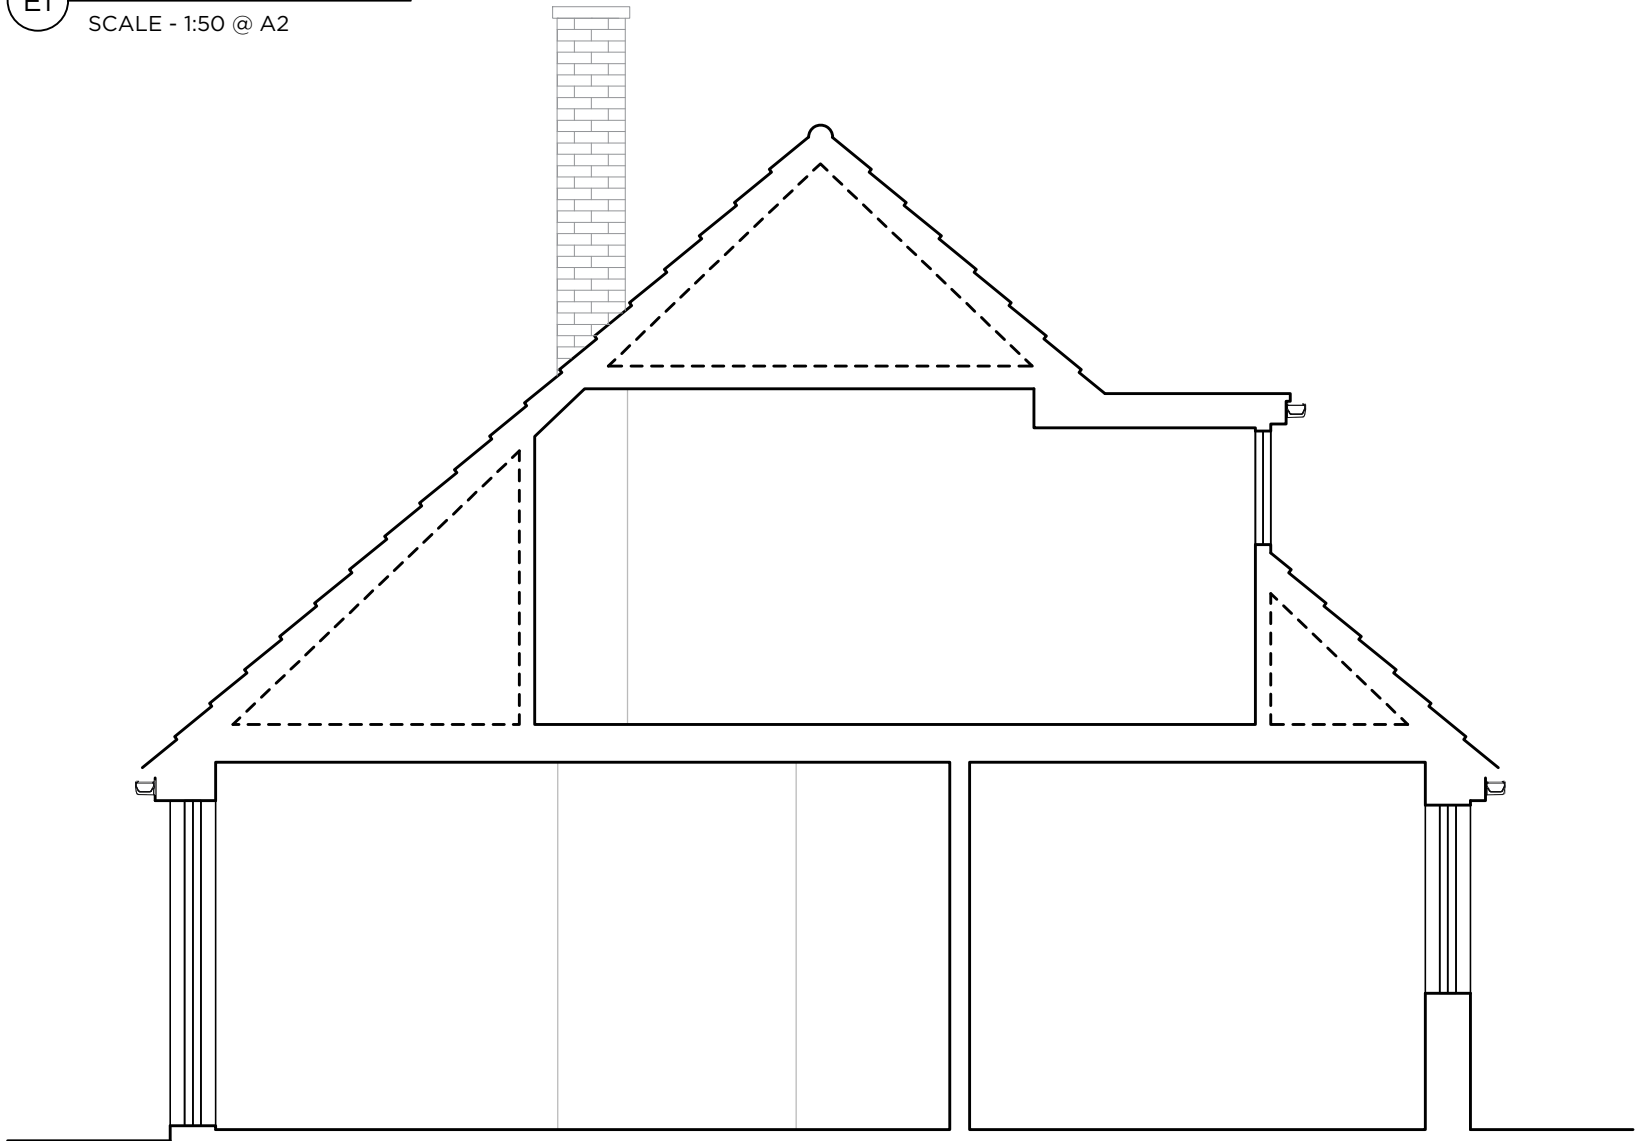

S1 SECTION 1
SCALE - 1:50 @ A2

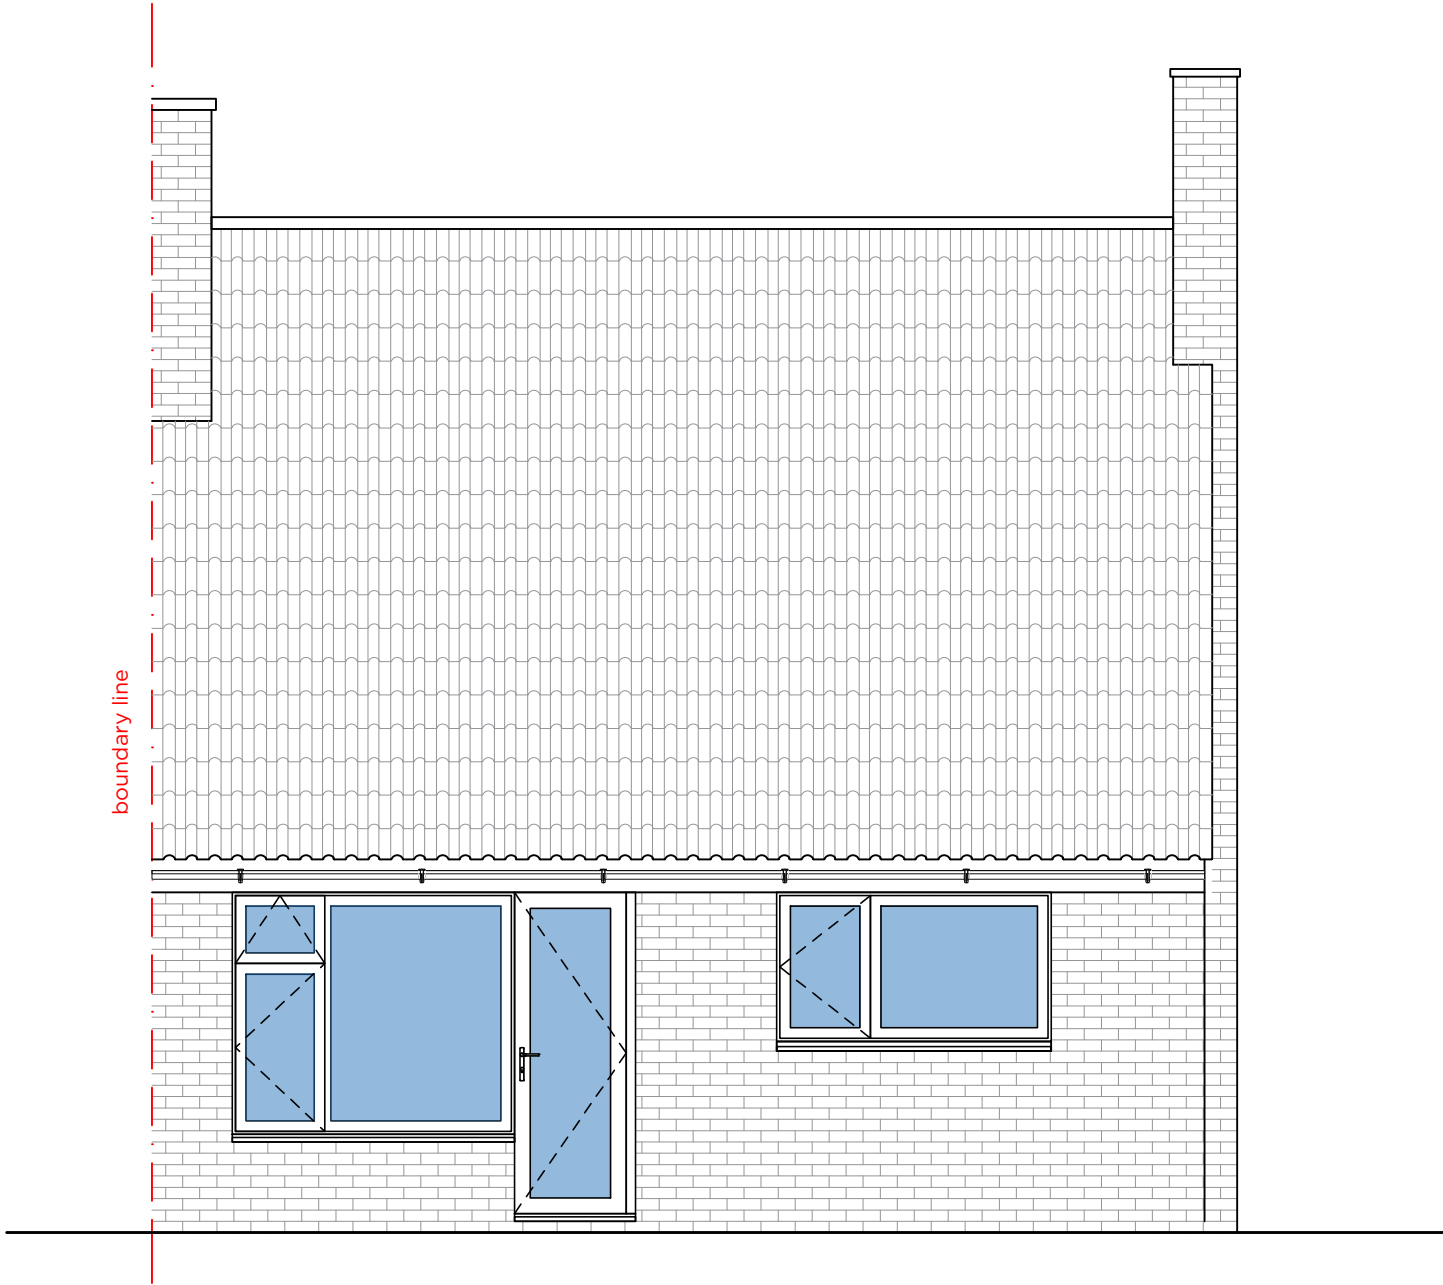

E2 REAR ELEVATION
SCALE - 1:50 @ A2

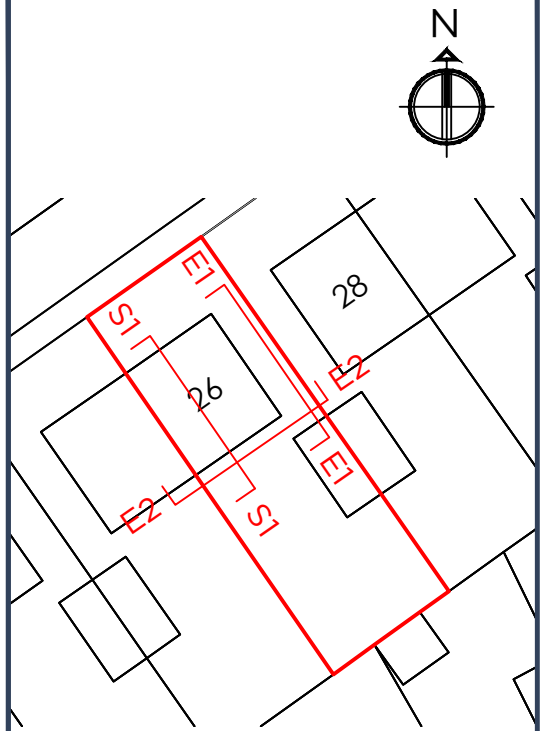

1:500 SITE PLAN

P5	PLANNING ISSUE	12.10.26	LWT
P4	PLANNING ISSUE	16.09.26	LWT
P3	REV. PRELIMINARY ISSUE	11.09.26	LWT
P2	REV. PRELIMINARY ISSUE	30.07.26	NA
P1	PRELIMINARY ISSUE	15.07.26	EM

Rev	Description	Date	By
-----	-------------	------	----

NOTES

All setting out dimensions and points will be found on the construction issue drawings

All dimensions to be checked on site prior to commencement of works.

All drawings need to be read in conjunction with the designers risk assessment.

PLANNING

PROJECT
26 HARKNESS WAY

TITLE
EXISTING ELEVATIONS
& SECTION

SCALE
1:50 @ A2

REVISION
P5

PROJECT
734HAR - GDA - XXX

LEVEL
ZZZ - DR - A - 01300



GRAVITY DESIGN

5 Maidstone Buildings Mews,
72-76 Borough High Street, London, SE1 1GN
+44(0)20 7089 9134 studio@gravitydesign.uk.com

