





Proposed South Elevation 1:100

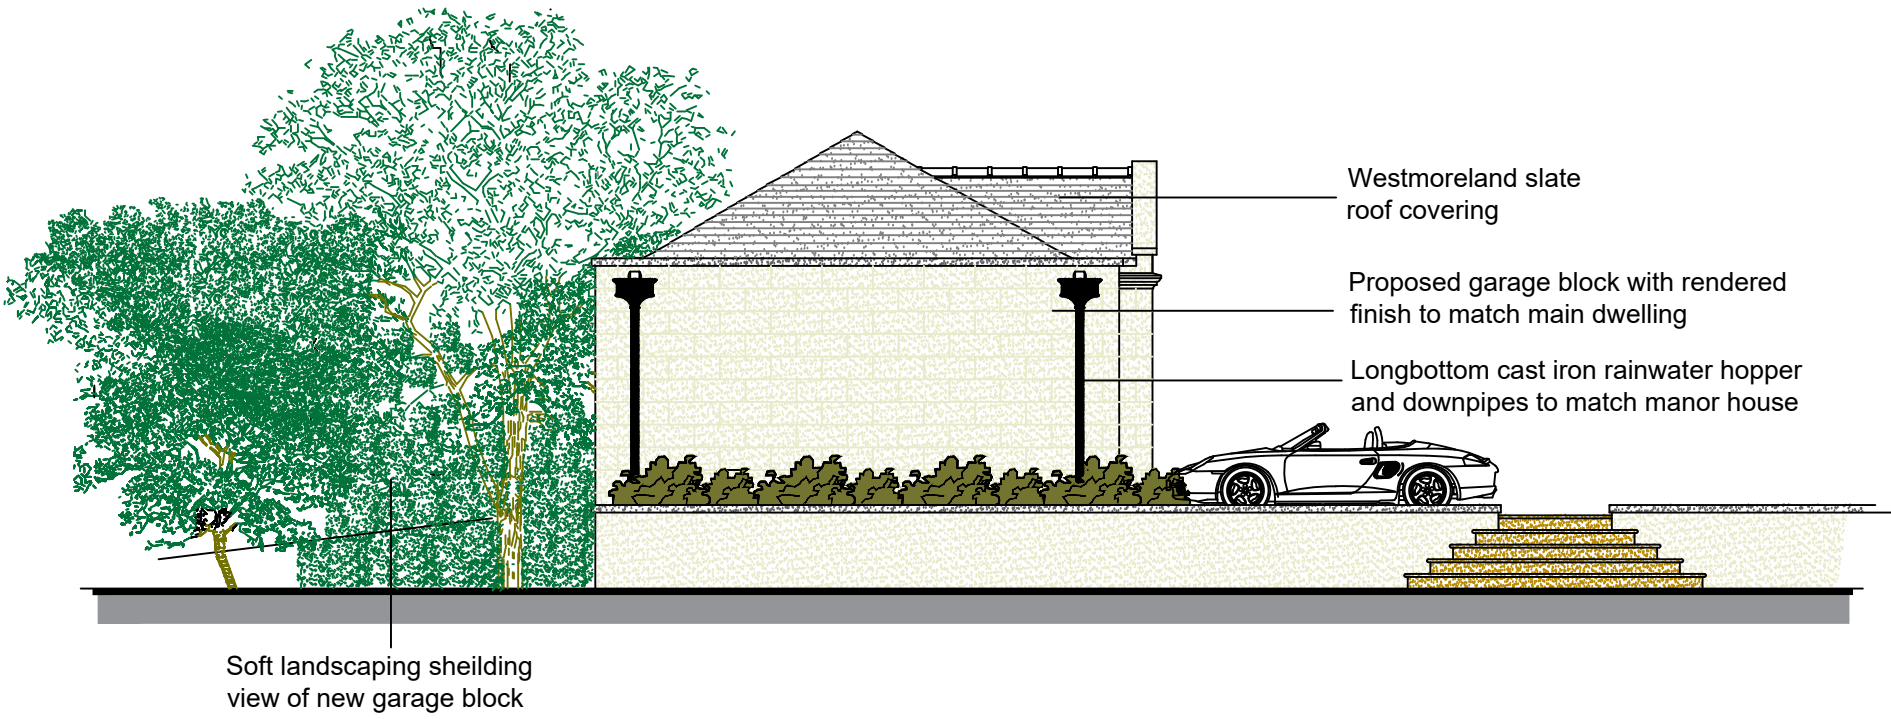

Proposed North Elevation 1:100

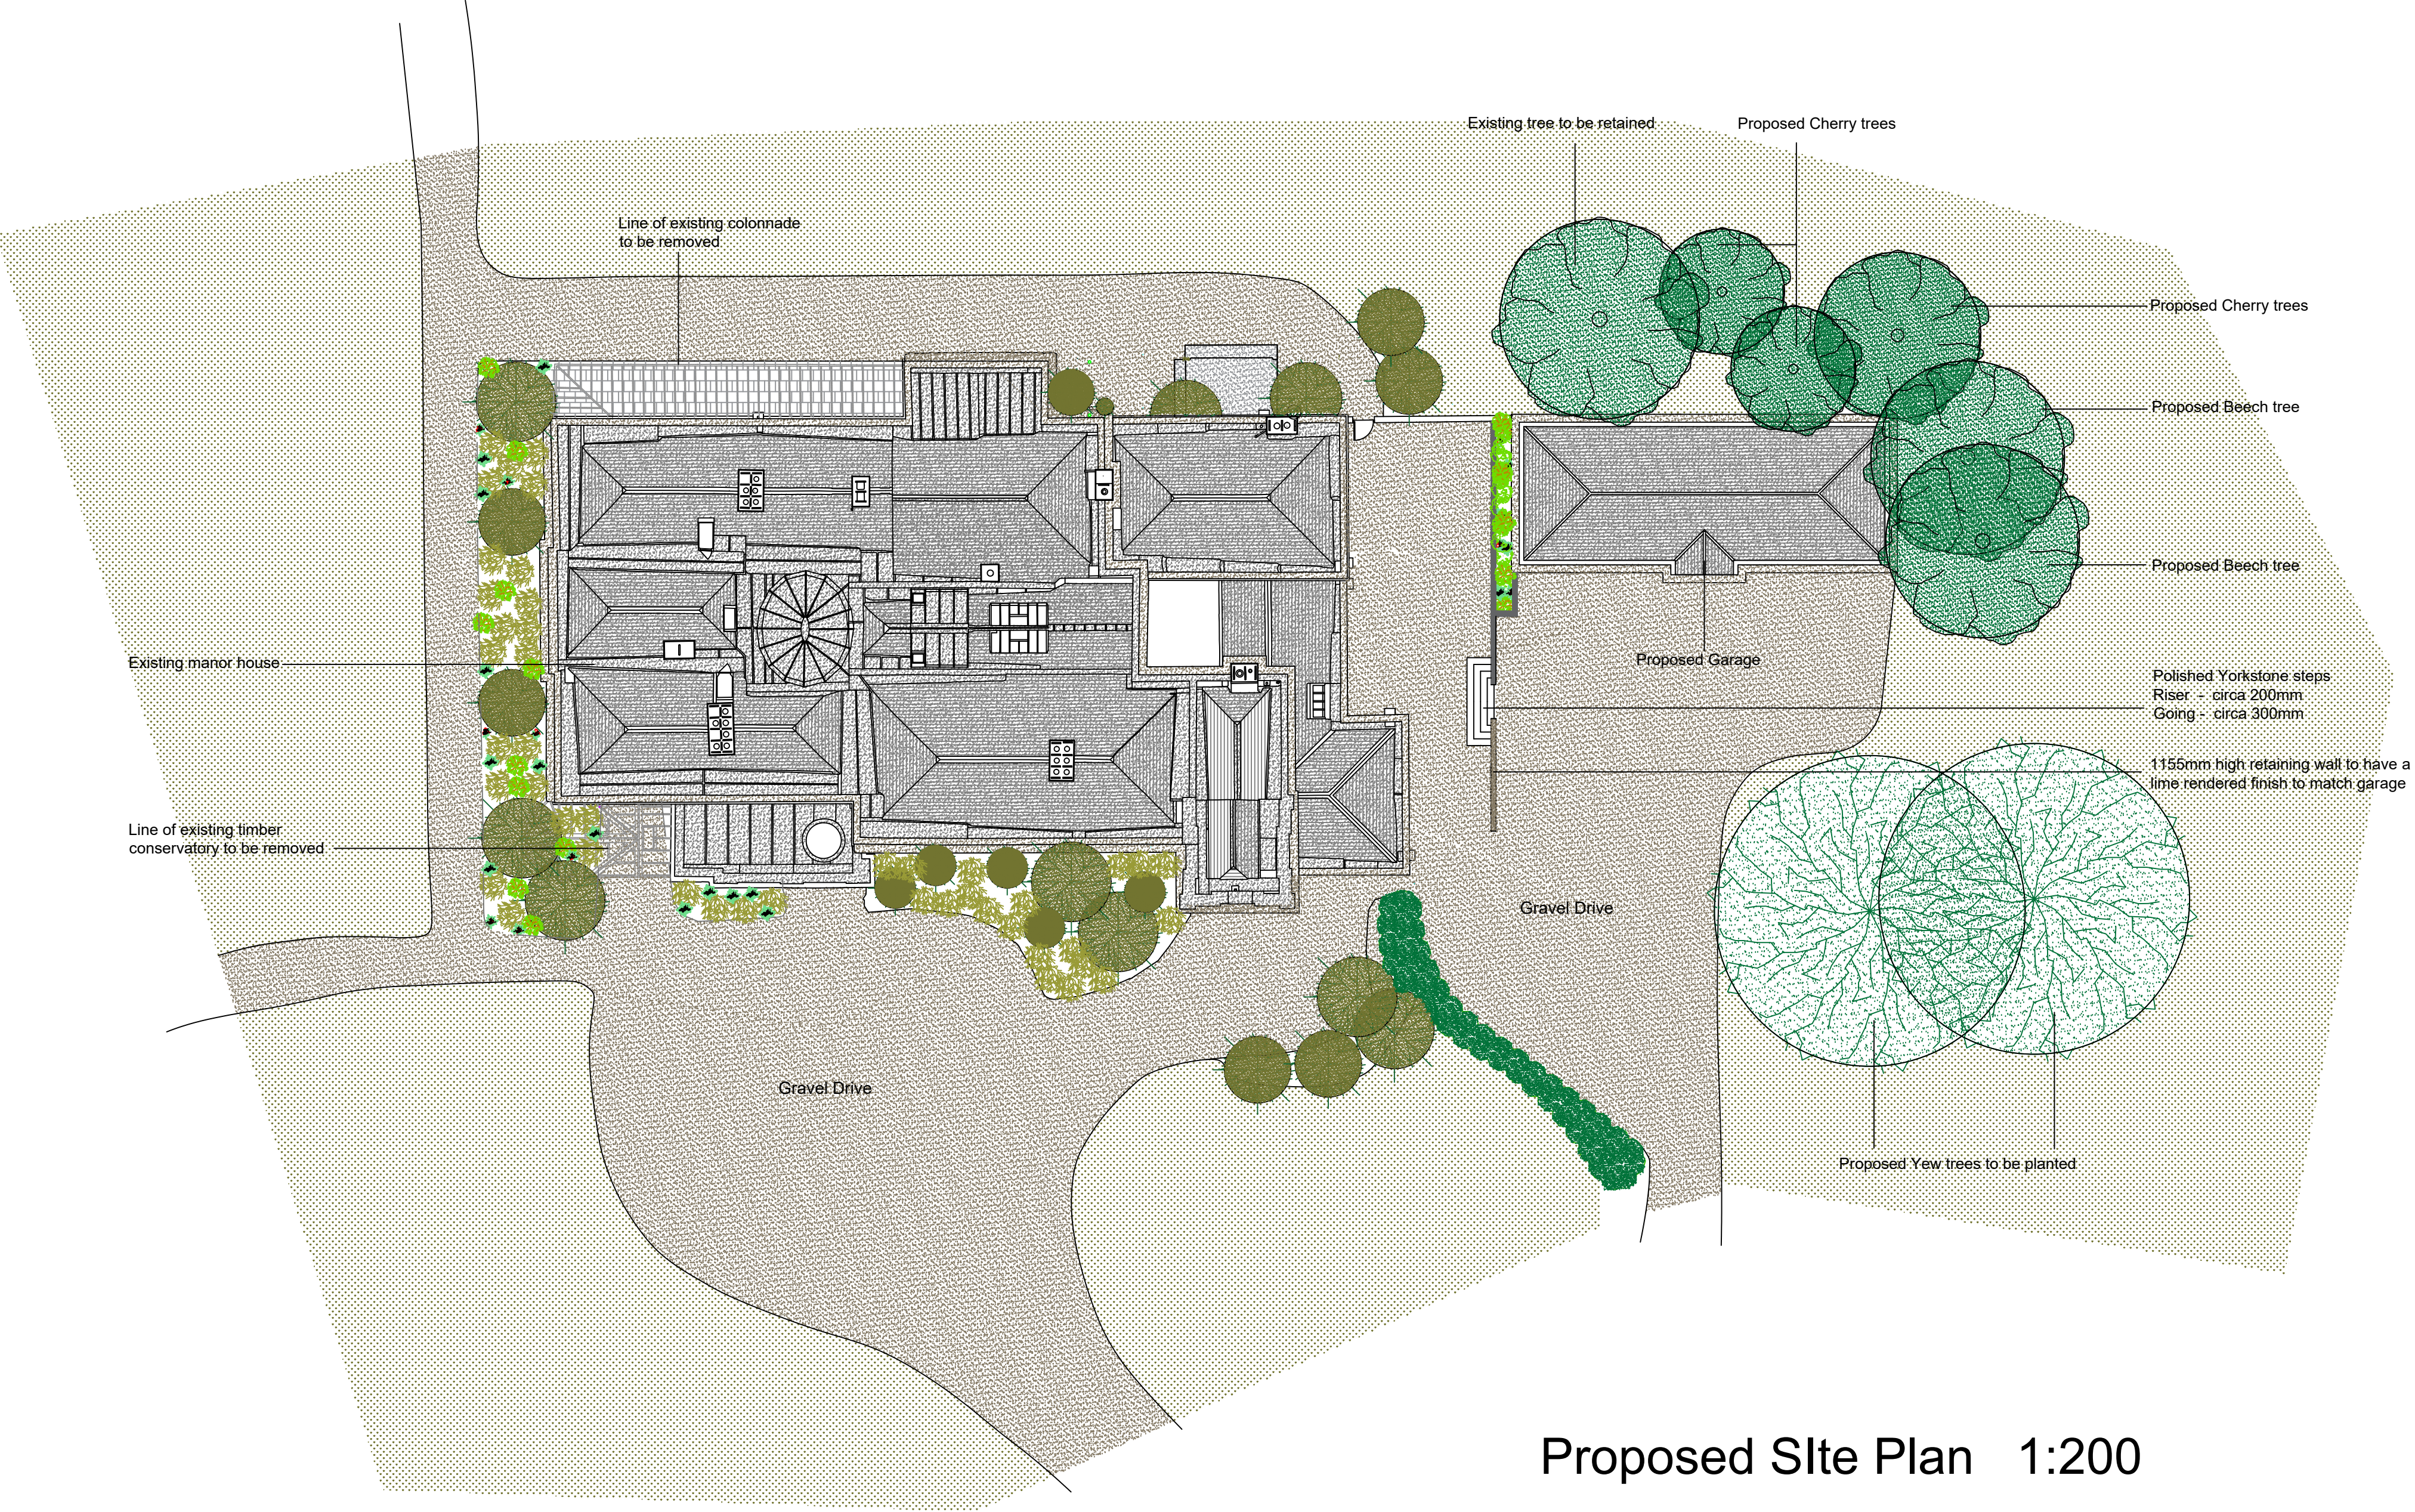

Proposed Site Plan 1:200

1:200 Scale Bar 0 4.0m 8.0m
1:100 Scale Bar 0 2.0m 4.0m

Architech Limited
Architectural and Building Consultants
Tel. 01462 634293 / 07768 123899

Project
Hexton Manor, Hexton,
Hertfordshire

Title
Proposed Garage Block

Date	Scale	Status
May 2024	1:50 1:100	Planning
2024 / 32 / 302		A1