



Proposed Elevations

1:100

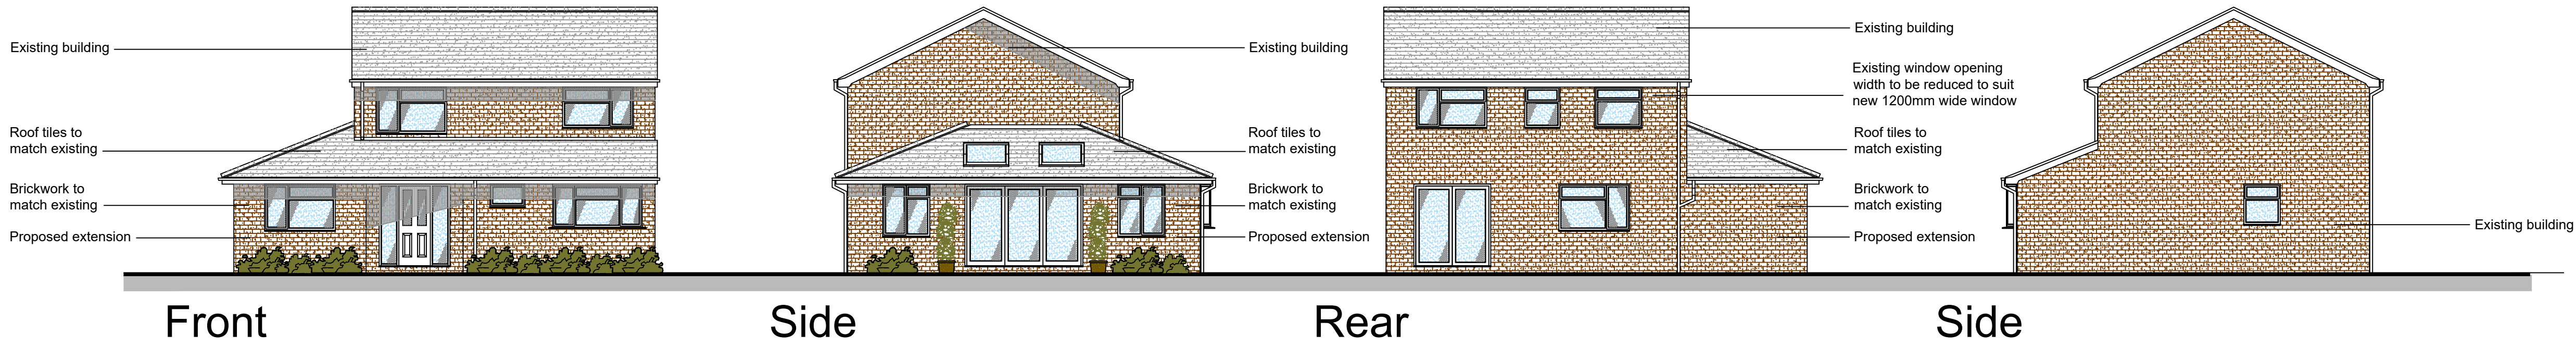


Proposed First Floor Plan

1:50

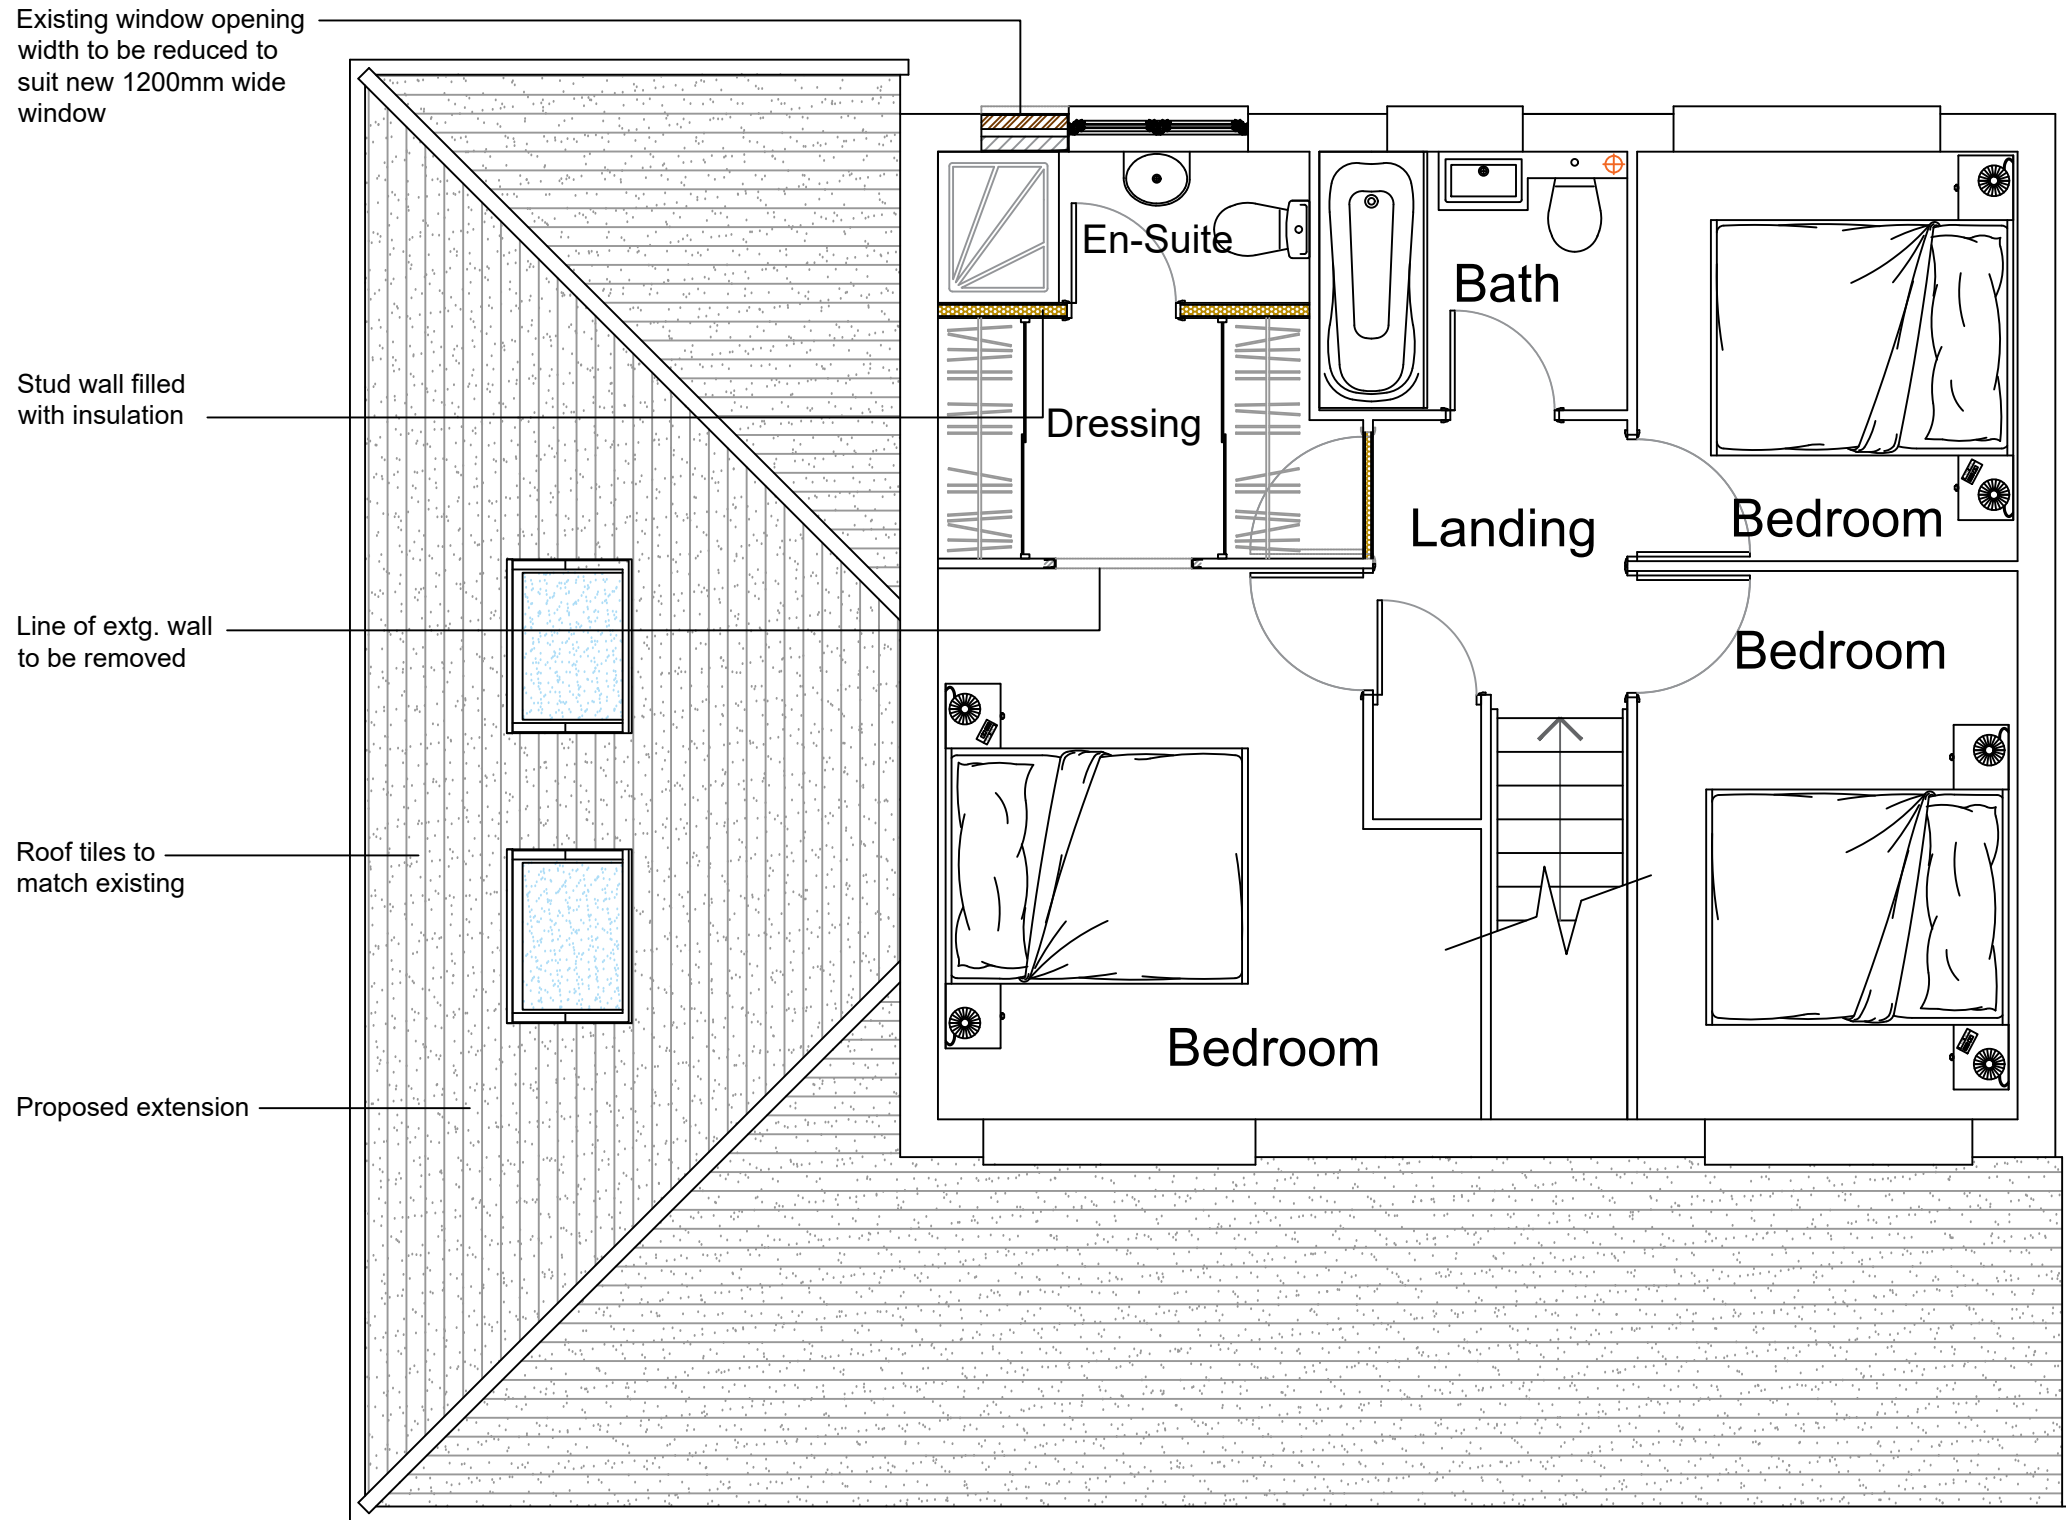


Proposed Roof / Site Plan

1:200

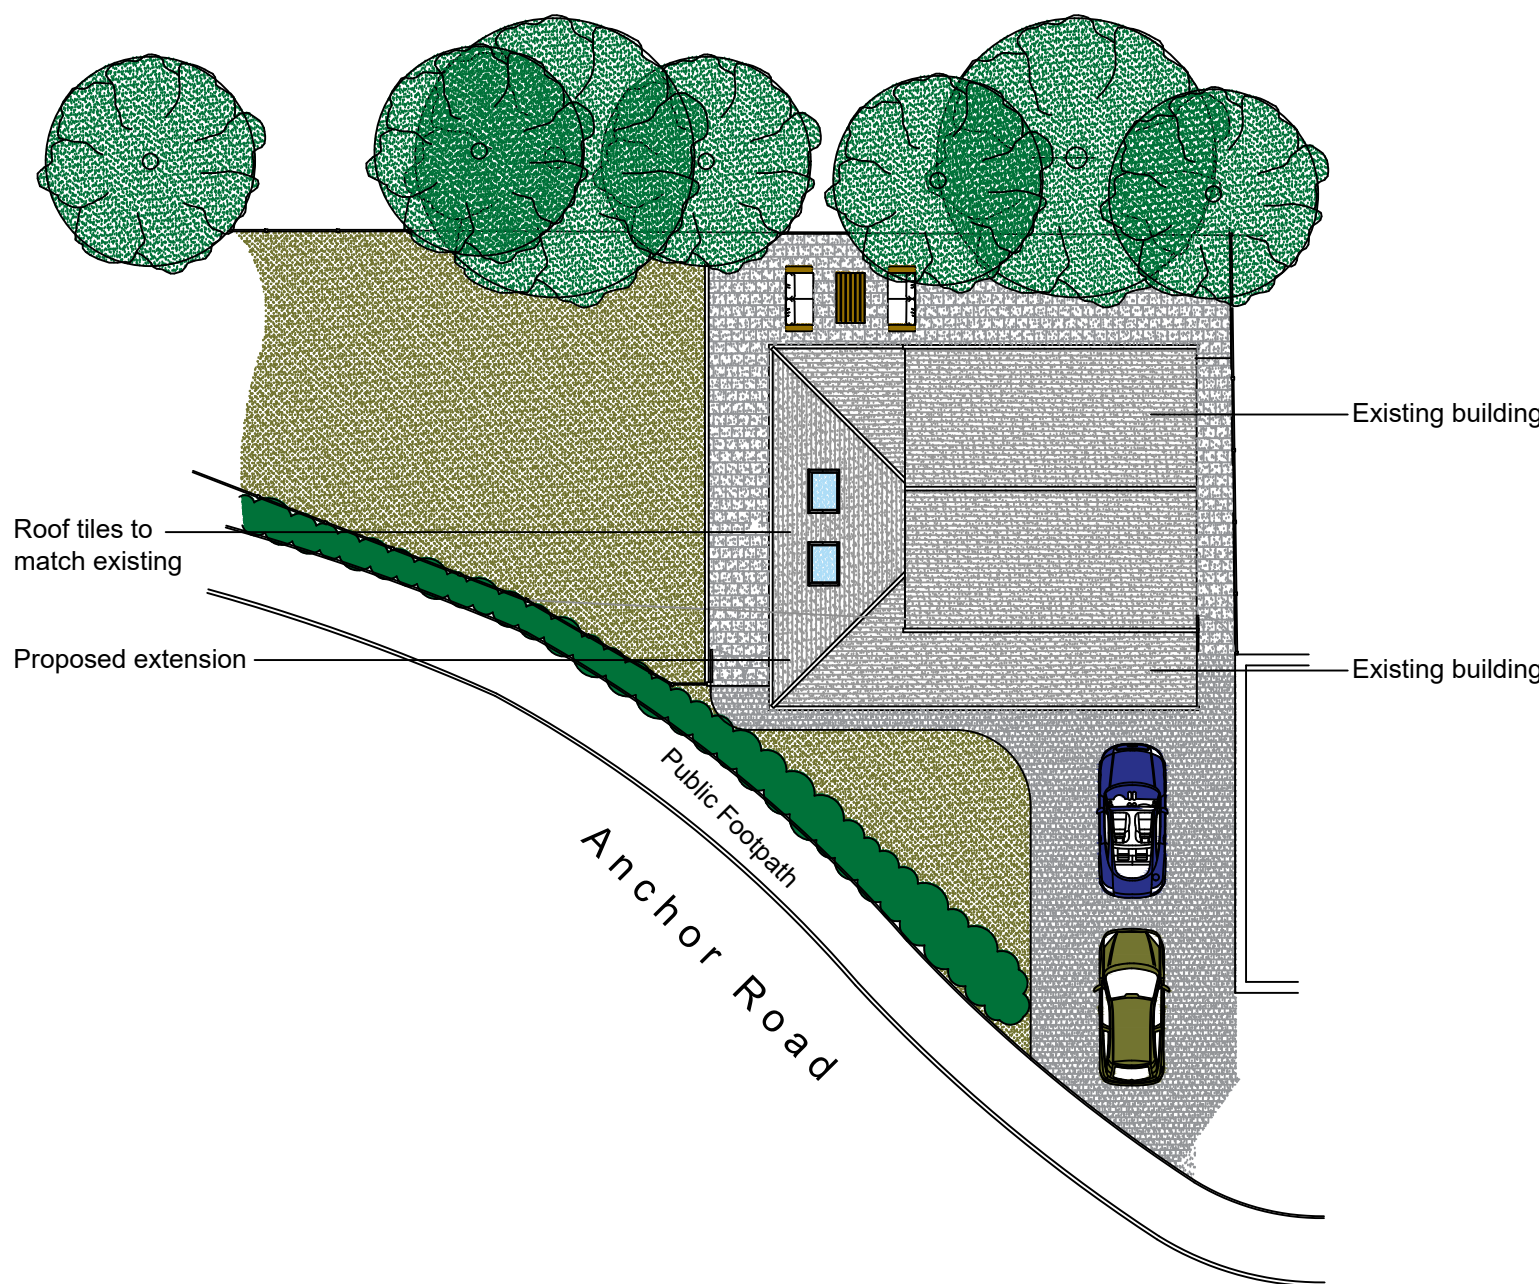


Existing Ground Floor Plan

1:100

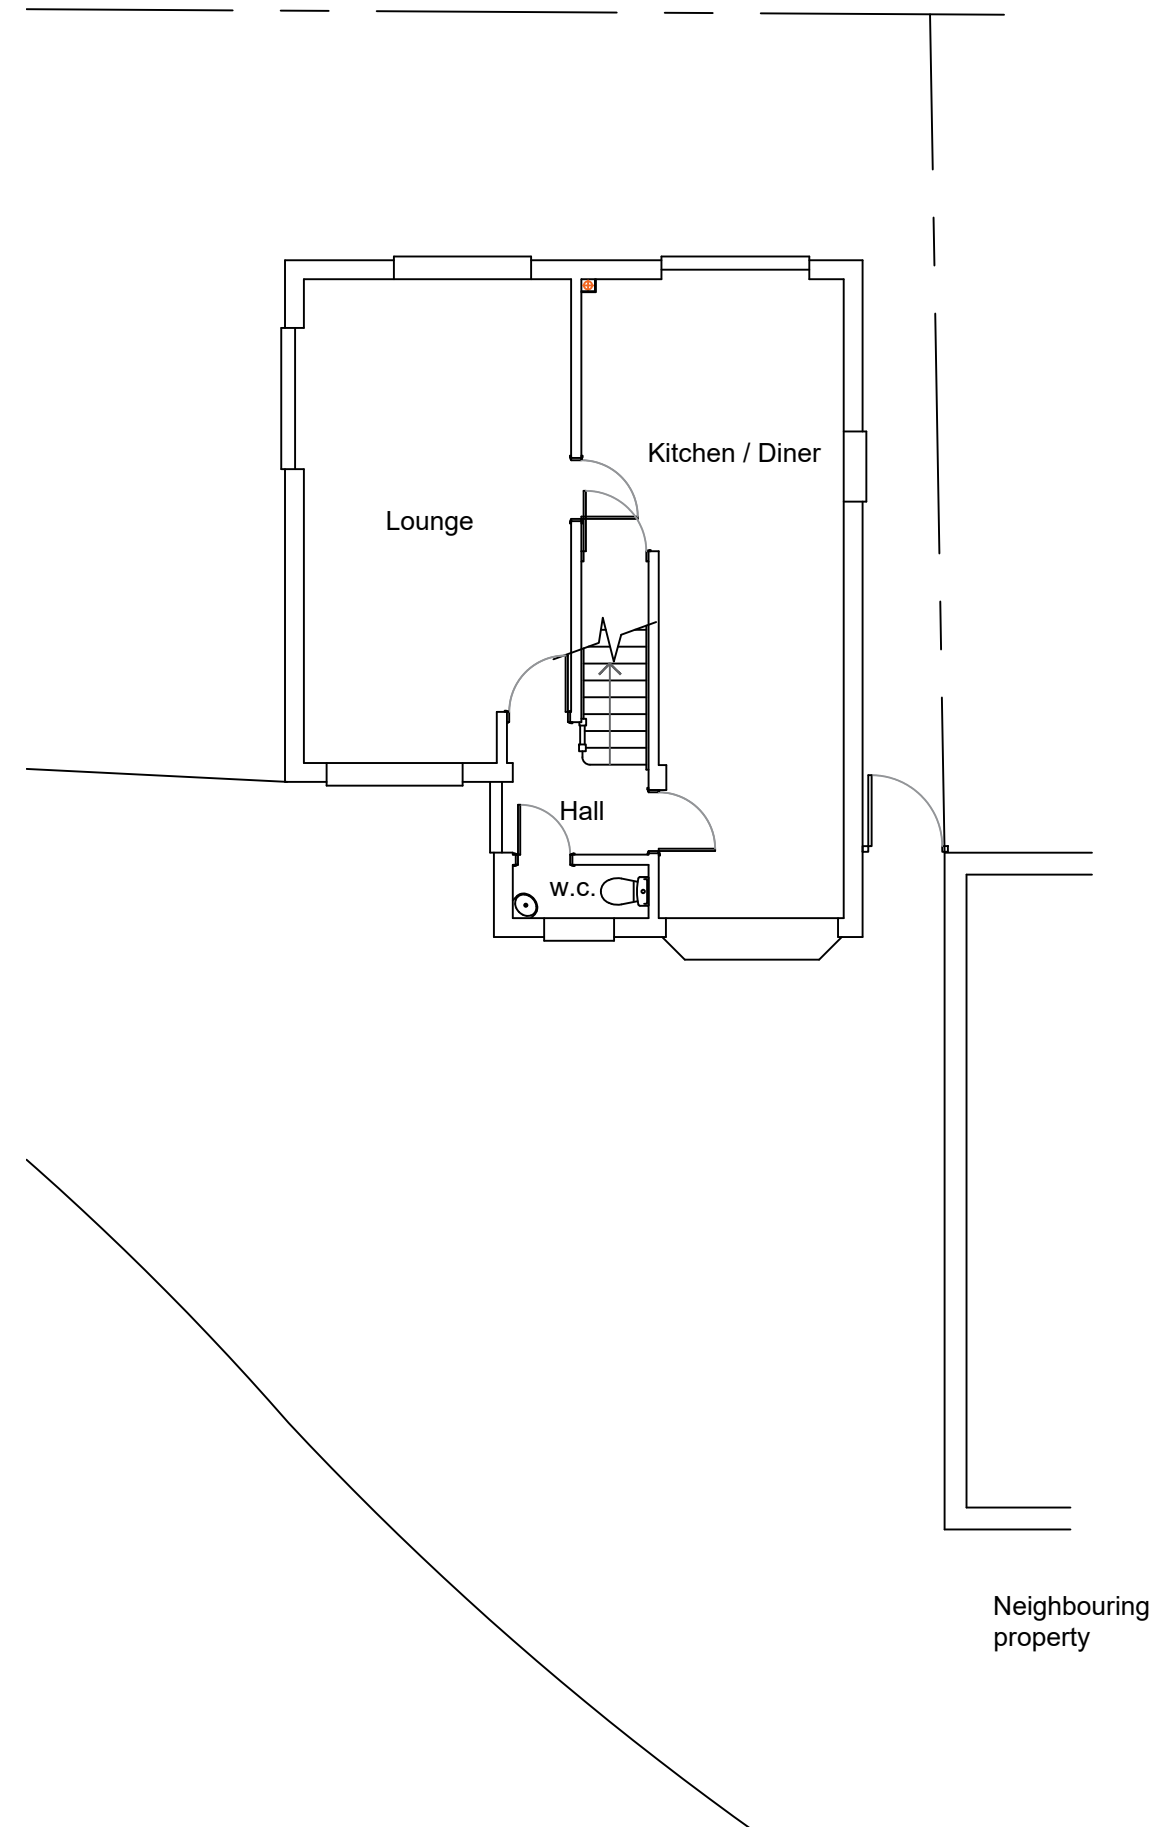


Existing First Floor Plan

1:100

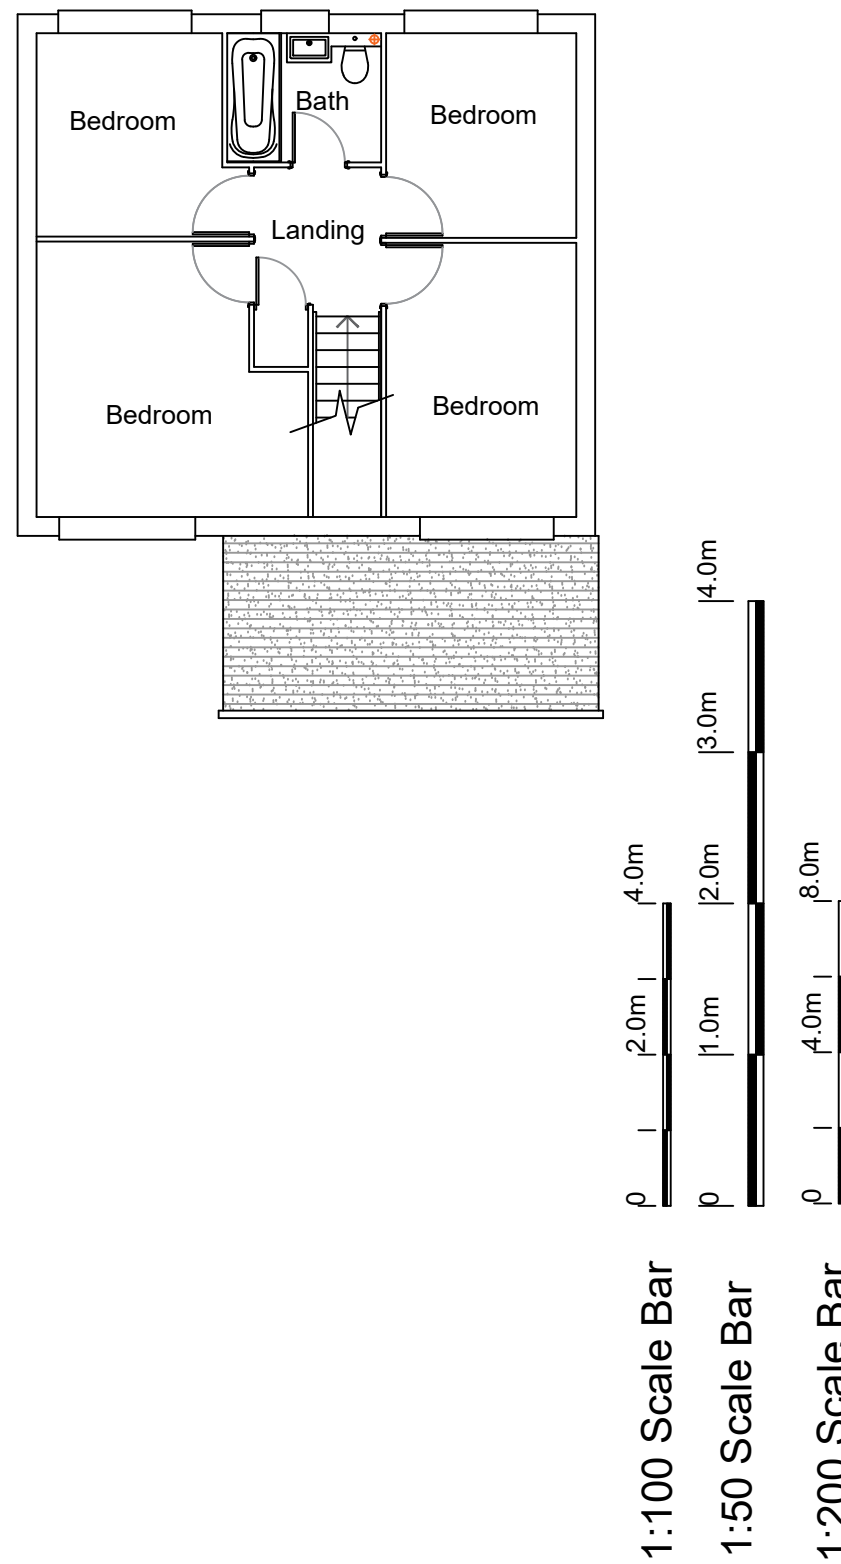

Existing Elevations

1:100

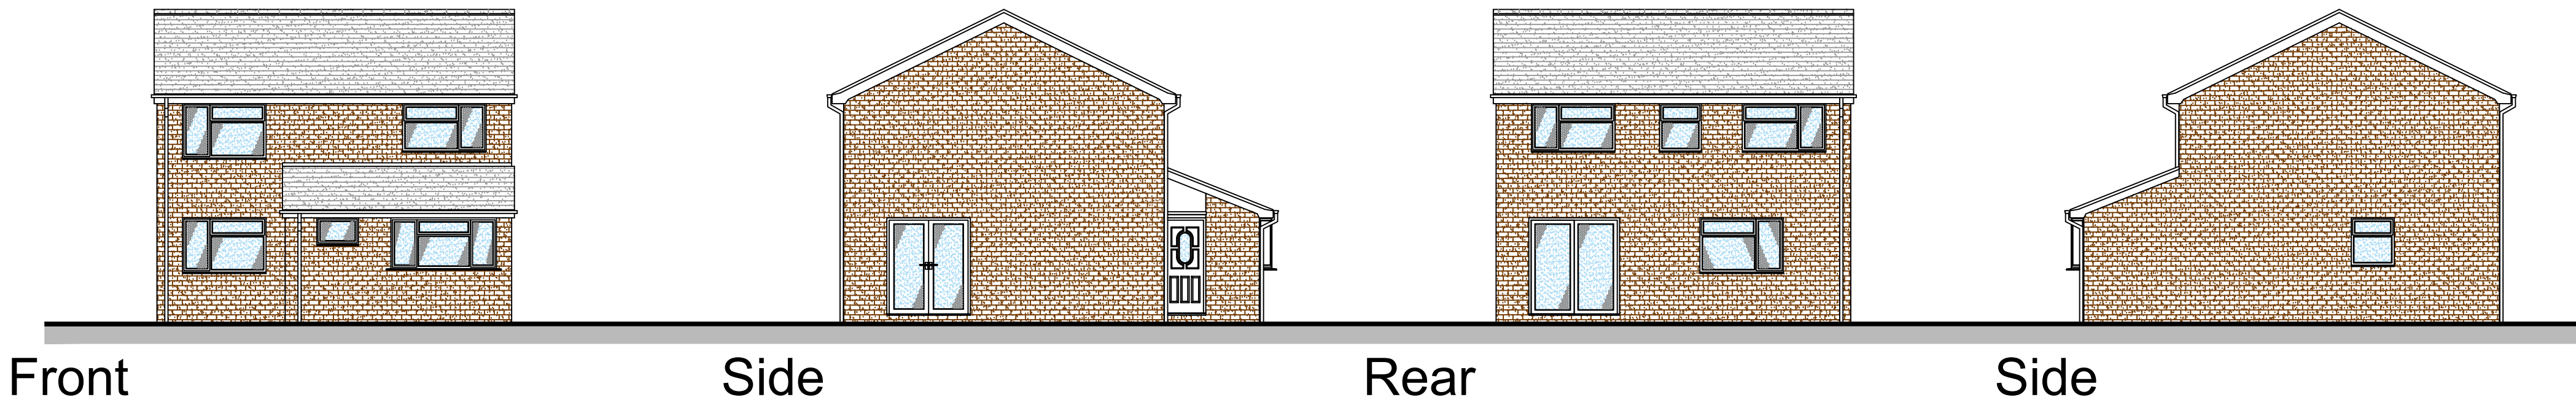

Architech Limited
Architectural and Building Consultants
Tel. 01462 634293 / 07768 123899

Project

2 Anchor Road, Baldock,
Hertfordshire

Title

Proposed Single Storey Front &
Side Extension and Boundary
Fence Alteration

Date

Sept. 2026

Scale

1:200 1:100

Status

Planning

2026 / 41 / 02

© THIS DRAWING IS COPYRIGHT

A1