

ELEVATION A (FRONT)



ELEVATION B (RIVER)



ELEVATION C (REAR)

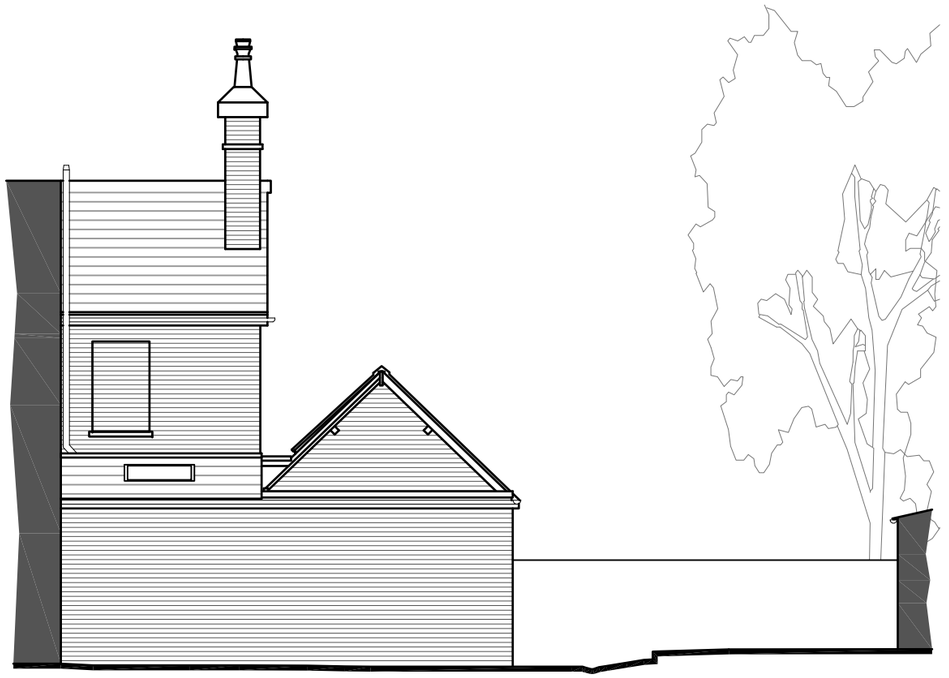

ELEVATION D (SIDE)

0m 1m 2m 3m 4m 5m 6m 7m 8m 9m 10m

Rev.	Notes:	Date

KEY PLAN

SCALE 1:500

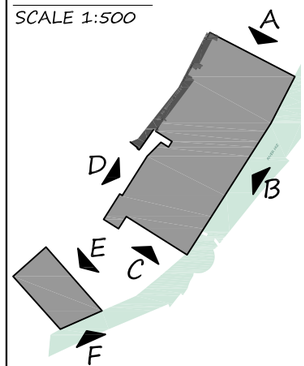

Project

35 BRIDGE STREET, HITCHIN
HERTFORDSHIRE, SG5 2DF

Title

ELEVATIONS

Client

MR & MRS S WILSON
ROTHMERE WILSON FS LTD

Drawing No.	Revision	Status
ELEV - 002	-	PLANNING
Plot Scale	Sheet Size	Date
1 : 100	A3	FEB 17