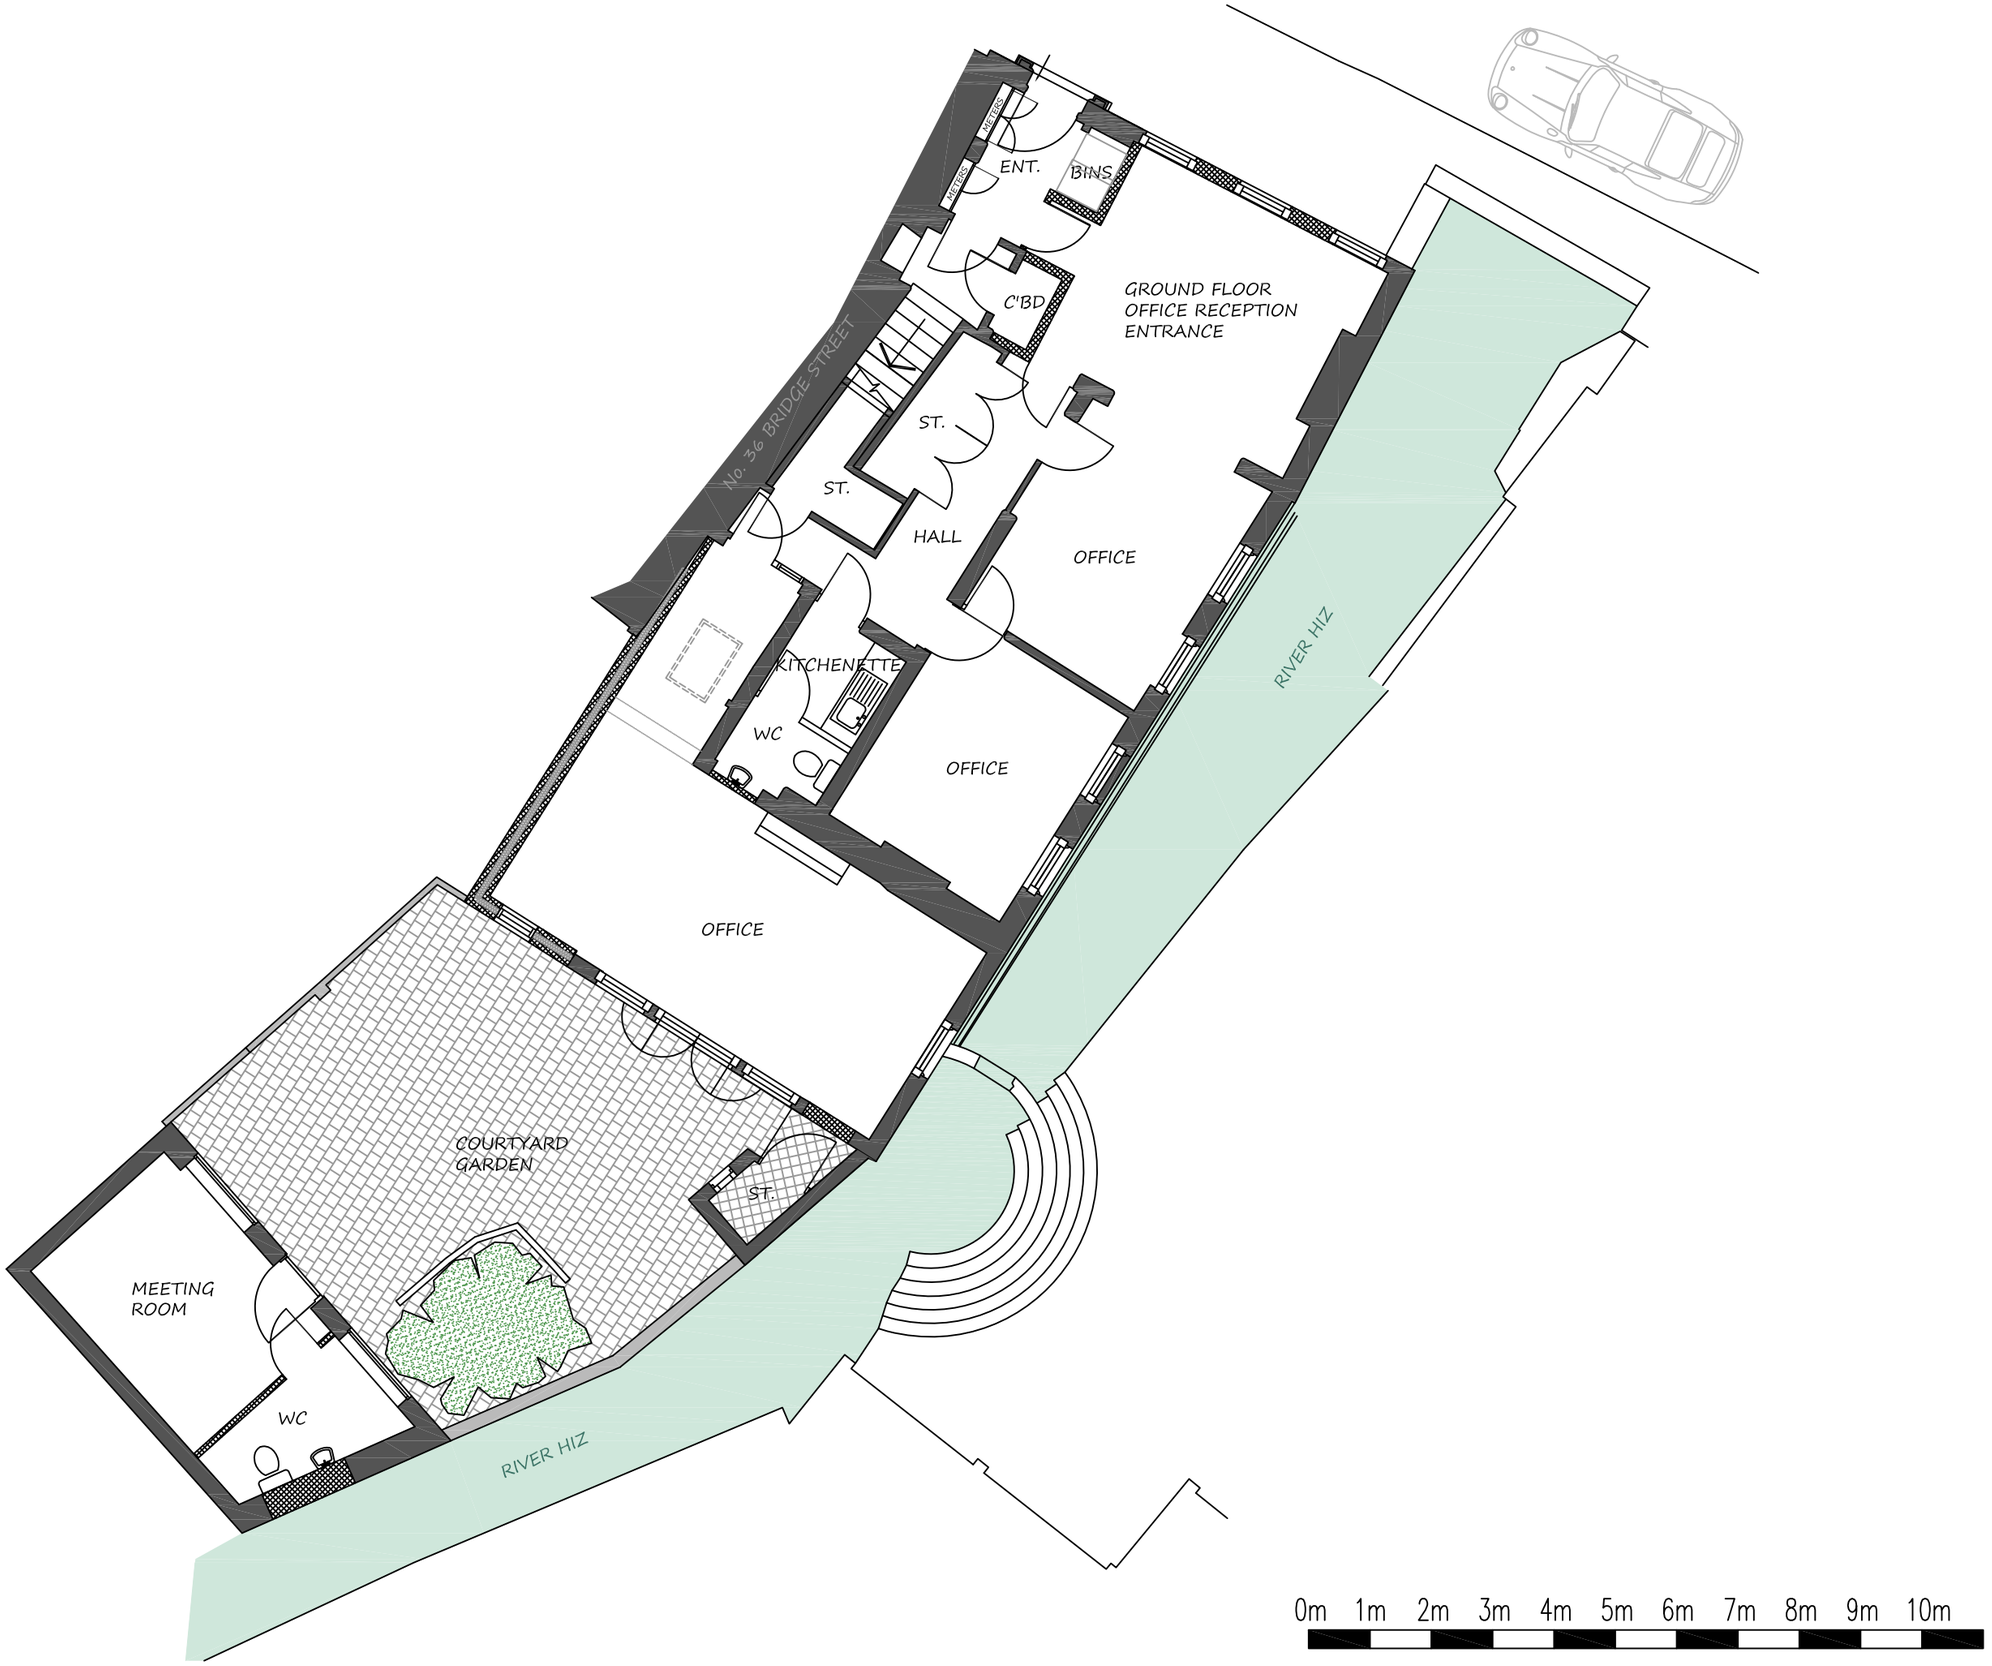

0m 1m 2m 3m 4m 5m 6m 7m 8m 9m 10m

INDICATIVE

Rev.	Notes:	Date

Project
35 BRIDGE STREET, HITCHIN
HERTFORDSHIRE, SG5 2DF

Title
EXISTING GROUND FLOOR
PLAN

Client
MR & MRS S WILSON
ROTHMERE WILSON FS LTD

Drawing No.	Revision	Status
GA - 004	-	PLANNING
Plot Scale	Sheet Size	Date
1 : 100	A3	FEB 18