


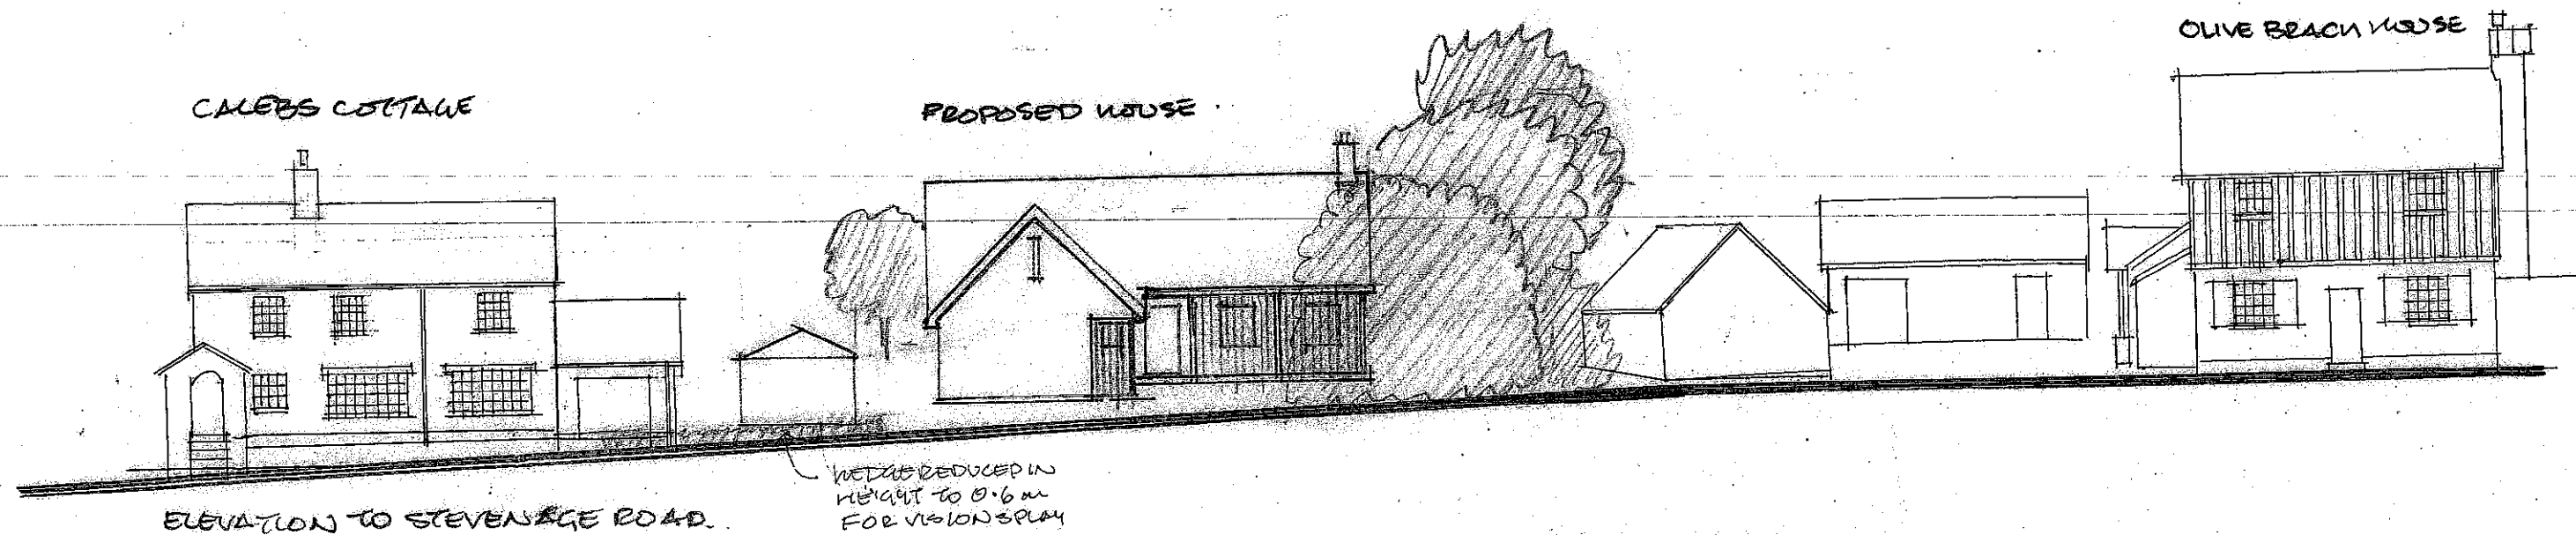

0 2 4 6 8 10 M

Revisions ~~A. NOV 21. 21. HEIGHT REDUCED FOR VISIONS PLAY~~

 Edmund Wright Architect THE BARN • PRESTON ROAD GOSMERE • HERTFORDSHIRE • SG4 7QS TELEPHONE 01462 422334 EMAIL edmund@edmundwrightarchitect.co.uk PRINCIPAL - EDMUND WRIGHT, R.I.B.A.	Project NEW DWELLING	
	Client MR J BLAKSLEY	
	Title PROPOSED STREET ELEVATION	
	Scale 1:200 @ A3	Drawn by EWJ
	Date JULY 2023	Drawing No. 23/02/04A

DO NOT SCALE OFF THIS DRAWING

THIS DRAWING IS PROTECTED BY COPYRIGHT