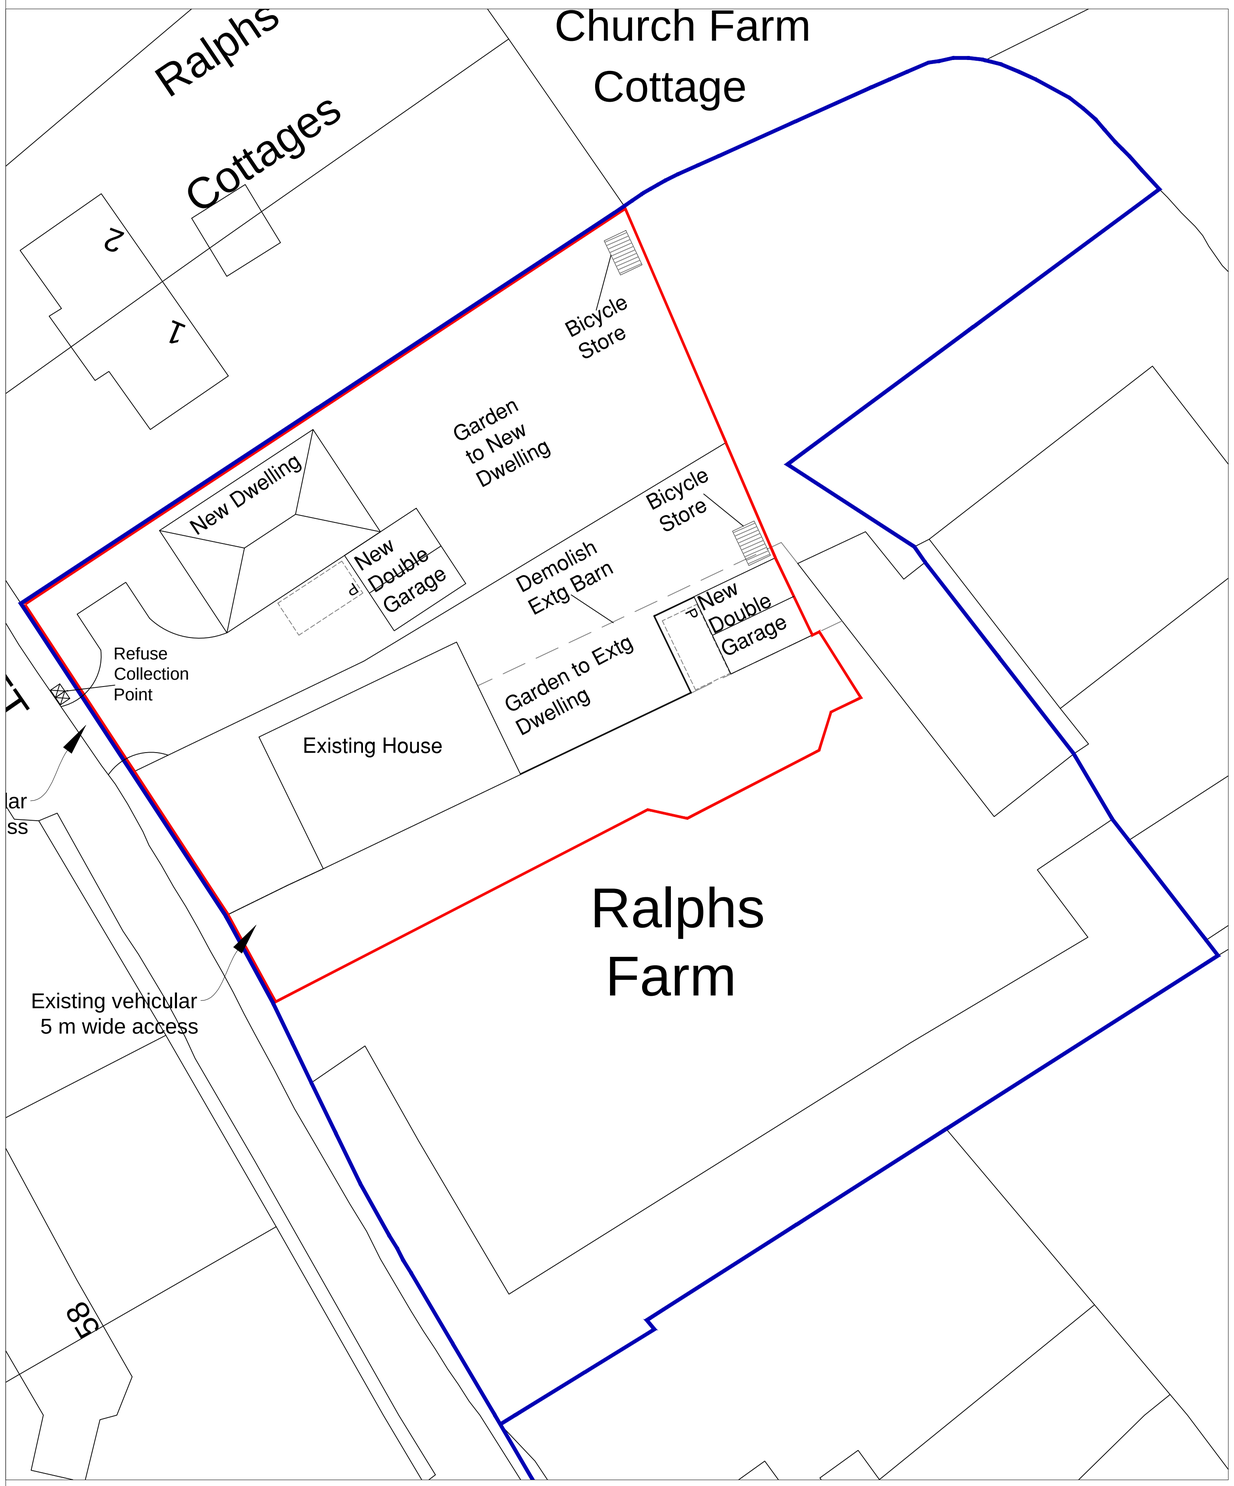

Site Plan - 1:500 Scale

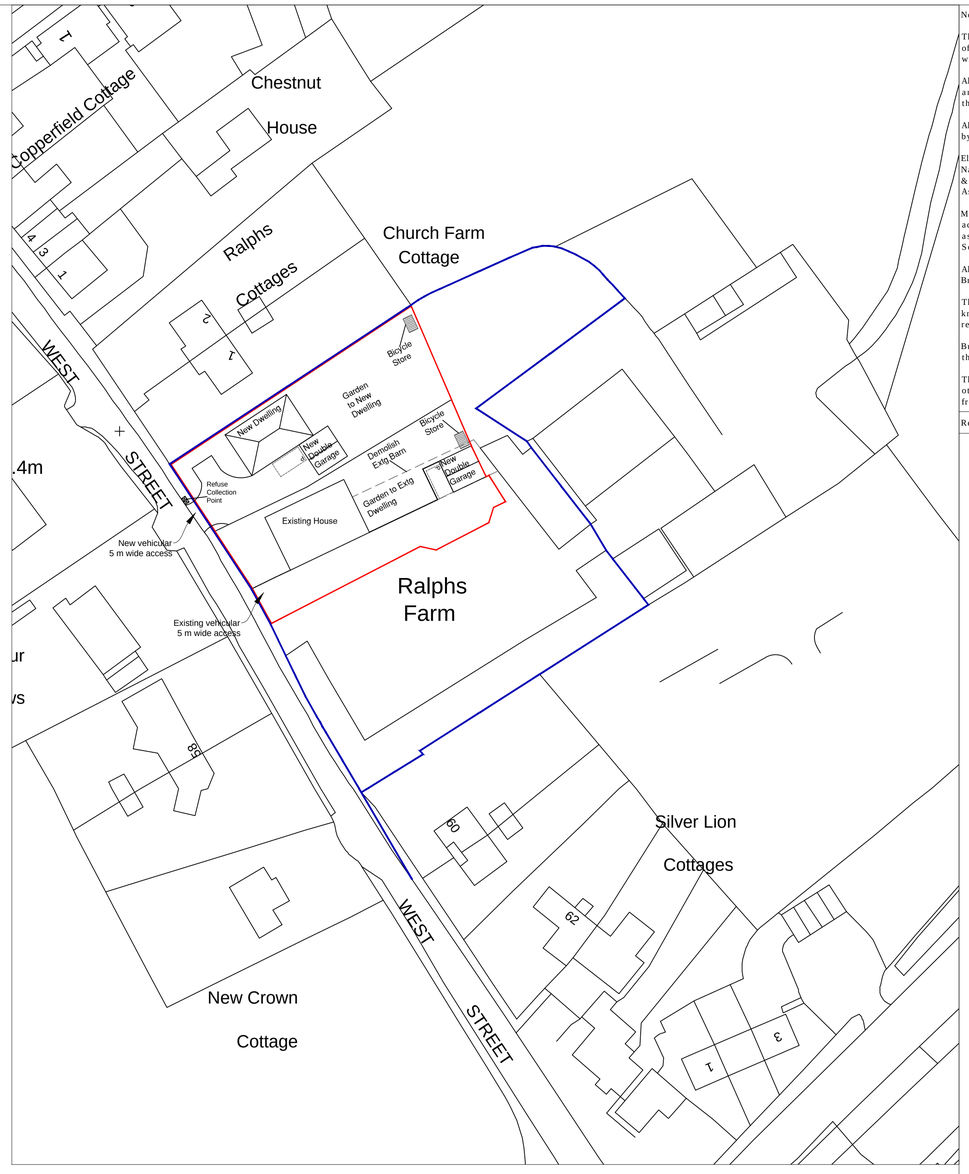

Site Plan - 1:500 Scale

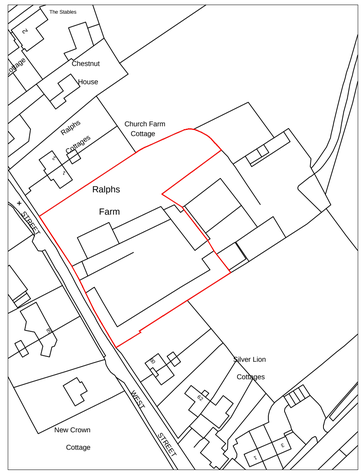

Location Plan - 1:1250 Scale

Note:

This drawing and any design thereon is the copyright of Leon Developments and should not be reproduced without written permission.

All dimensions and levels are subject to a thorough and accurate on-site check by the contractor prior to the commencement of any construction work.

All sizes of structural components are to be verified by a structural engineer.

Electrical contractors must be members of the National Inspection Council for Electrical Installation & Contracting (NICIEC) & the Electrical Contractors Association.

Mechanical Installation or modification to be in accordance with the latest edition of the CIBSE guide as produced by the Chratered Institute of Building Services Engineers and to current BS specification.

All works are to comply with the latest revision of the British Standards.

The client or appointed agent should advise of any known buried services and drainage location or restrictive covenants.

Build-over agreements and party wall concerns are the responsibility of the client if applicable.

This drawing should be read in conjunction with all other documents relating to the works. Do not scale from the drawing for construction or design purposes.

Rev	Date	Description

NORTH

LEE BUTLER *MRICS.FASI.FCIOB*

INCORPORATED BUILDING SURVEYOR
PLANNING SUPERVISOR & DESIGN CONSULTANT

The Old Coach House
3 Villa Gardens
High St, Flitwick
Bedfordshire, MK45 1DS

Tel: 01525 713434
Fax: 01525 715230
Mobile : 07836 284293

Email: lee@leondevelopments.co.uk

client

project

Ralphs Farm Redevelopment
Pre-Application Drawings

drawing title

Site Location & Block Plans
Option C

date	scale	dwn
07/03/2018	Varies @ A1	ED

drawing number	sheet no.	rev
LB-0100		-